



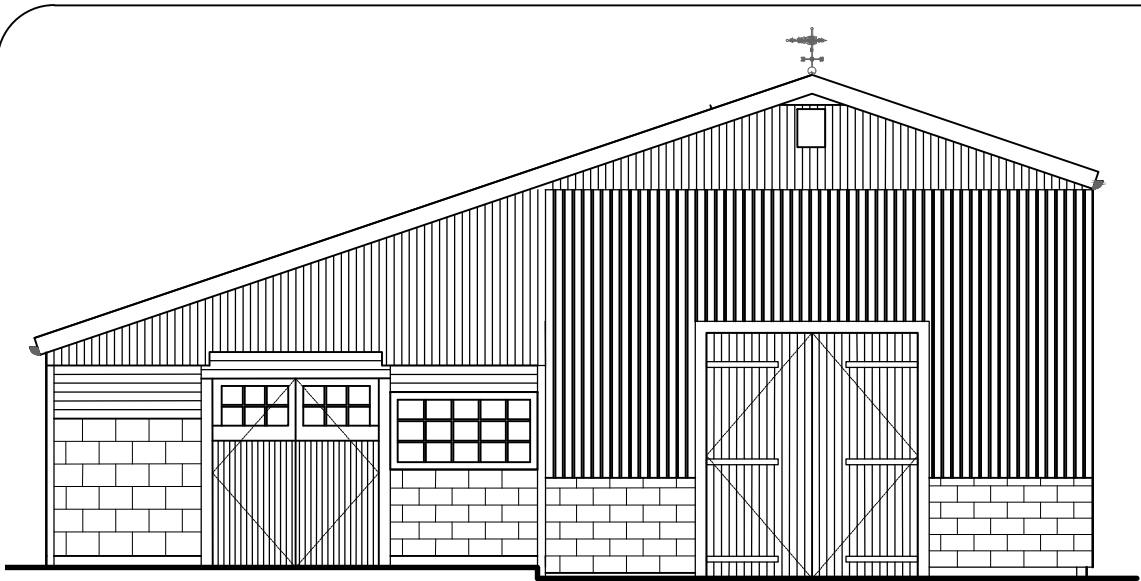


East Elevation

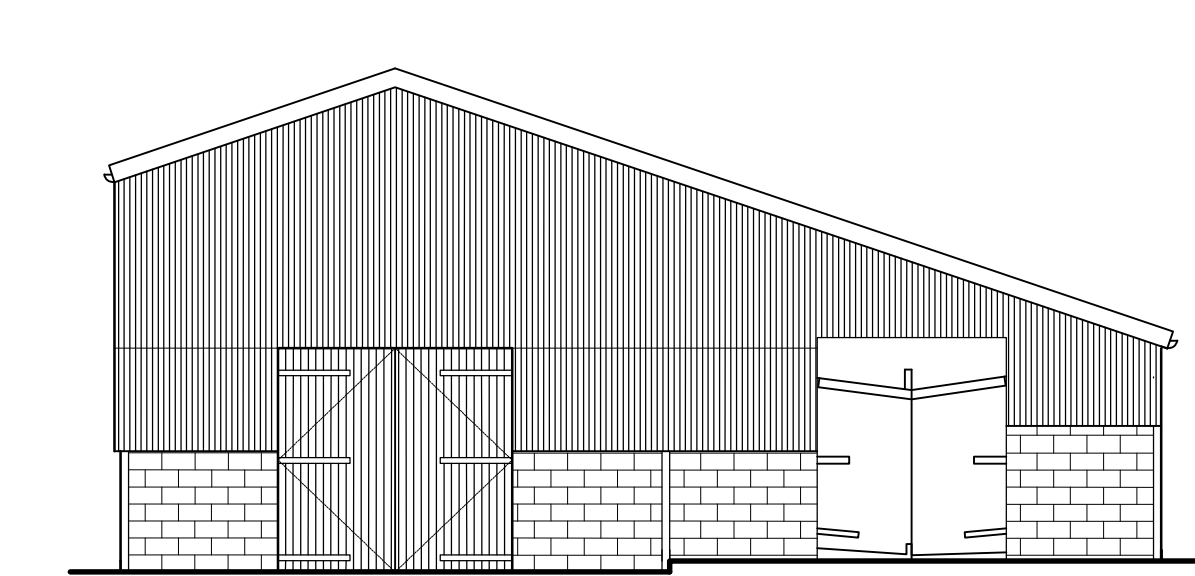

South Elevation




West Elevation

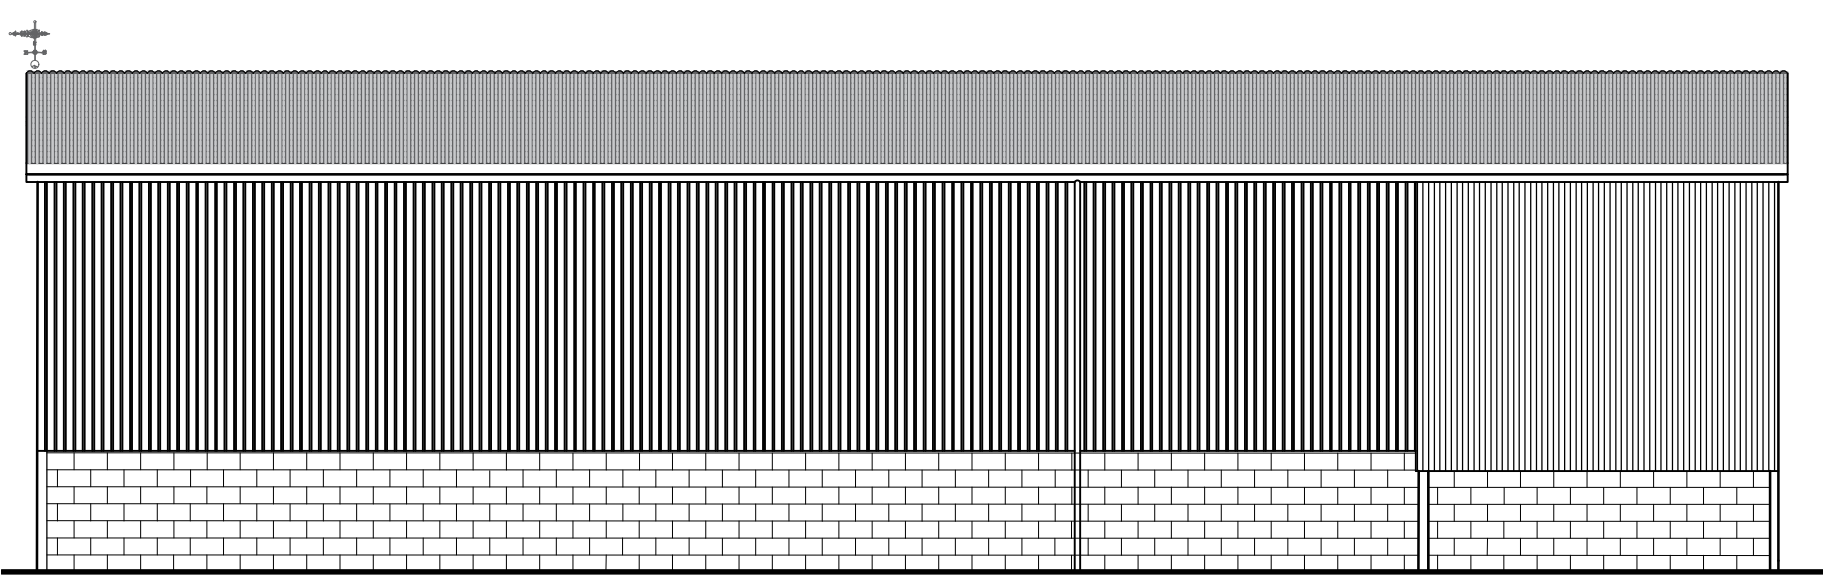

North Elevation

- General Note(s):
- This document contains confidential and proprietary information that cannot be reproduced or divulged, in whole or in part, without prior written authorisation from Carnegie Group Ltd.
  - Carnegie Group Ltd is to be notified immediately of suspected omissions or discrepancies.
  - All dimensions in millimetres, unless otherwise stated.
  - Copyright @ CARNEGIE GROUP LTD - Registered in England and Wales No.04820578.

PLANNING

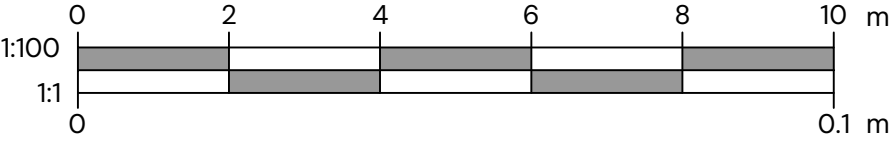



**CARNEGIE**  
ARCHITECTURE

• Carnegie Group Ltd • Email:architects@carnegiegroup.co.uk Phone: 01959 572501

• Address: Astral Towers, Betts Way, Crawley, RH10 9XA

PROJECT TITLE:

Wick Farm Barn, Wick Farm House, Truslers Hill Lane, Albourne, BN6 9DU.

DRAWING TITLE:

Existing Elevations

CLIENT:

Mr Fieldwick

|                     |                    |                   |                    |
|---------------------|--------------------|-------------------|--------------------|
| DRAWN:<br>JMG       | CHECKED:<br>FH     | DATE:<br>26.03.26 | SCALE:<br>1:100@A1 |
| PROJECT NO:<br>1363 | DRAWING NO:<br>010 | REV:<br>-         | SHEET NO:<br>1/1   |