


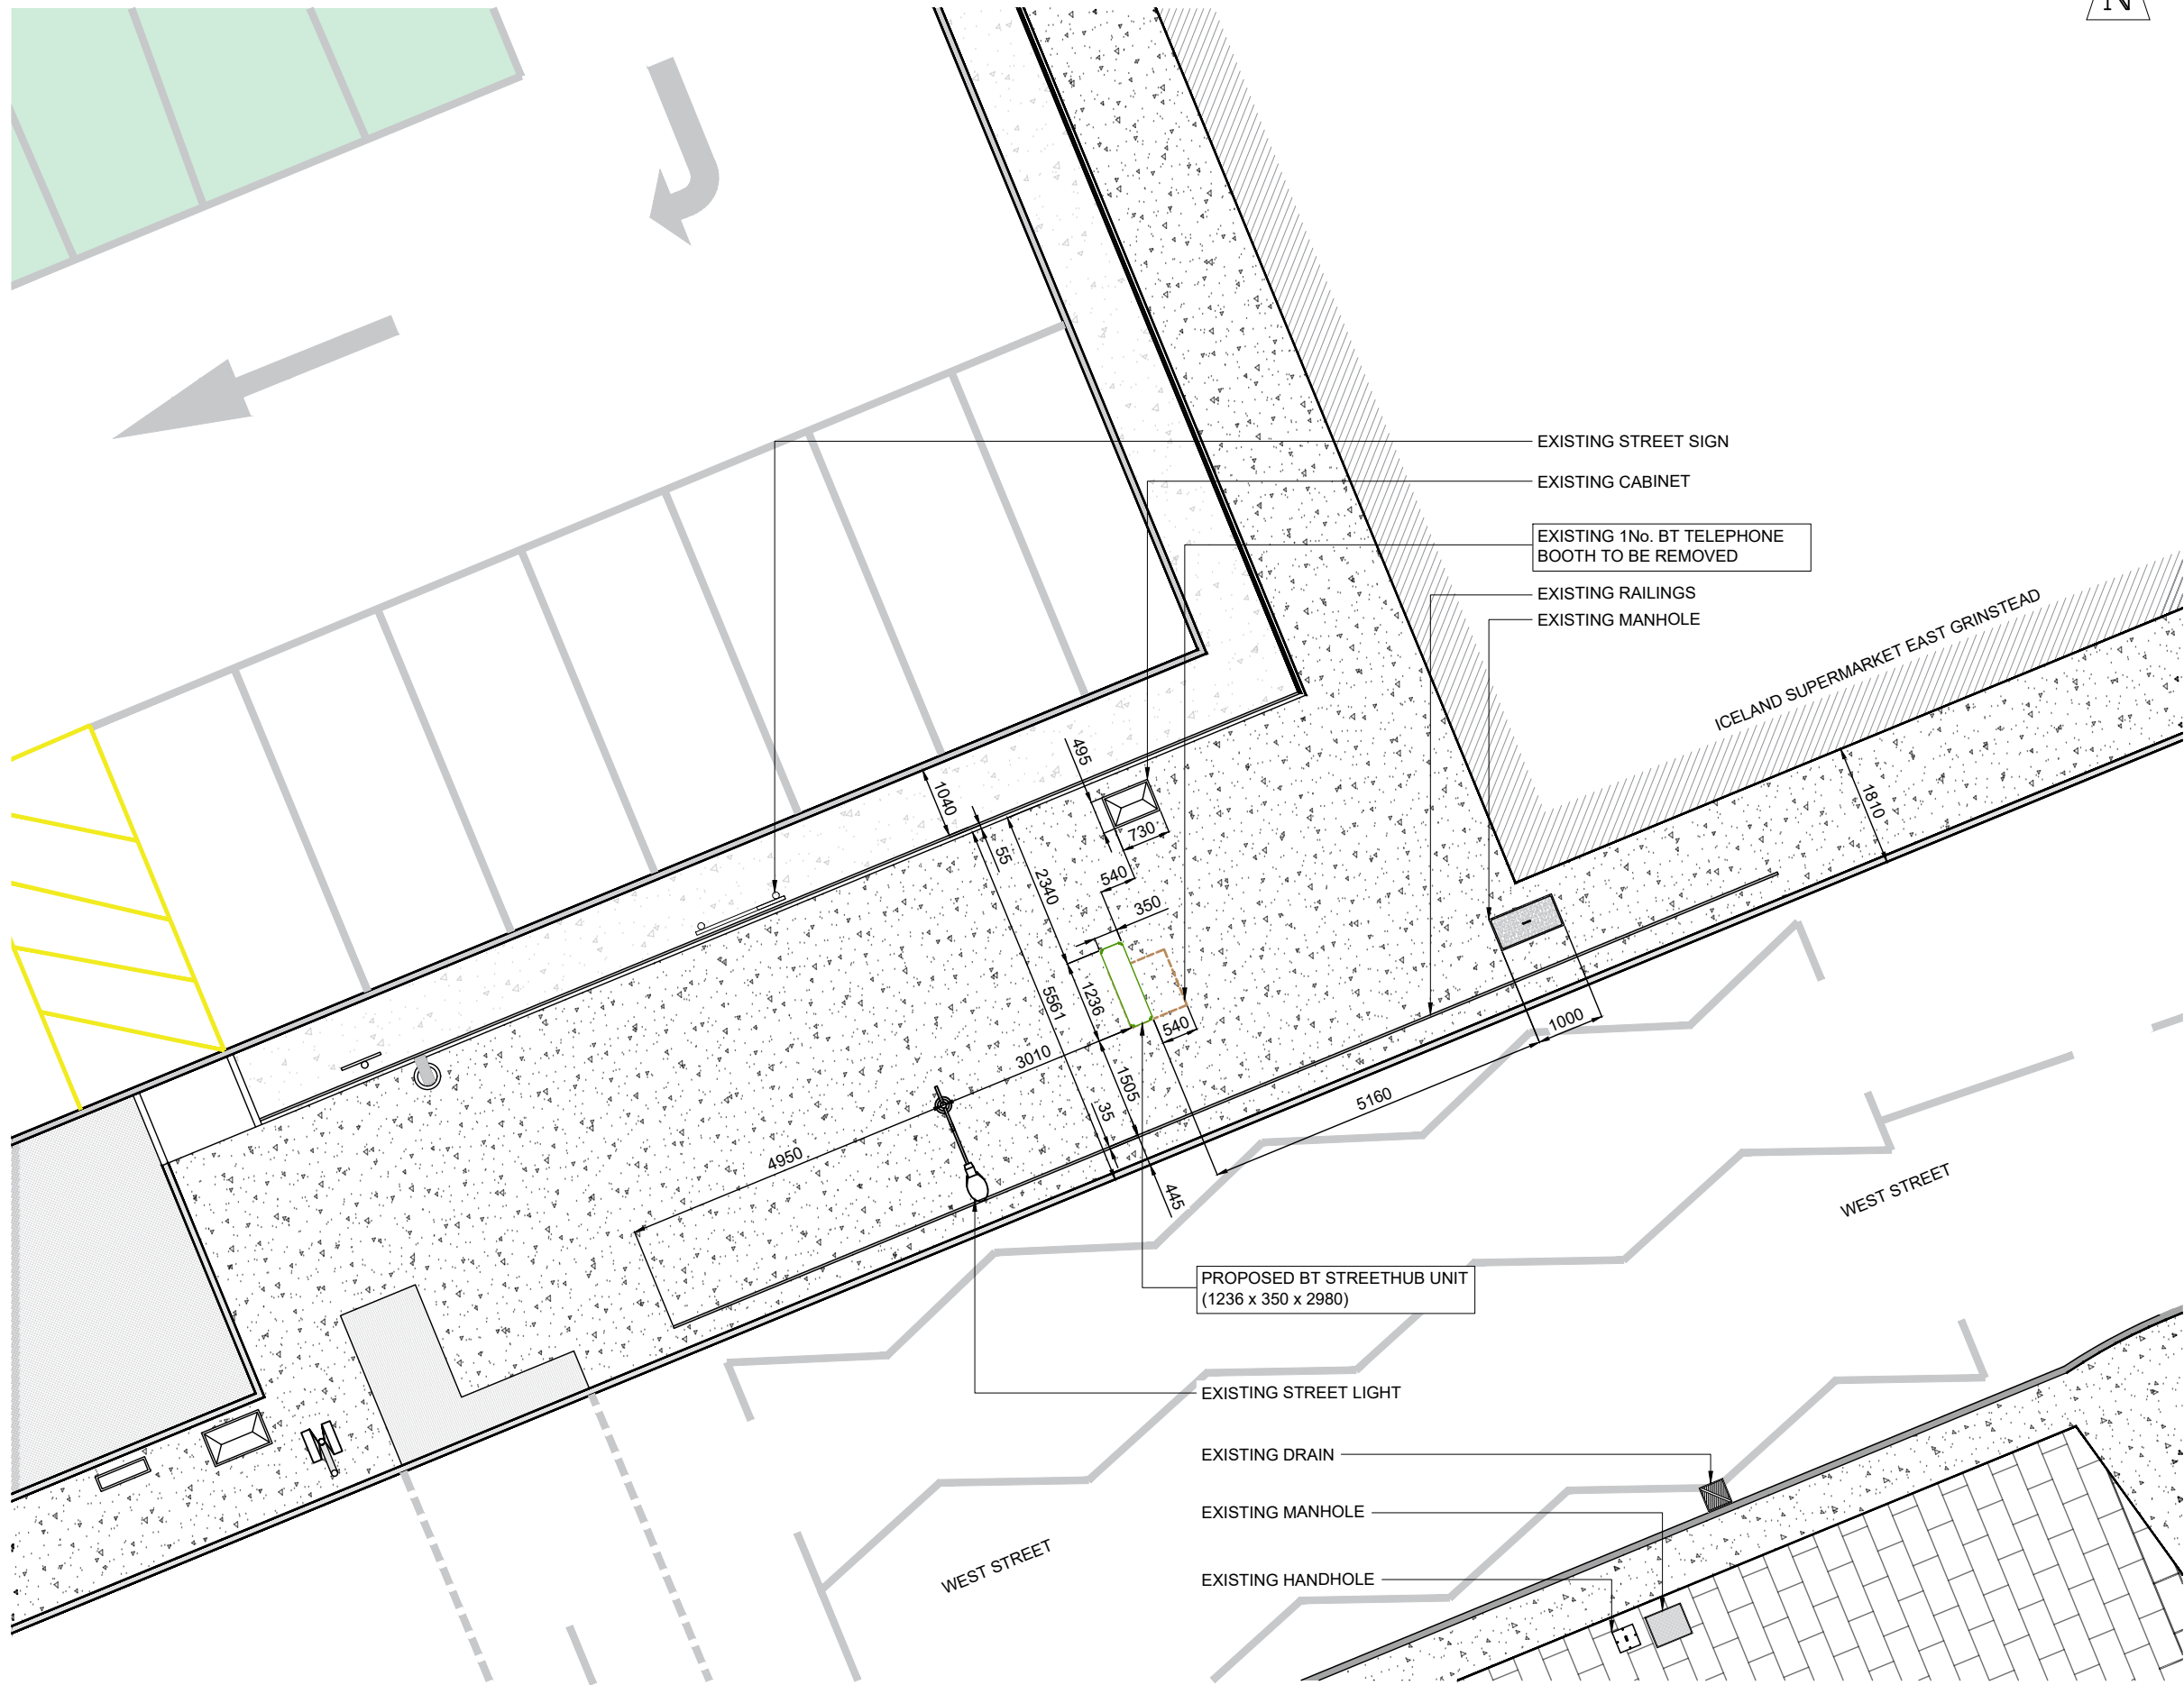

PROPOSED SITE PLAN
SCALE 1:100



GENERAL NOTES

Use written dimensions only, do not scale from drawing. Use latest revision of all referenced information.

LAT 51.124180 LONG -0.010233

Rev	Date	Description	Drawn	Chkd
A	02/04/2026	New BT Streethub Structure	AKN	ABH



Drg Status
PLANNING

Cell No. & Name

ESG-107

Site Name & Address

Pavement o/s East Grinstead
Library, West Street, East
Grinstead, RH19 4SR

Drawing Title

PROPOSED SITE PLAN

Scale 1:100 Date 02/04/2026

Drawn By AKN Checked By ABH

Drawing Number
002

Revision
A