



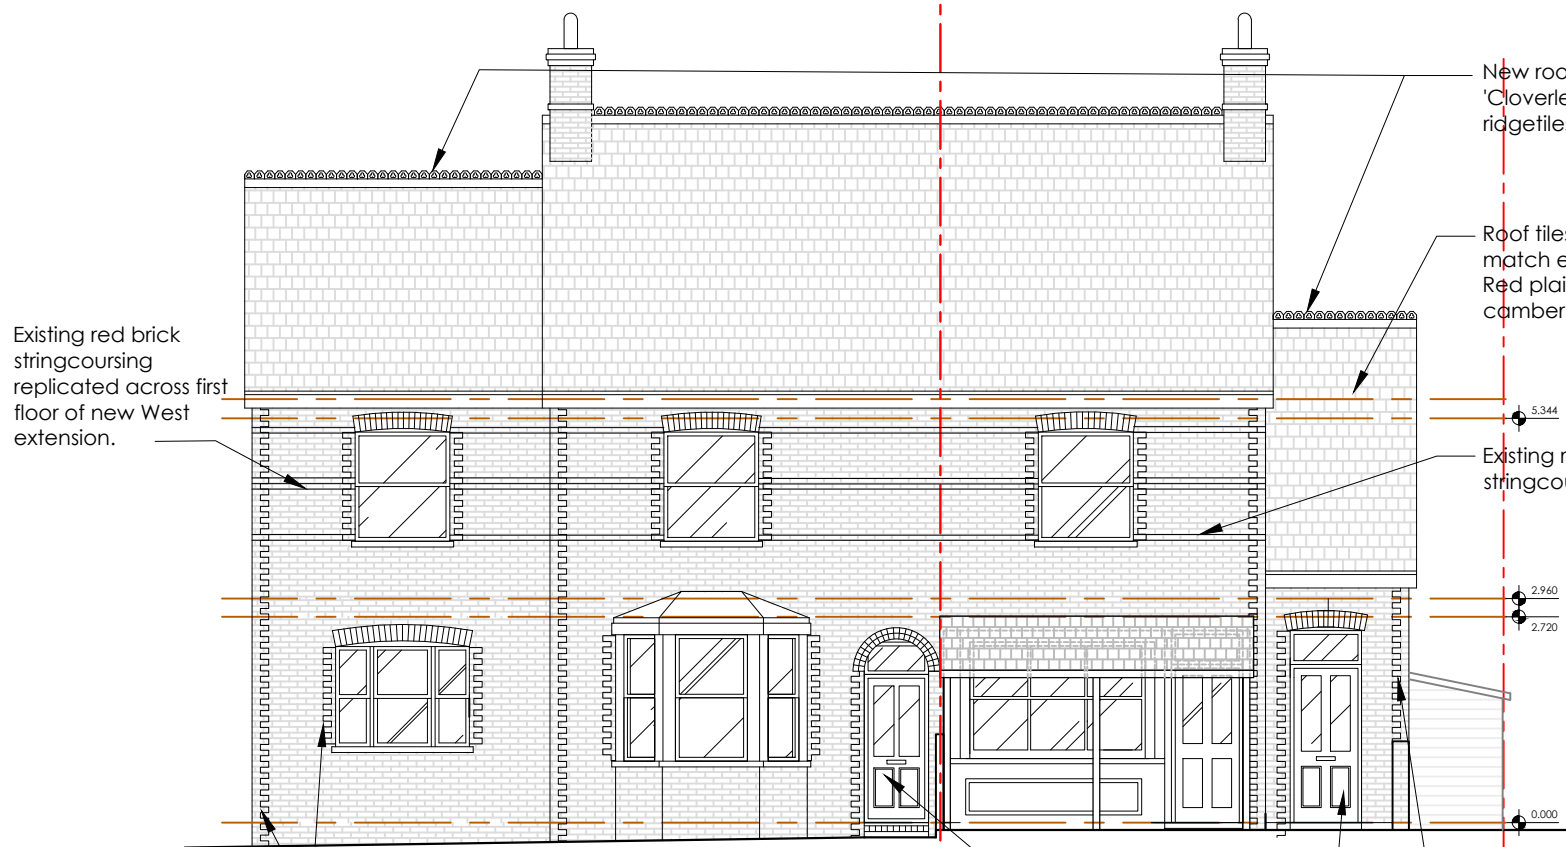

1 PROPOSED FRONT SOUTH ELEVATION
SCALE 1:100

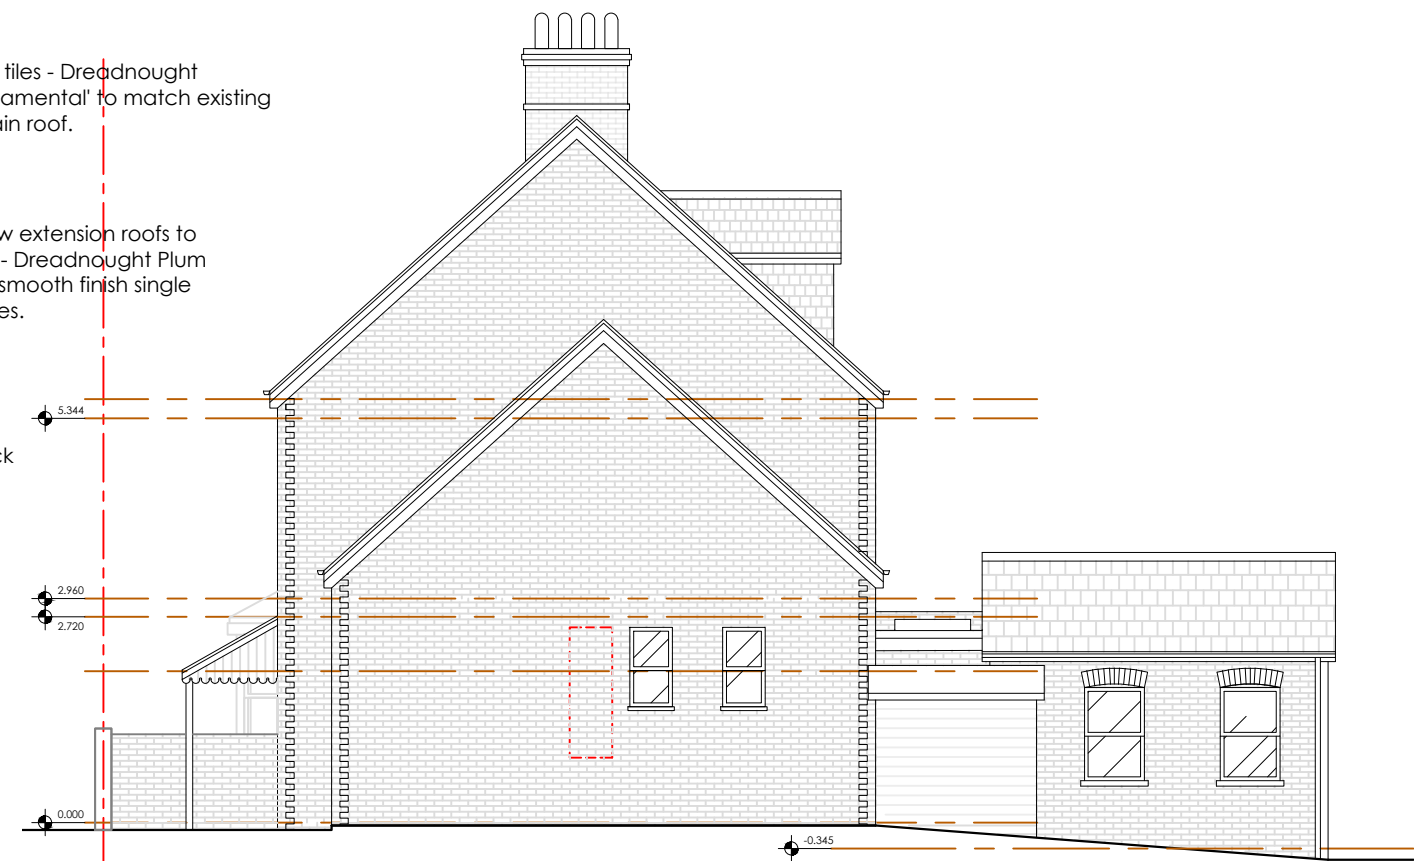

2 PROPOSED SIDE EAST ELEVATION
SCALE 1:100



3 PROPOSED REAR NORTH ELEVATION
SCALE 1:100



4 PROPOSED SIDE WEST ELEVATION
SCALE 1:100



EXISTING
PROPOSED

REVISIONS

A PV Panels added to South roof.
B PV Panels removed, note added.
C Roof window note added.

20/03/2025
02/06/2025
21/08/2025

STATUS

PROPOSED CLAREMONT, COPTHORNE BANK

PROJECT

CLAREMONT, COPTHORNE BANK

TITLE

PROPOSED ELEVATIONS

SCALE

1:100

DATE

2025.02.24

DRAWING NUMBER REV

204 C

VICTORIA MUSTARD ARCHITECT

135 Crawley Down Road, Felbridge, East Grinstead RH19 2PS
Mob 07779 245 093 vicki@victoriarmustardarchitects.com