


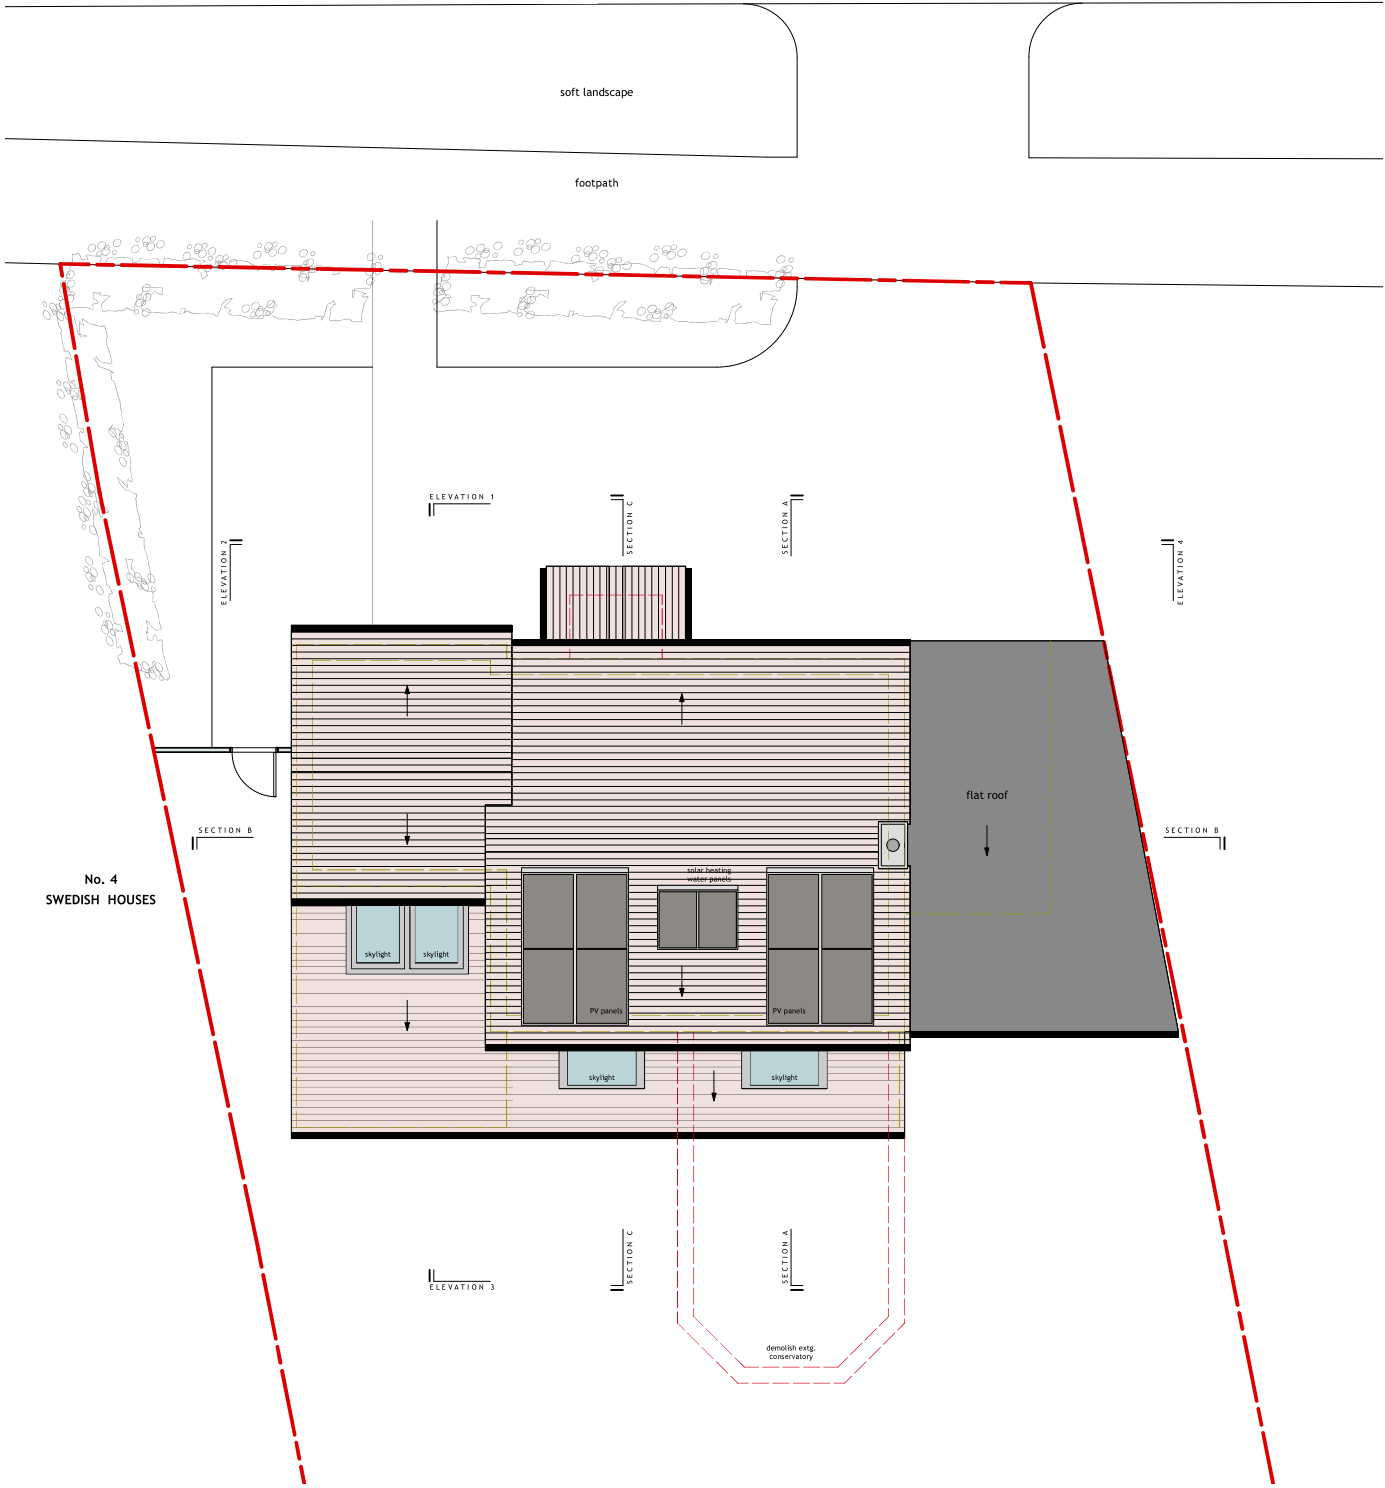

F	16 Sept 25	Rear extension - Planning issue	By
E	12 Aug 25	Planning issue	
D	July 25	Dormer amended	
C	June 25	Planning issue	
Rev	Date	Description	

MATTHEW GOODCHILD
architectural DESIGN
e: mgarchitecturaldesign@gmail.com
w: mgarchitecturaldesign.com

Client
Bussiere Family
Project
LOFT CONVERSION & RENOVATION
THE OLD POLICE HOUSE
HORSTED KEYNES

Drawing
PROPOSED ROOF PLAN

Scale	Status	Date	Drawn	Checked
1:100 @ A3	S3 - PLANNING	05/25	MG	

Drawing No. Revision

156-P113 F