


Planning Drawings

Existing Layout

Scale 1 : 100

2000mm

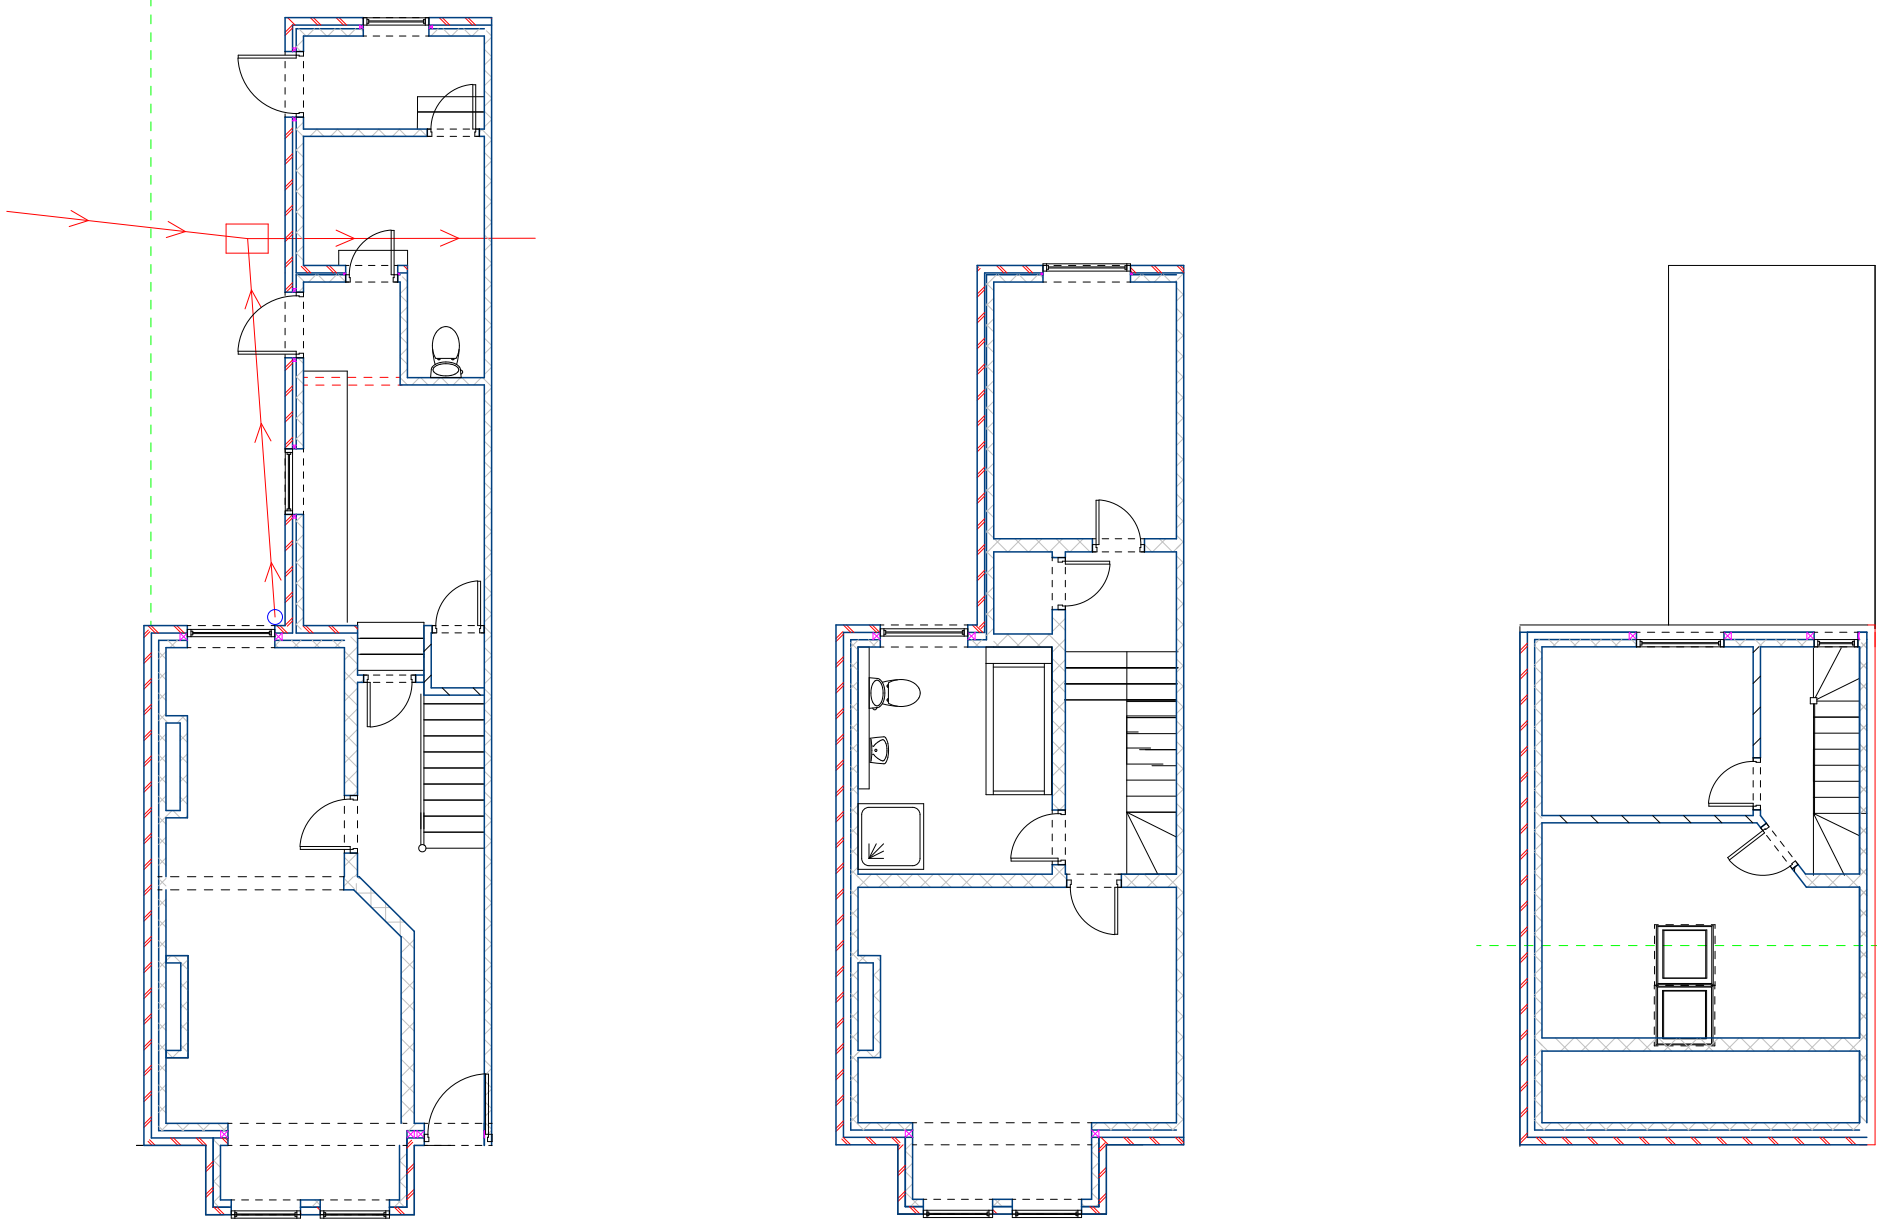

Elevations Existing


Scale 1 : 100

2000mm


Front Elevation




Side Elevation

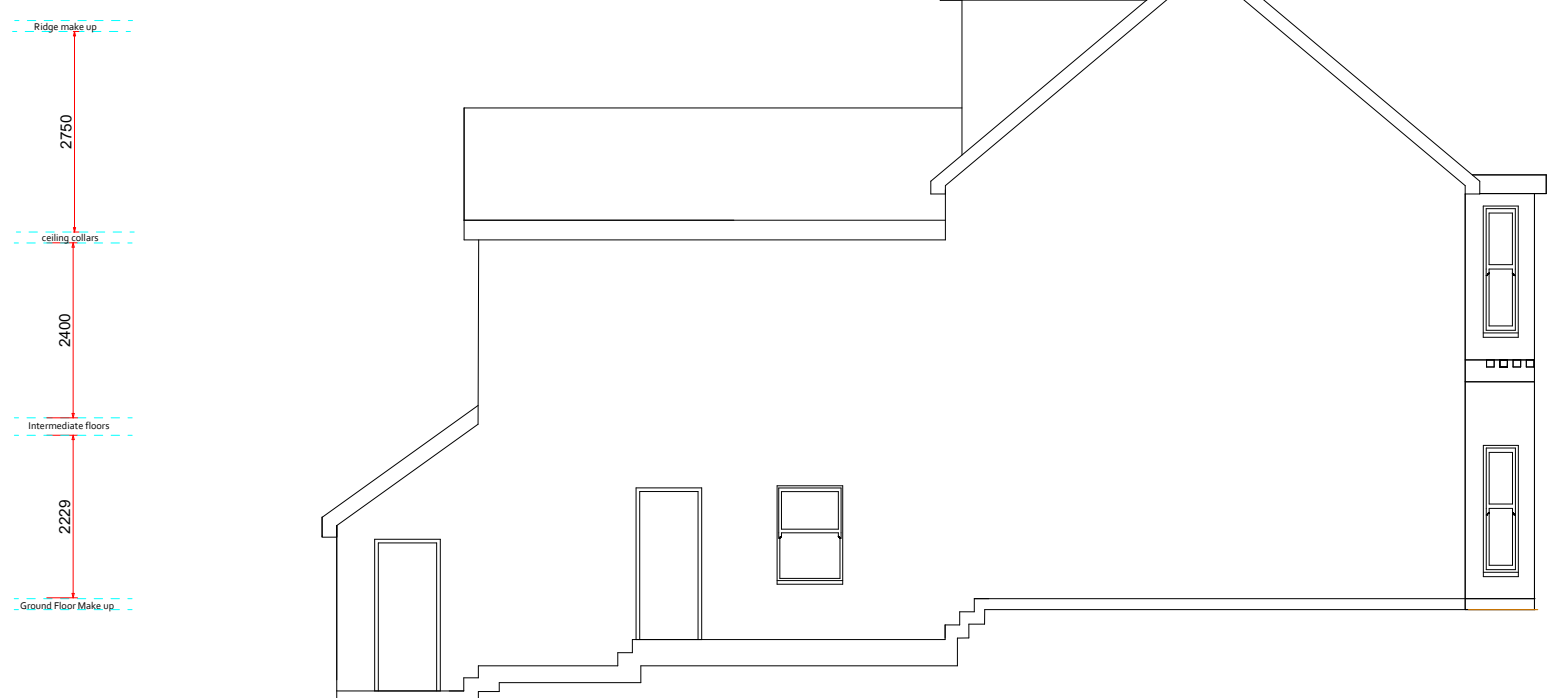

Rear Elevation

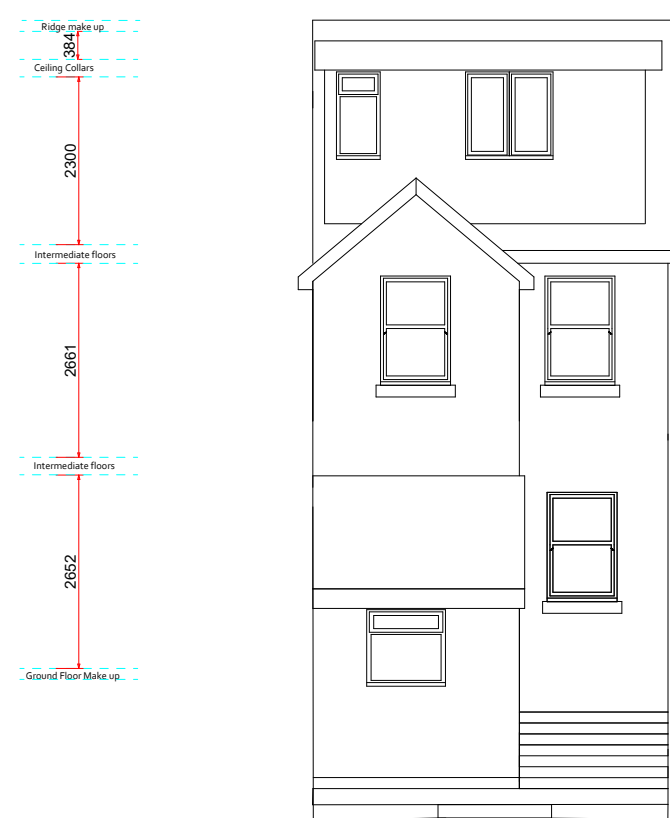

Side Elevation

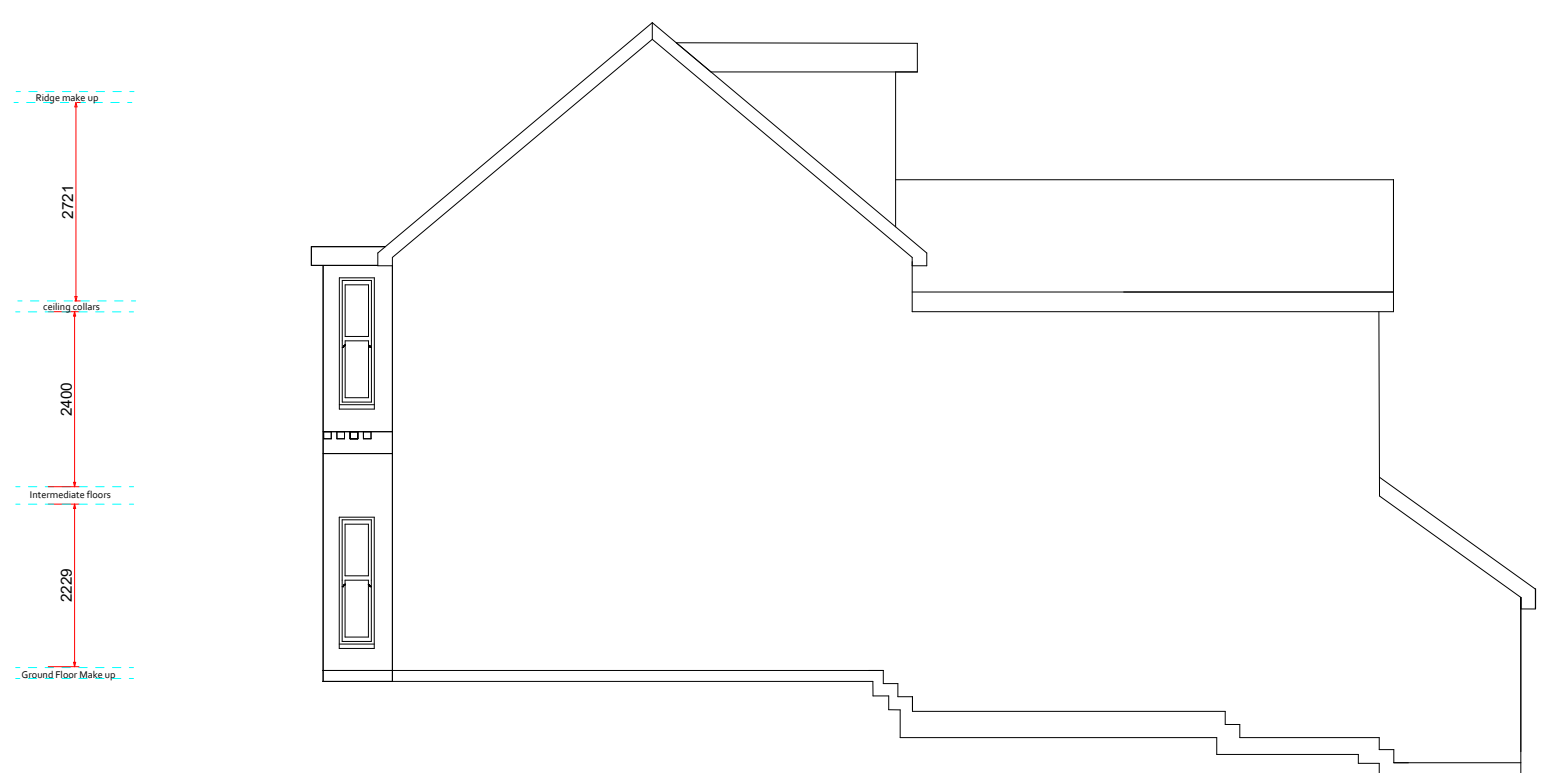

1. All Dimensions In Millimetres Unless Otherwise Stated
2. New Roof Tiles to match existing in type ,colour & face
3. New facing brickwork to match existing
4. The requirements of the party wall act should be observed
- 5.No part of the proposed extension ,including Foundations and gutters, should encroach the property boundary

Photographic Survey



Client - Adam Walsh

Address - 58 Parklands,
Hassocks,
BN6 8JZ

Page Size - A1


2000mm



Elevations Proposed

Scale 1 : 100

2000mm

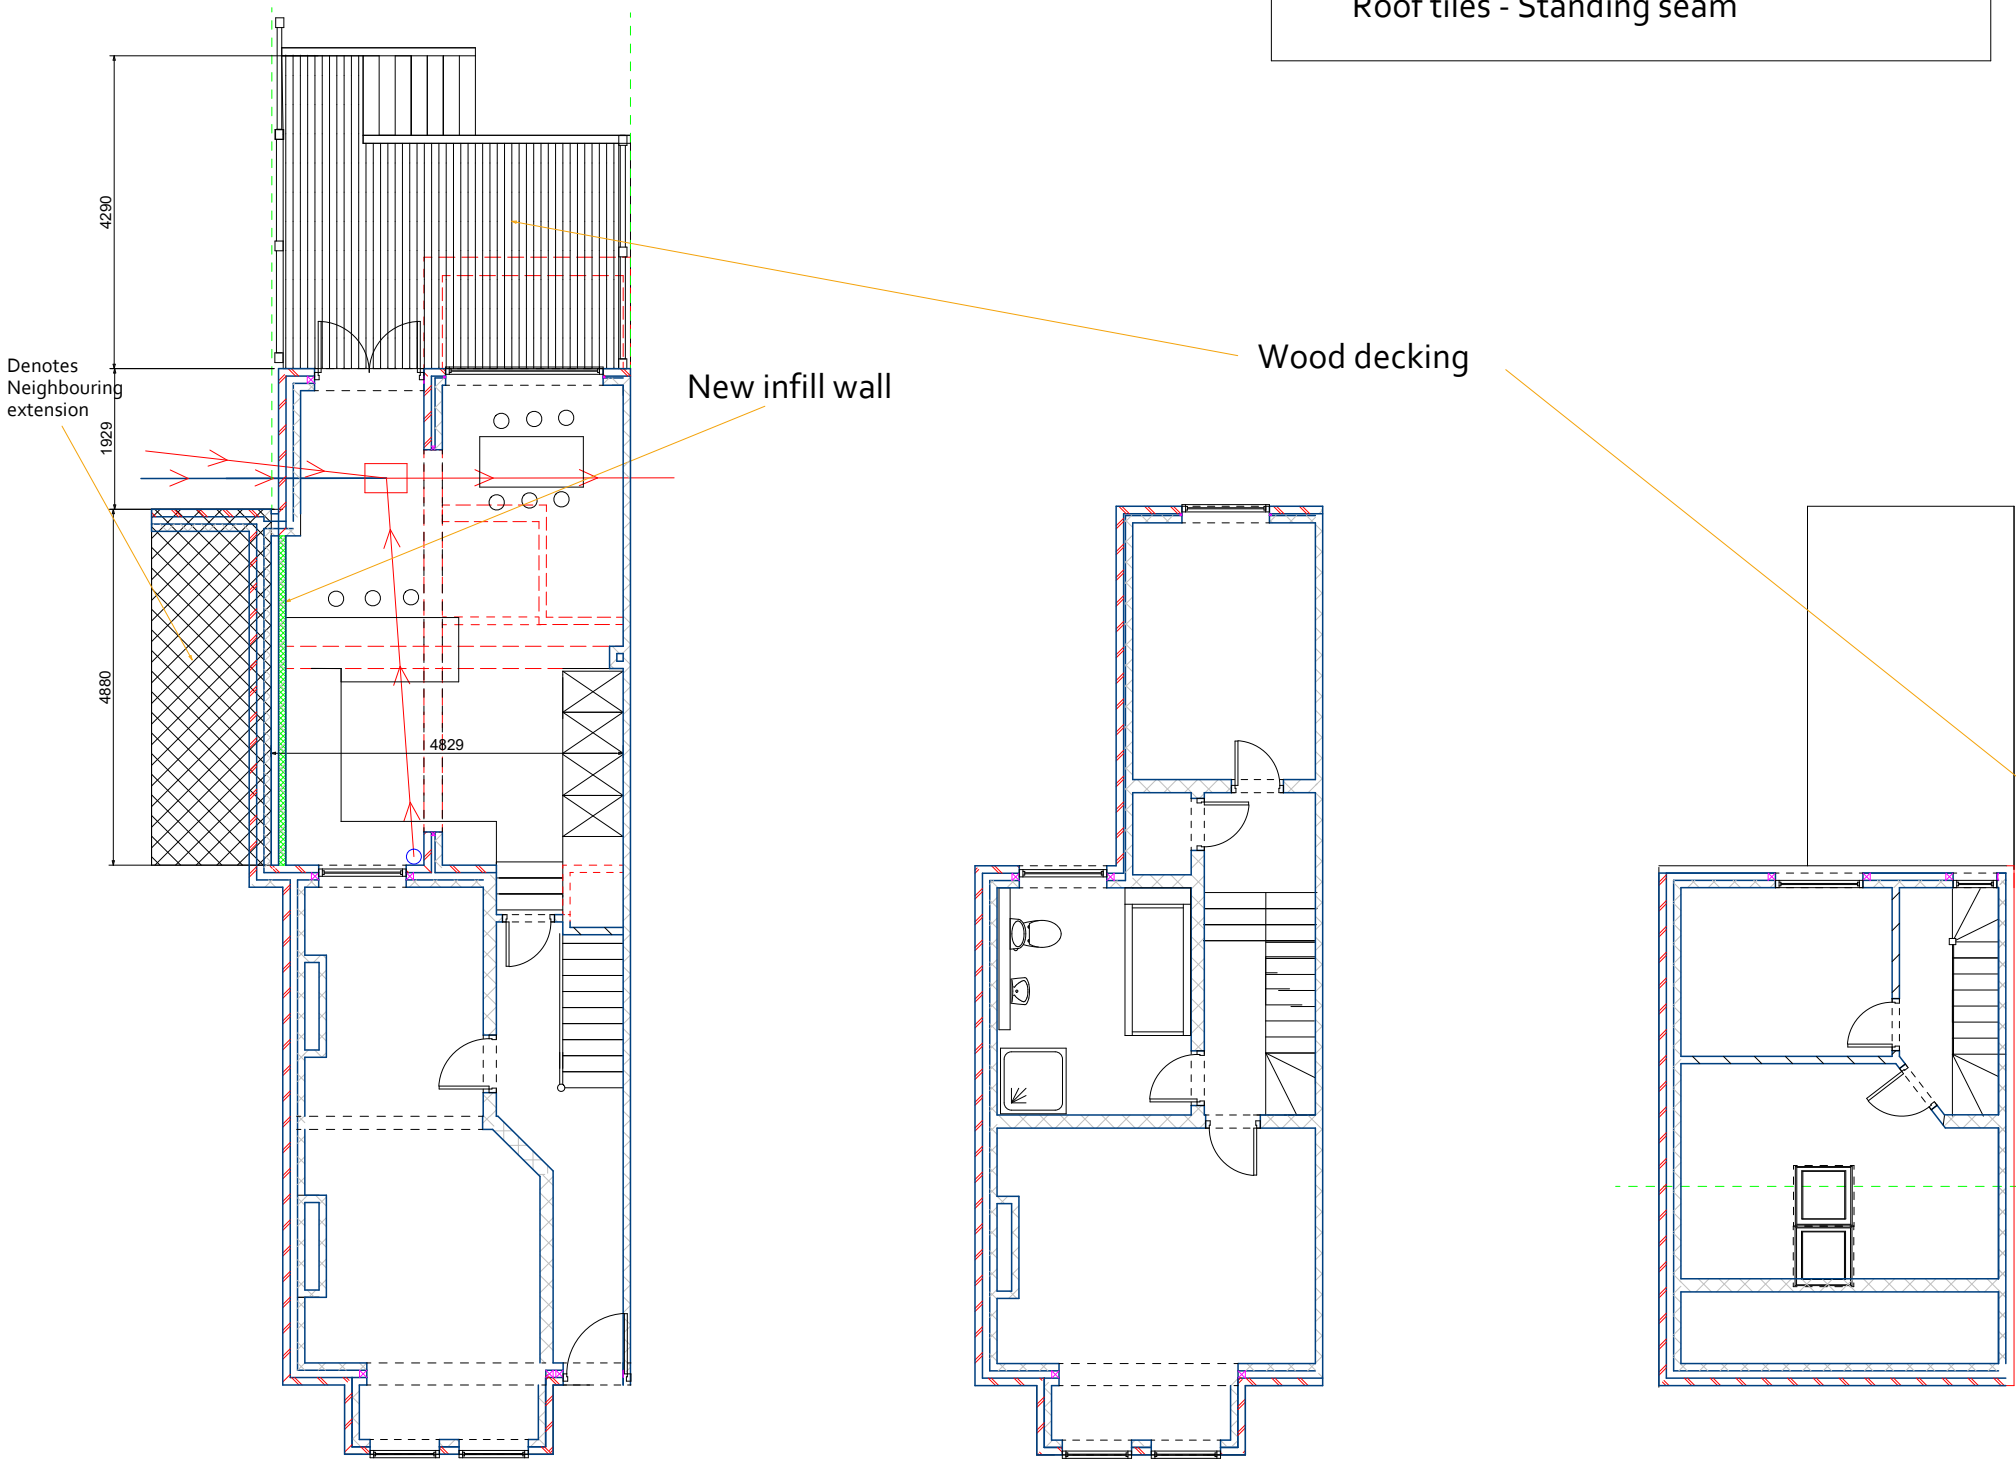

Material Schedule

wall brickwork - standing seam finish
wall brickwork - stock brickwork
Balustrade - Wood panels and posts
Roof tiles - Slate
Roof tiles - Standing seam

Elevations Proposed


Scale 1 : 100

2000mm


Front Elevation




Side Elevation

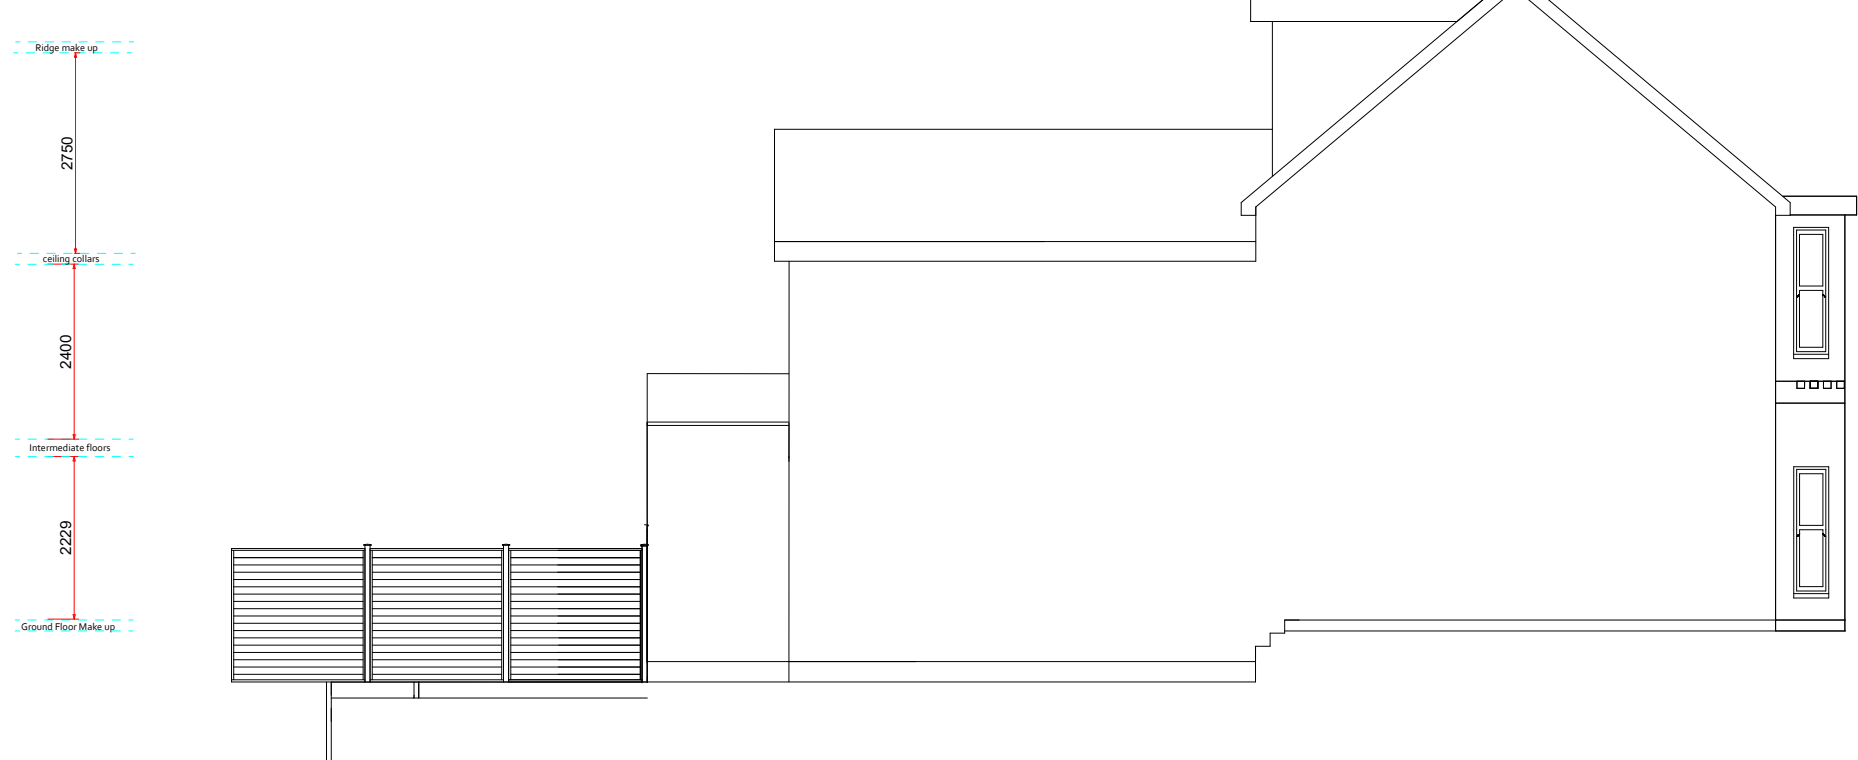

Rear Elevation

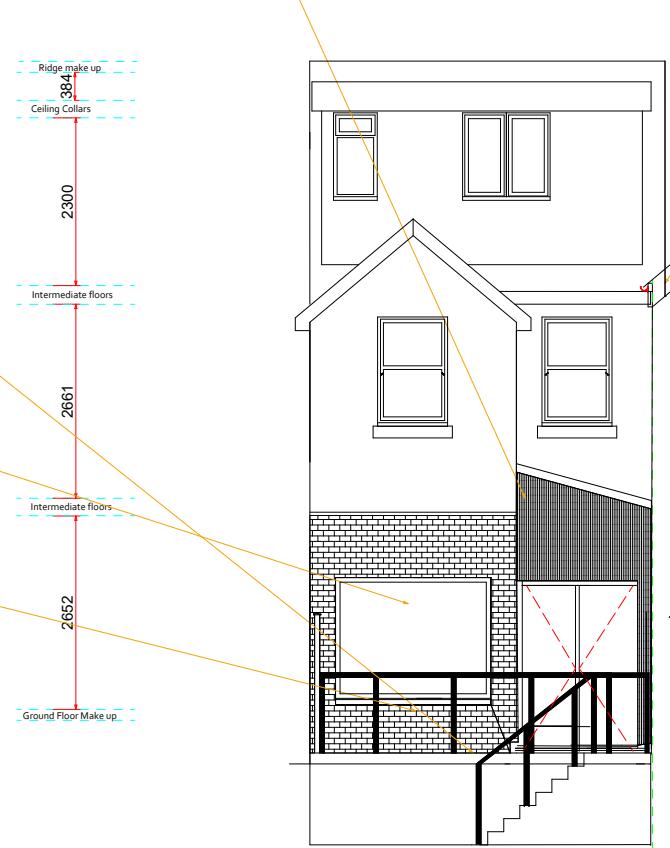

Side Elevation

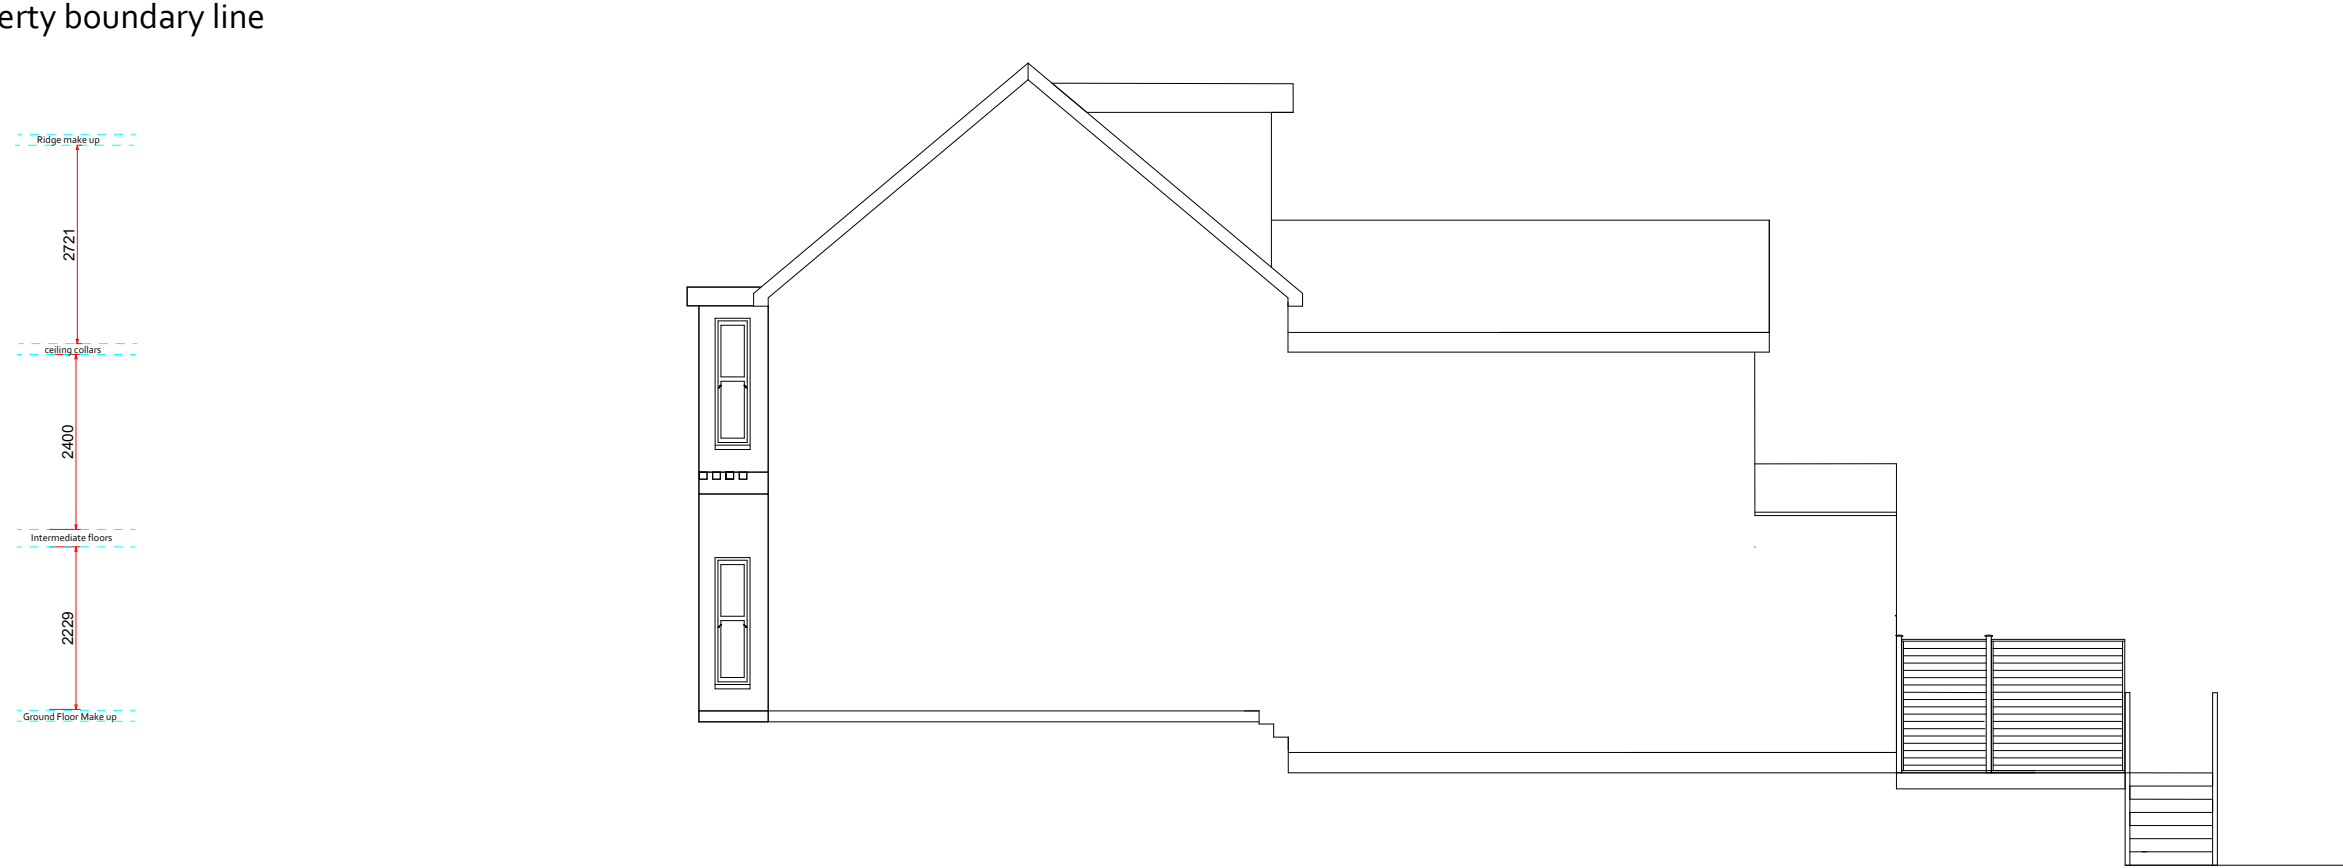

Box gutter discharge onto flat roof

Neighbouring property boundary line

Picture window

Wood / posts balustrade