


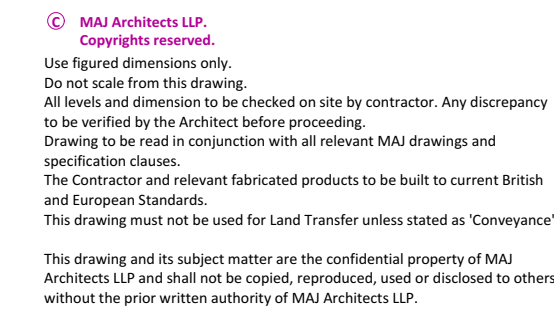

Health & Safety notes:

rev	revision details	by	date
1	Issued for Planning	mj	14/11/25
2	Privacy screens added to both sides of the terrace.	mj	15/01/26



client:
Mr & Mrs Foster
Rivendell, Portland Road
East Grinstead RH19 4DZ

project:

Alterations to:

Rivendell, Portland Road

```

: title:
:

```

PROPOSED PLANS & ELEVATIONS

scale: 1:50/100 @ A1

checked: mi	date: 15/01/26
-------------	----------------

<i>originated:</i> mj	<i>date:</i> 10/11/25
-----------------------	-----------------------

MAJ ARCHITECTS
Andreas, Mill Lane, Felbridge, East Grinstead, RH19 2PE
Tel: 01342 323441
email: info@majarchitects.co.uk
web: www.majarchitects.co.uk

drawing number:	revision:
D25176_A_1003	P2




E1 **FRONT ELEVATION - North**
Scale: 1:100




E2 **SIDE ELEVATION - West**
Scale: 1:100




E3 REAR ELEVATION - South
Scale: 1:100

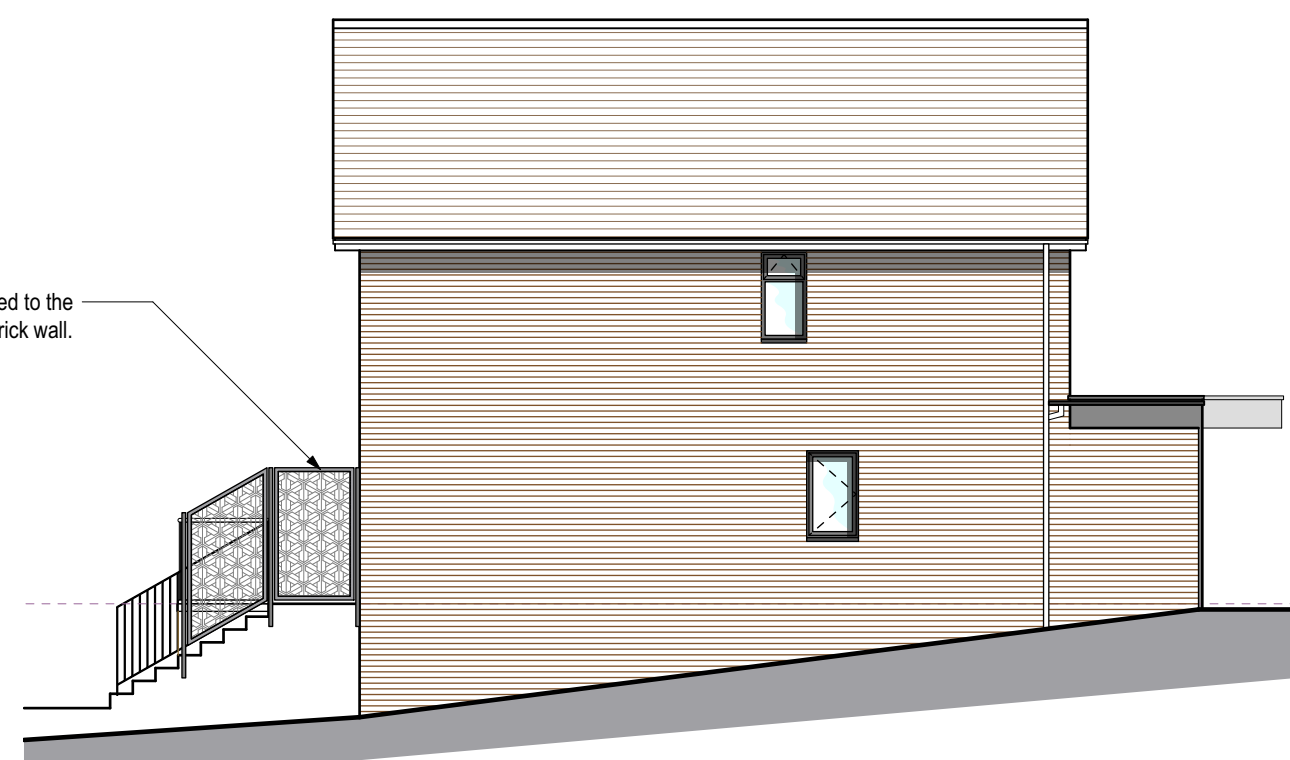


E4 **SIDE ELEVATION - East**
Scale: 1:100

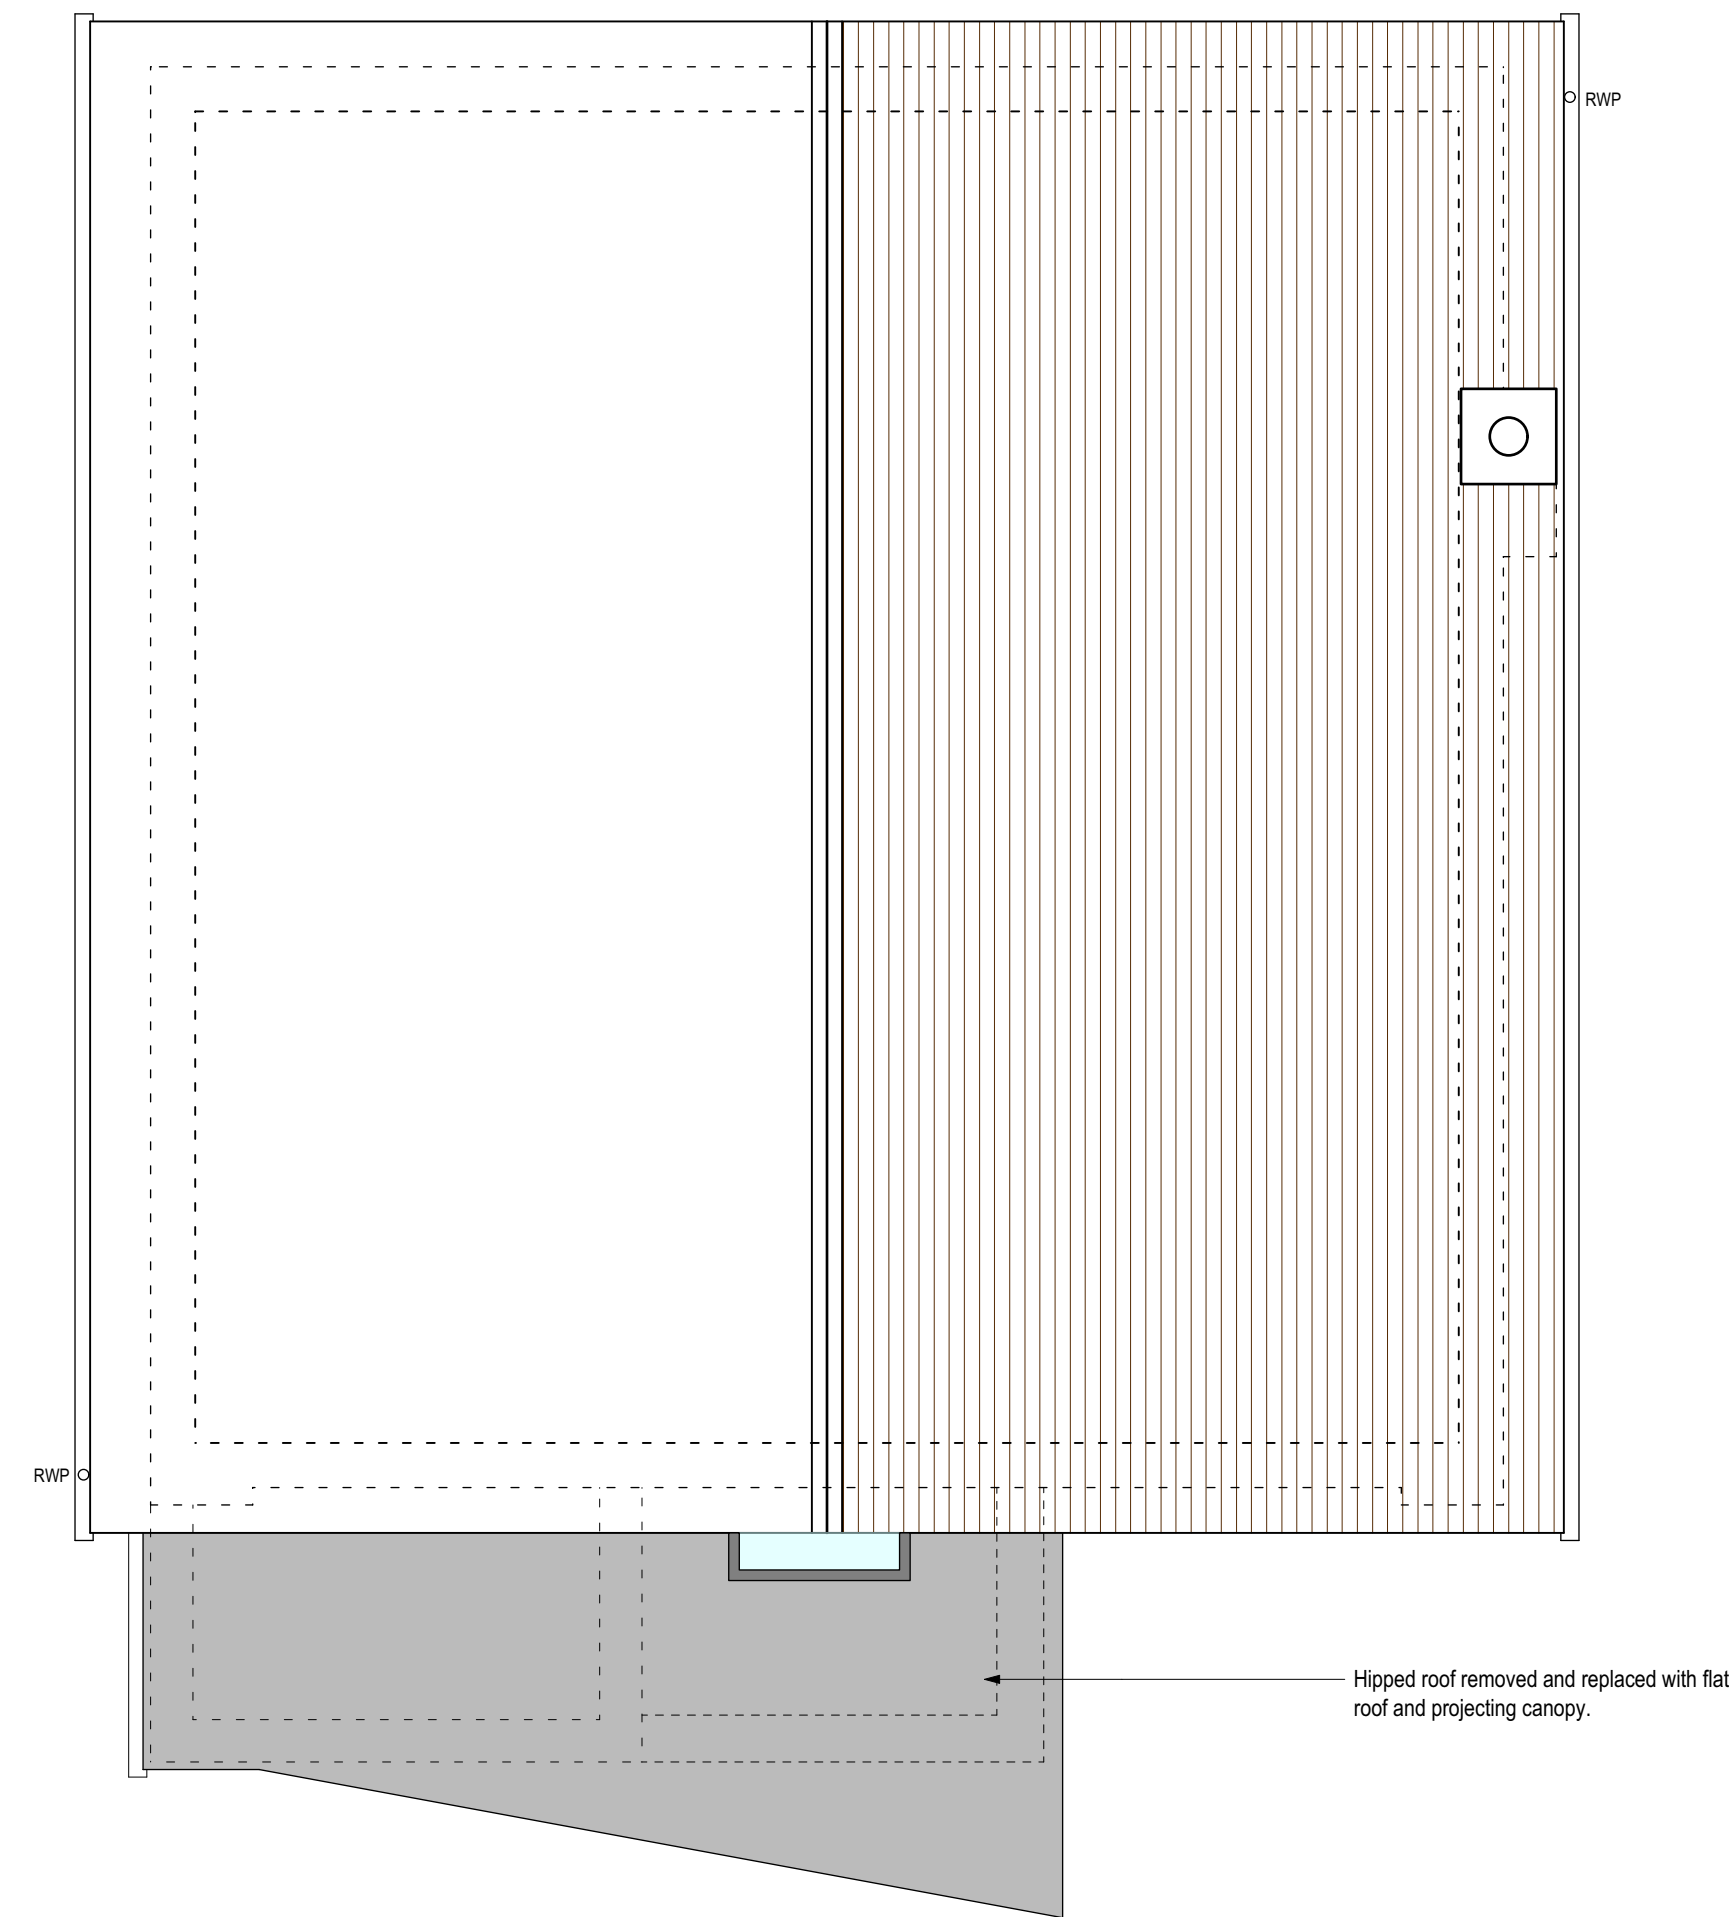

RP **ROOF PLAN**
Scale: 1:50

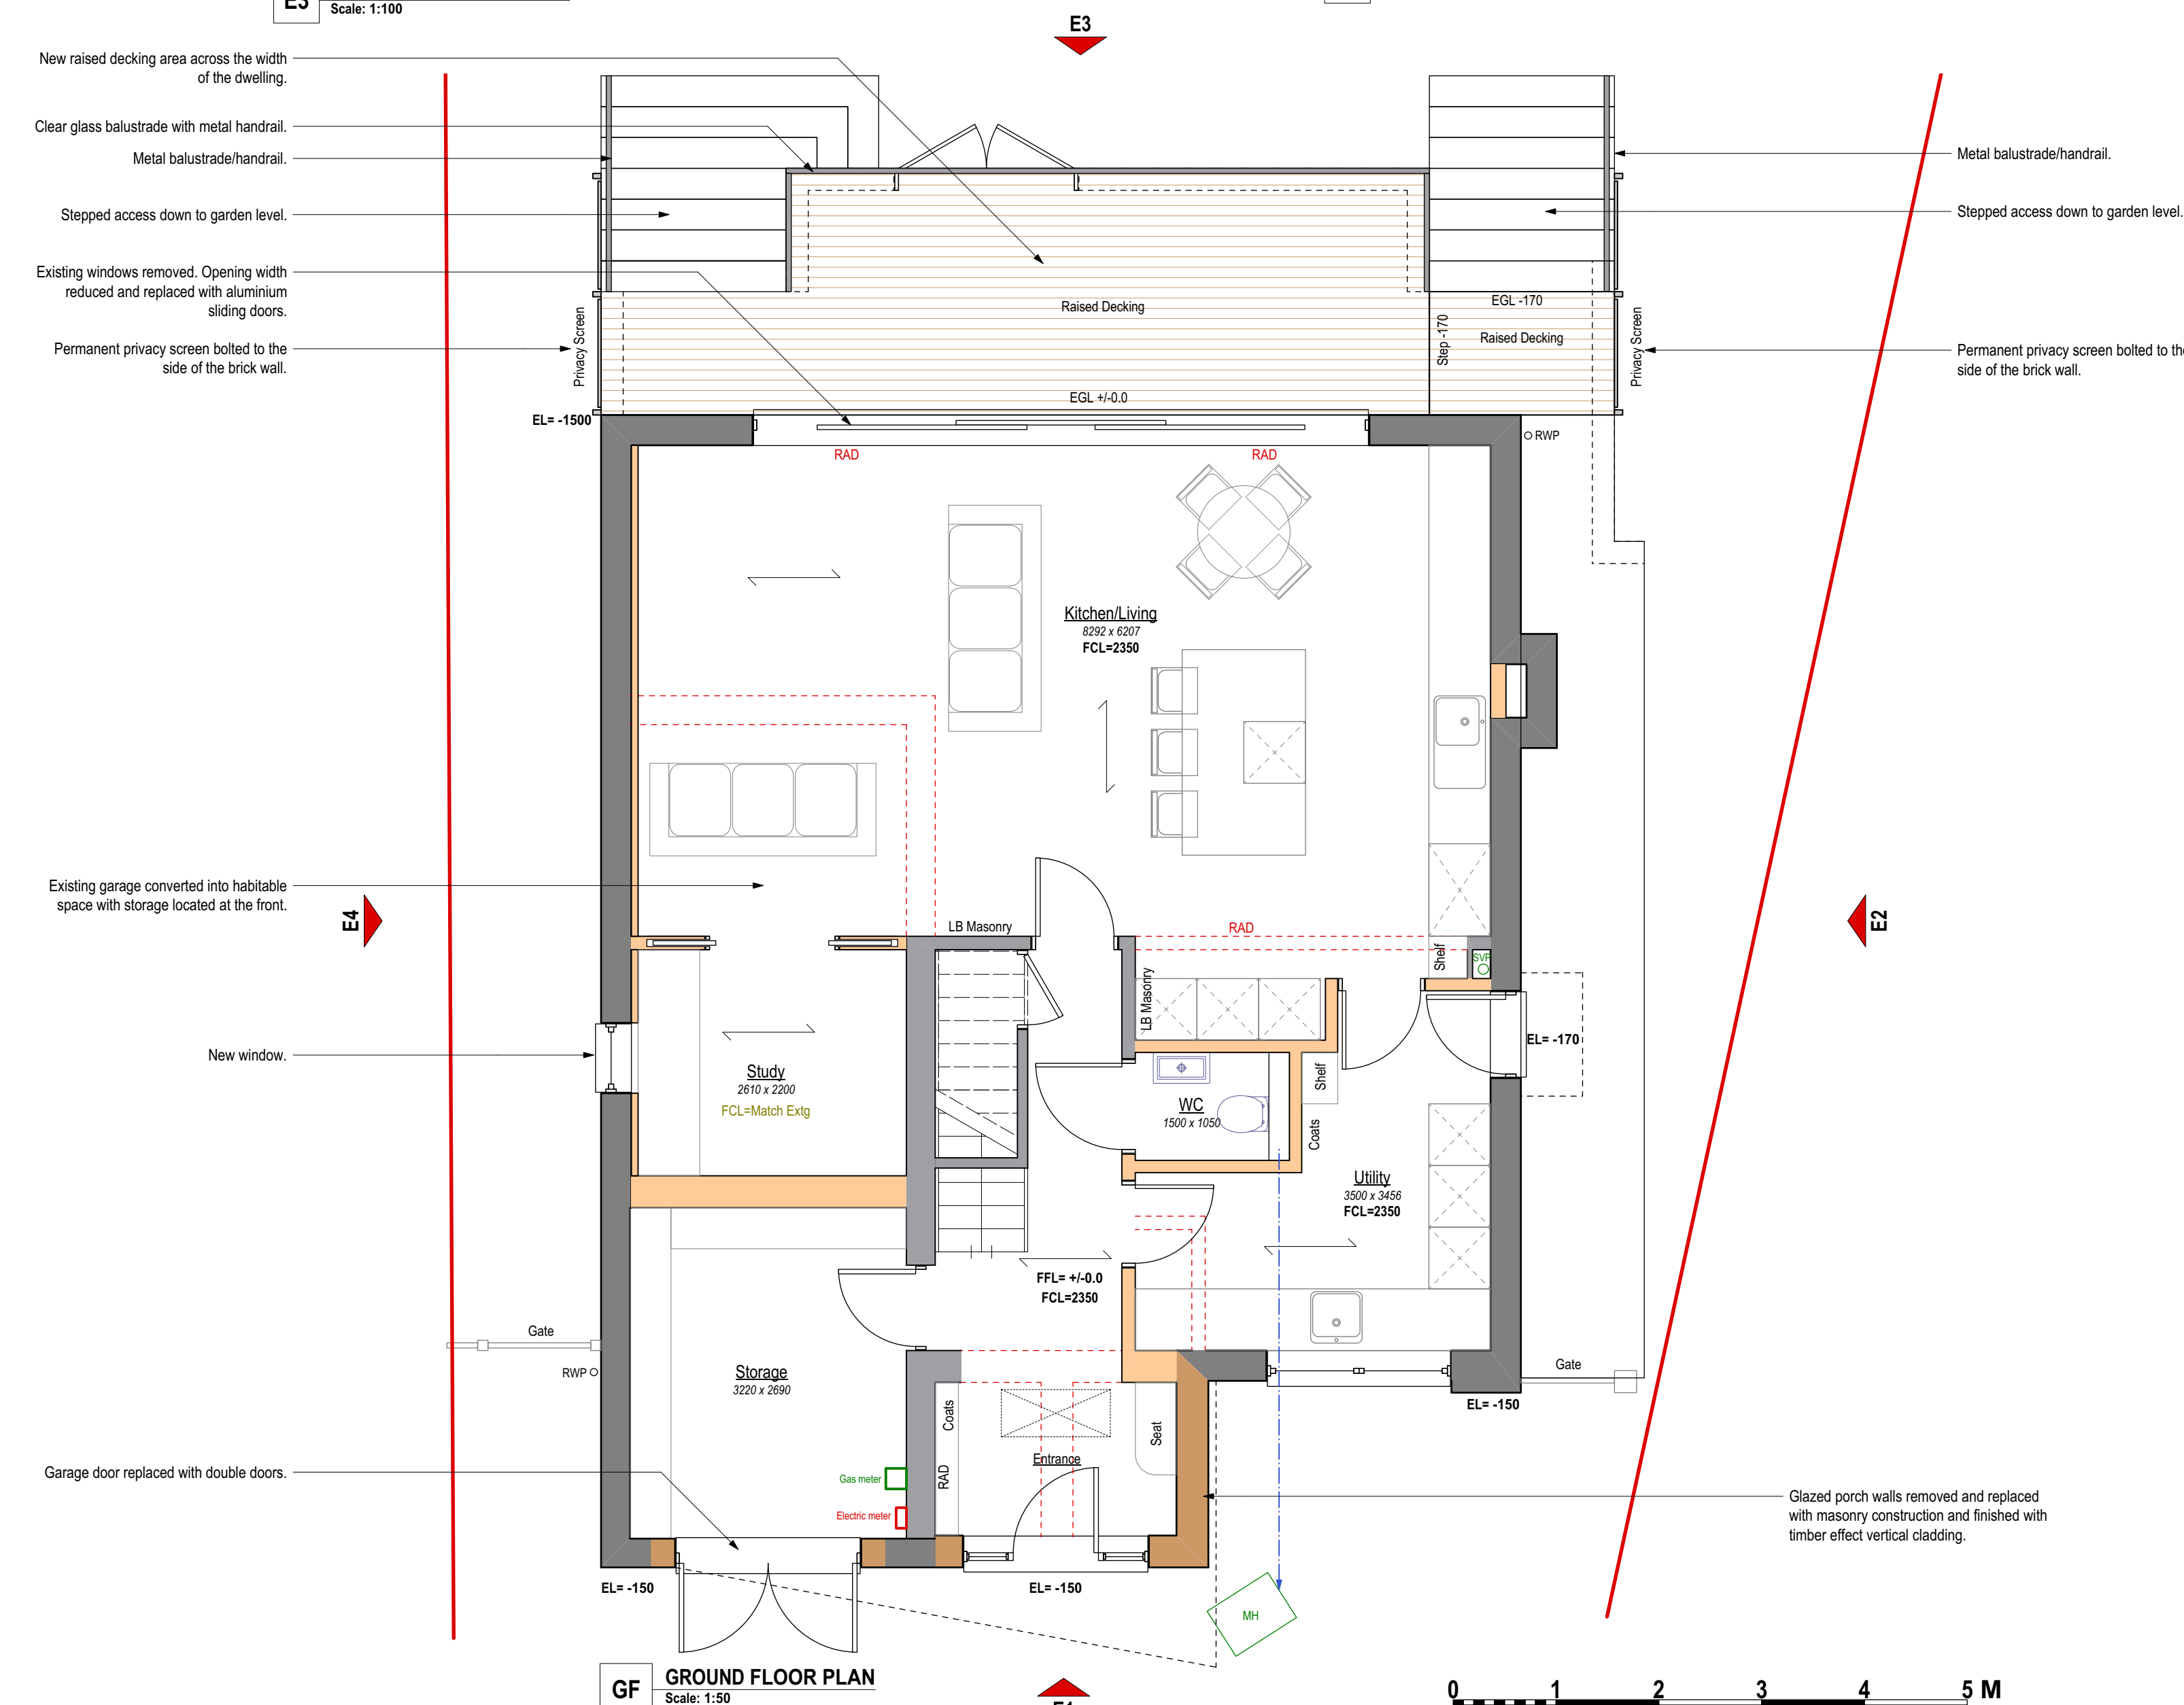

GF **GROUND FLOOR PLAN**
Scale: 1:50

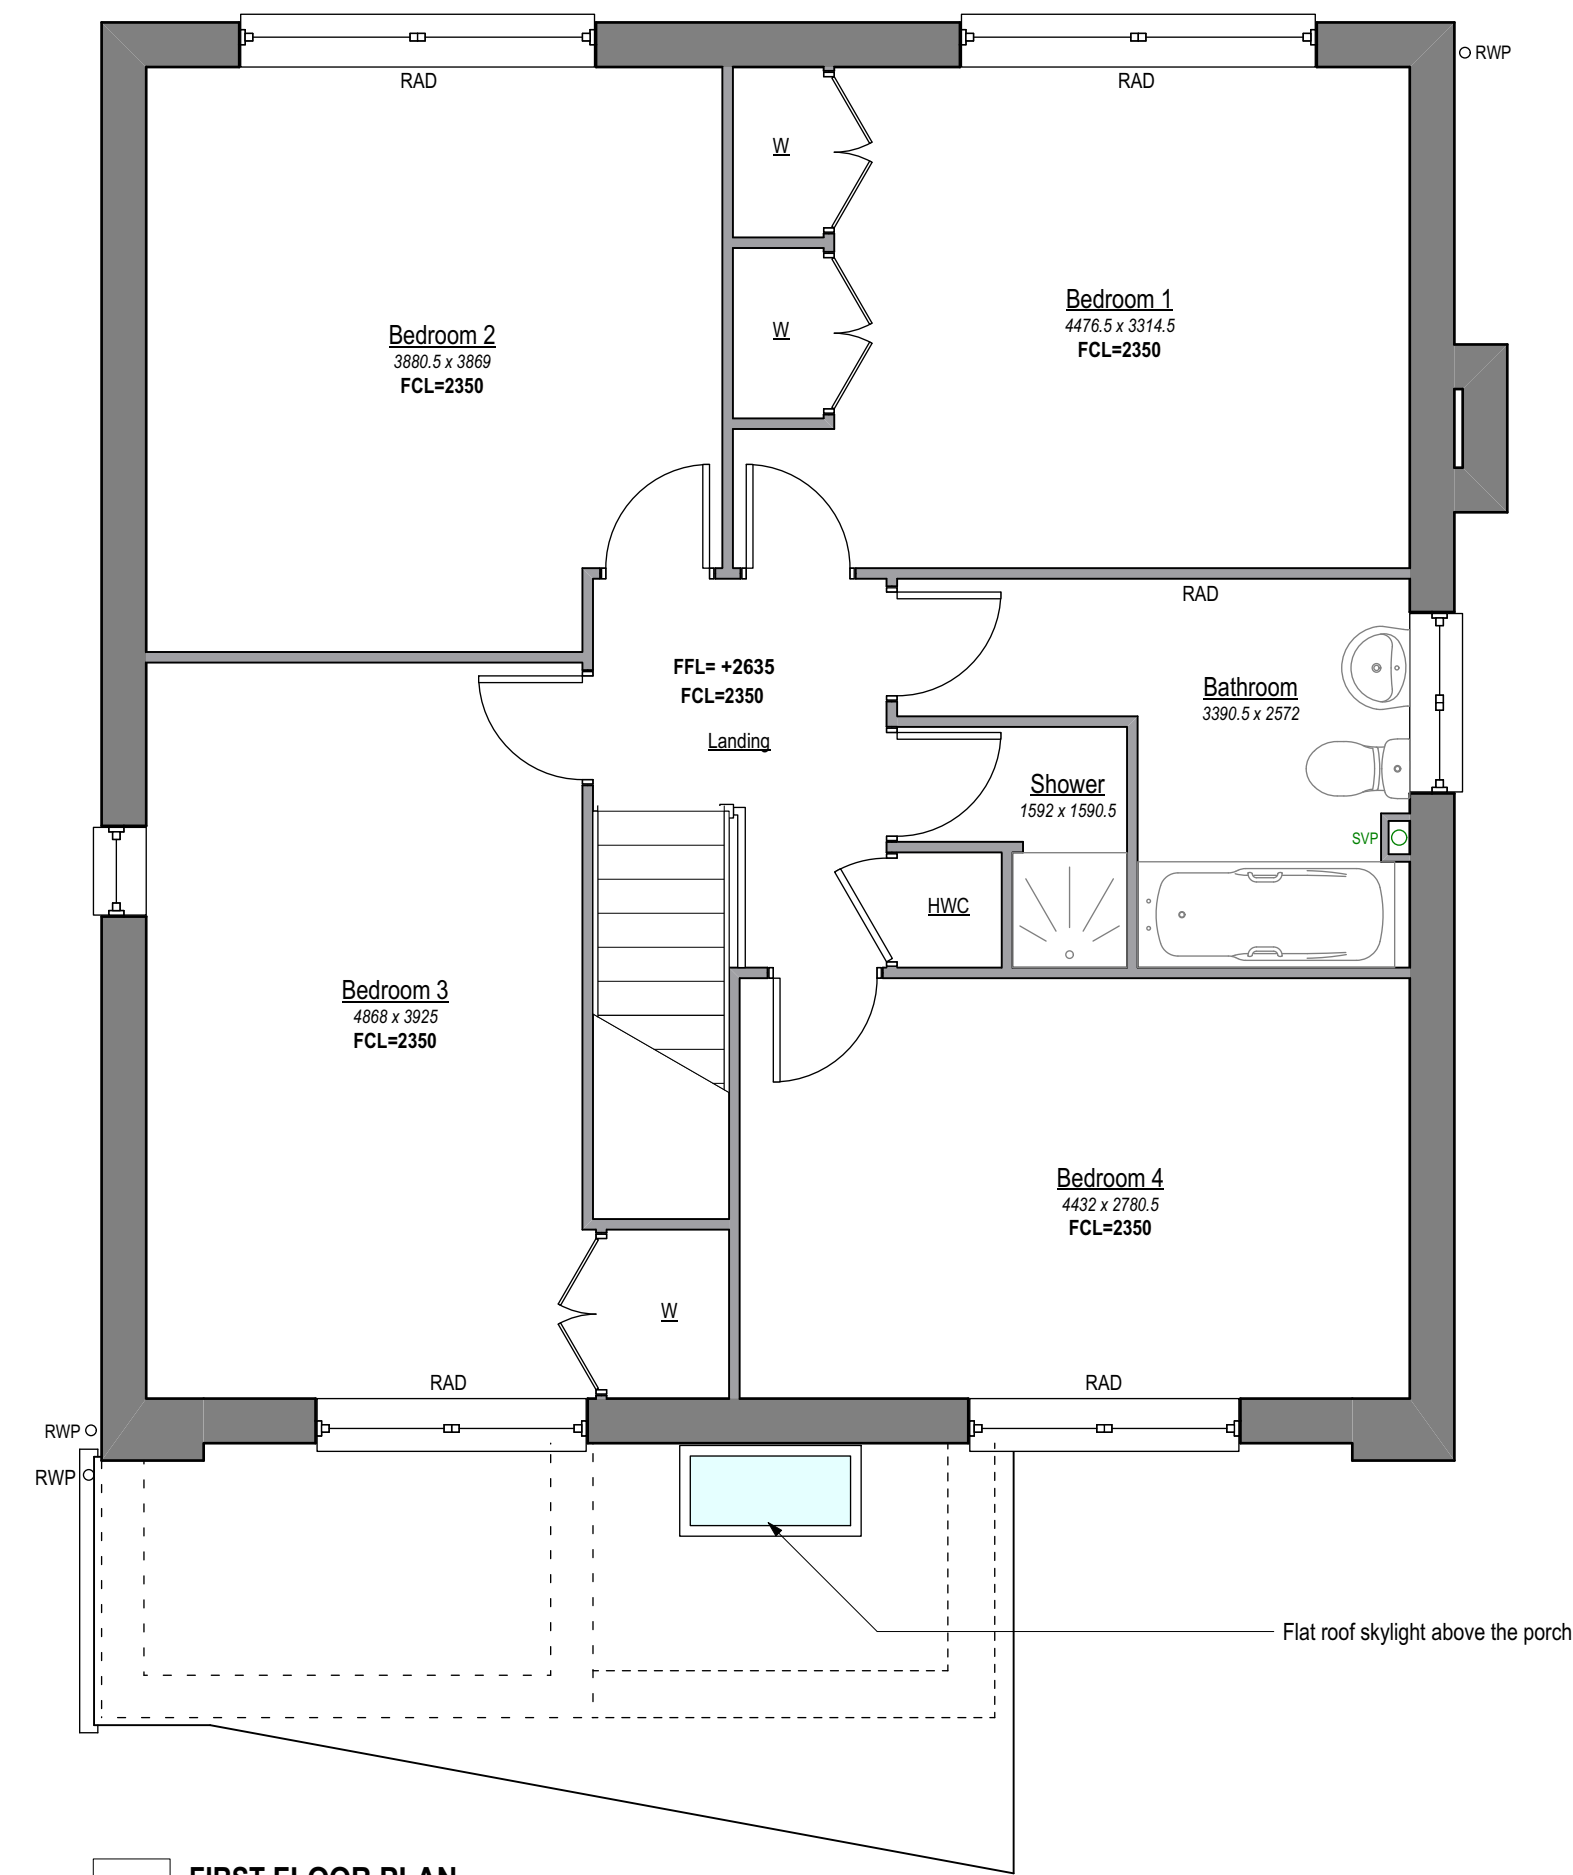

1F **FIRST FLOOR PLAN**
Scale: 1:50