




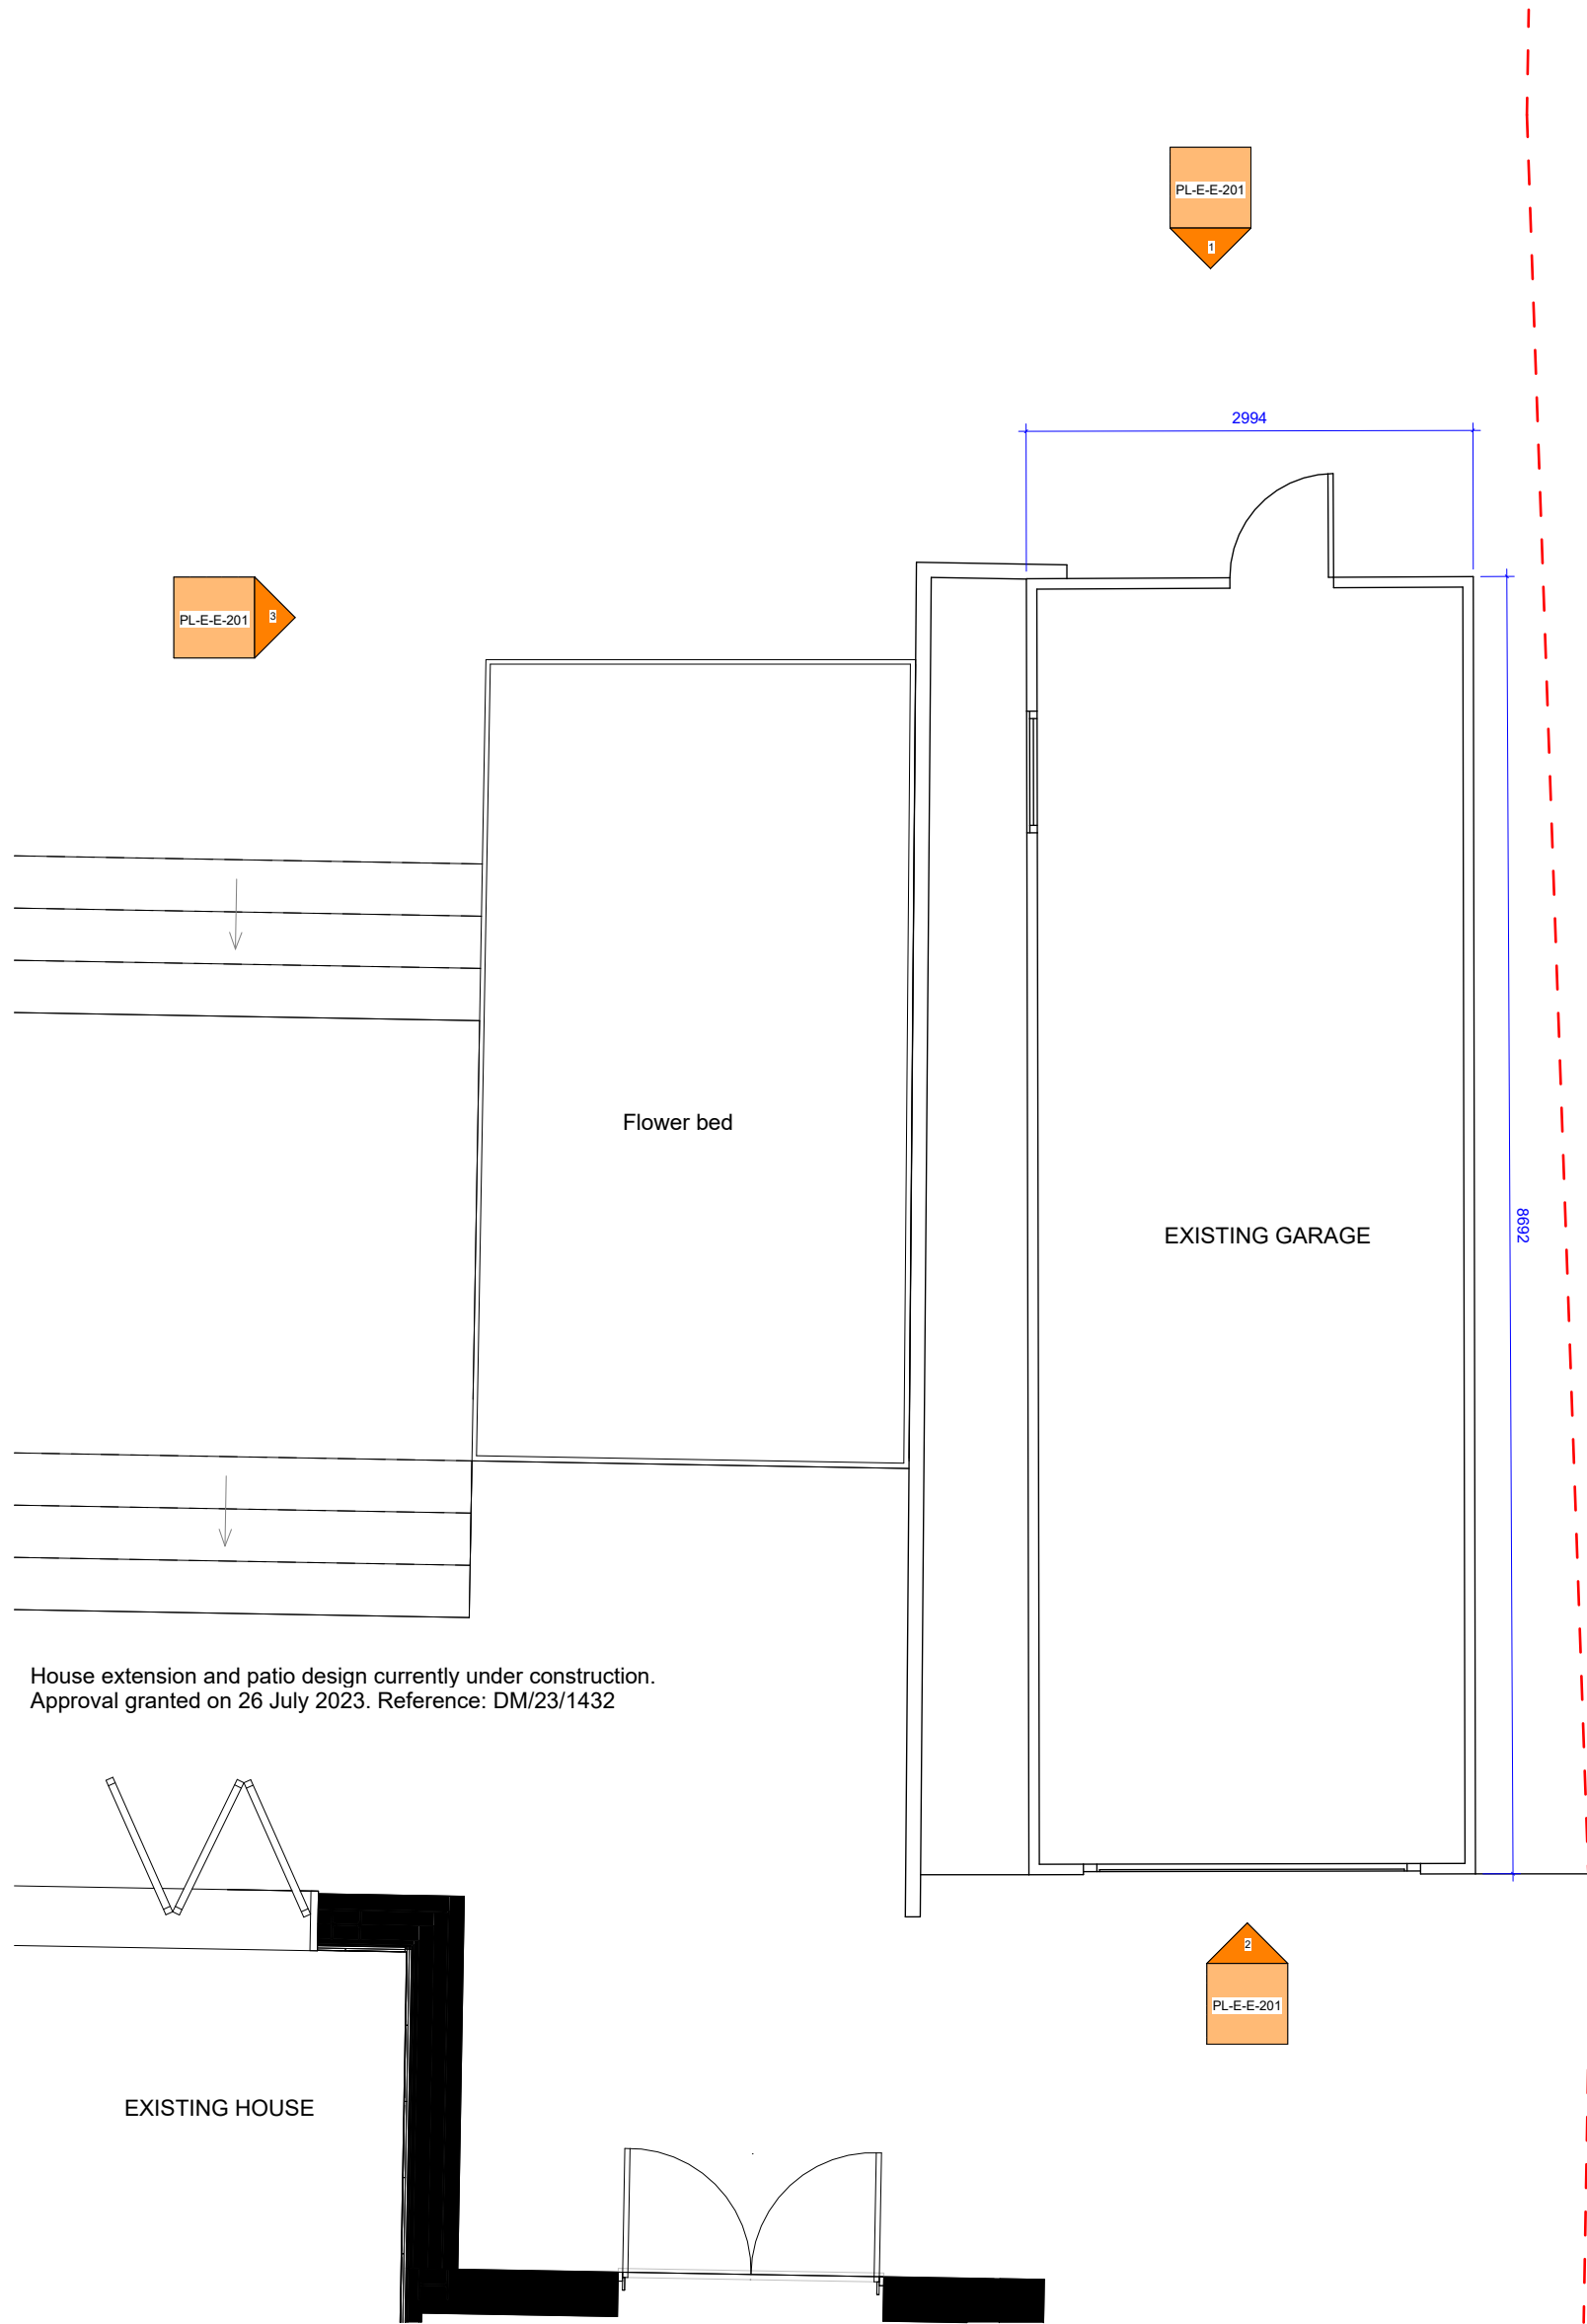

1 00, Garage Ground Floor
1 : 50

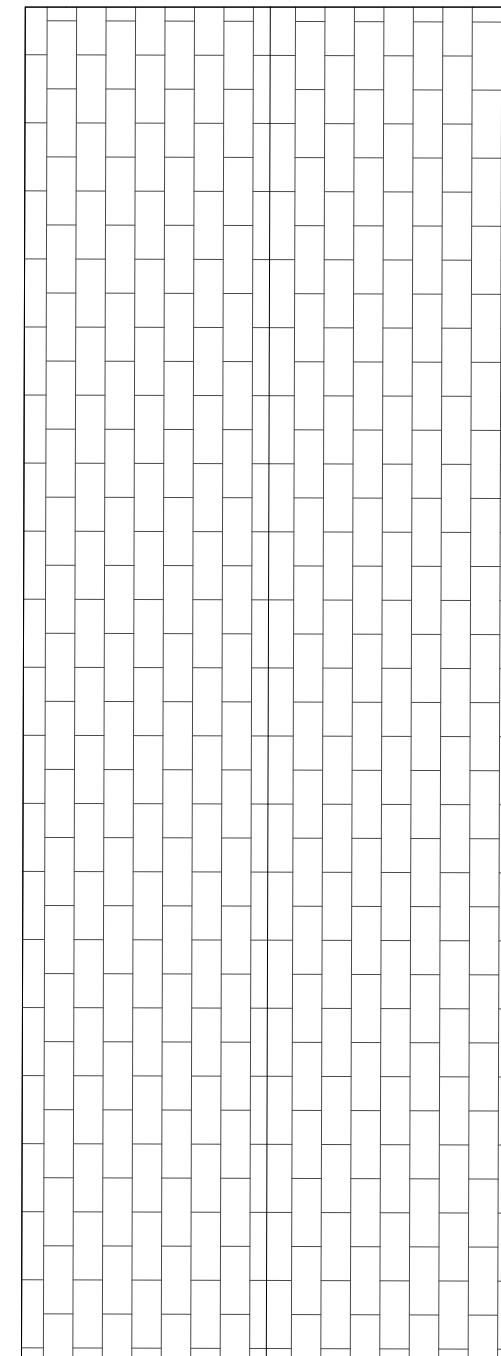

2 01, Garage Roof
1 : 50

 

PROJECT
Inglewell Garage

TITLE
Existing Garage Floor and Roof Plan

CLIENT
Paul Barber

DRAWN BY
MS

SCALE @A2
1 : 50

CHECKED BY
KC

DATE
14.05.2025

PROJECT NUMBER
22001

REV

DRAWING NUMBER
PL-E-P-110