



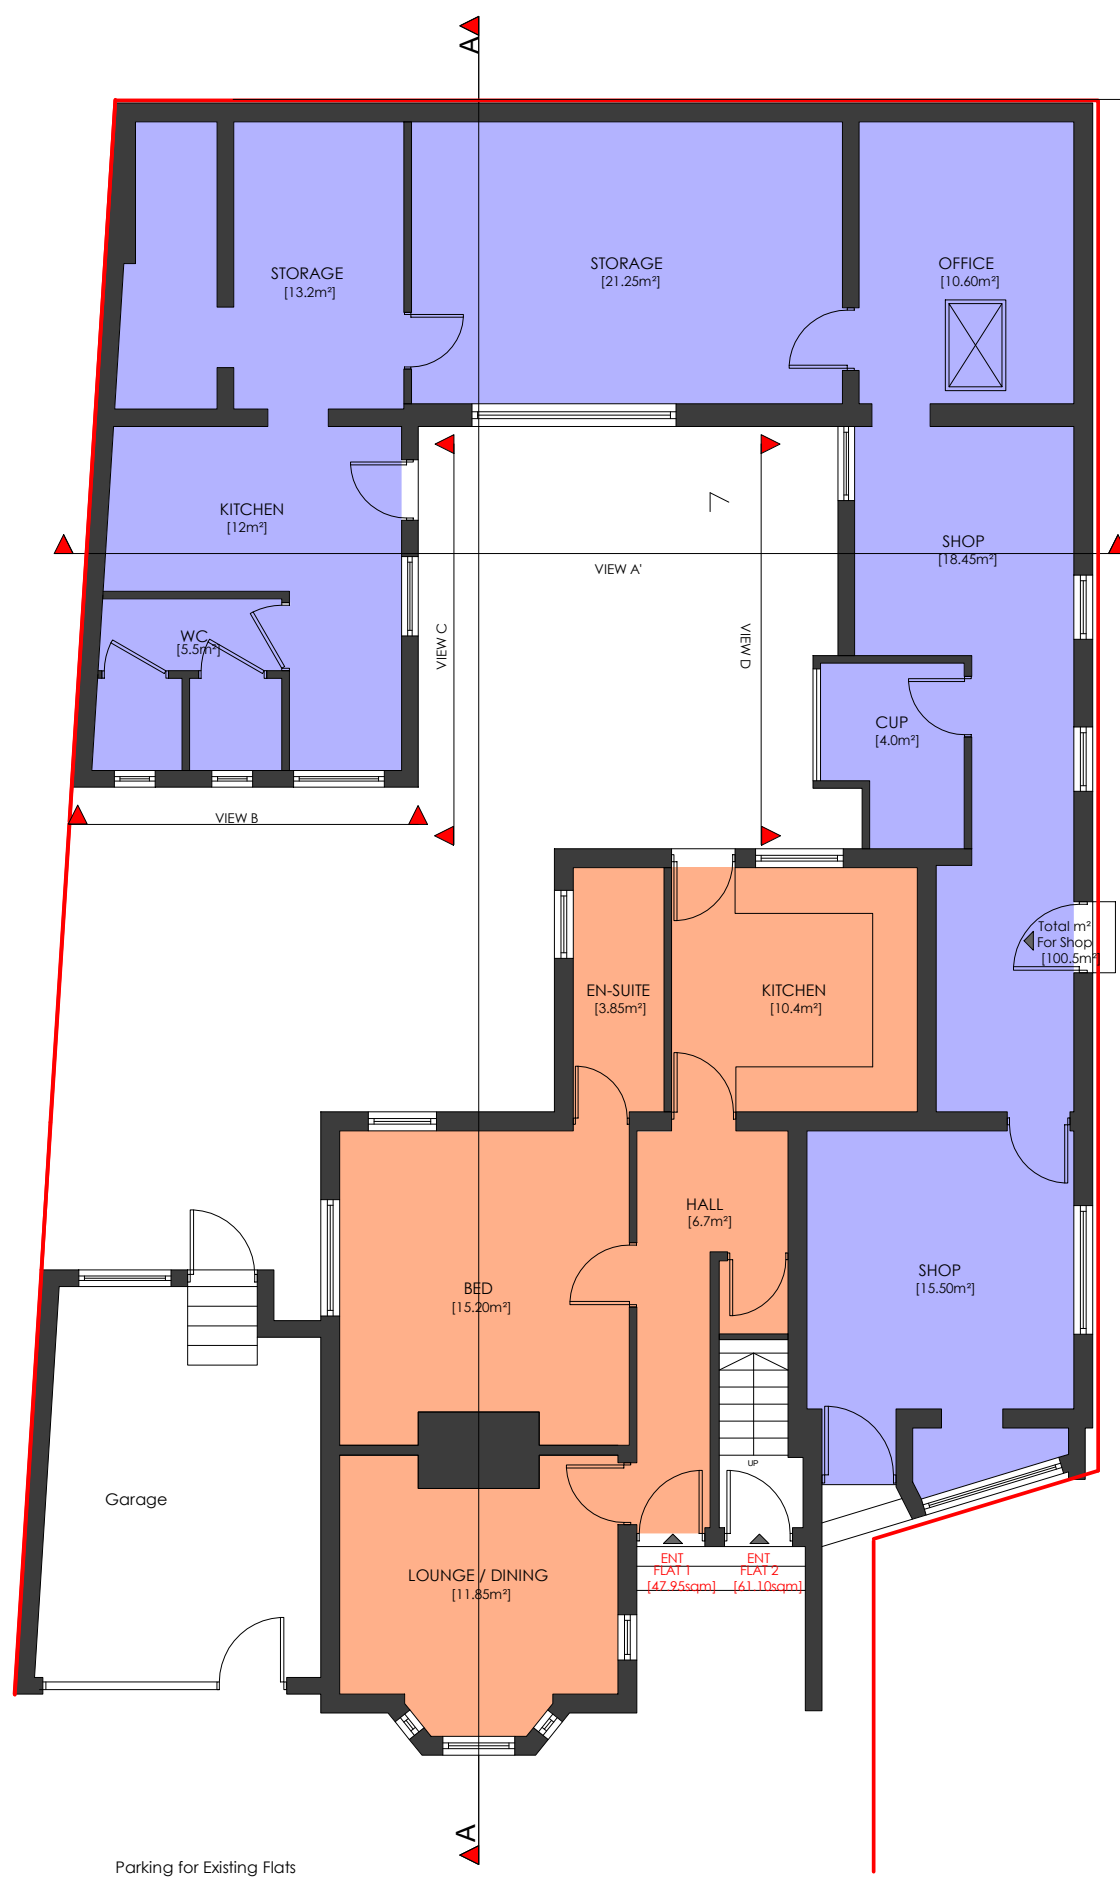


Existing Ground Floor Plan
1:50

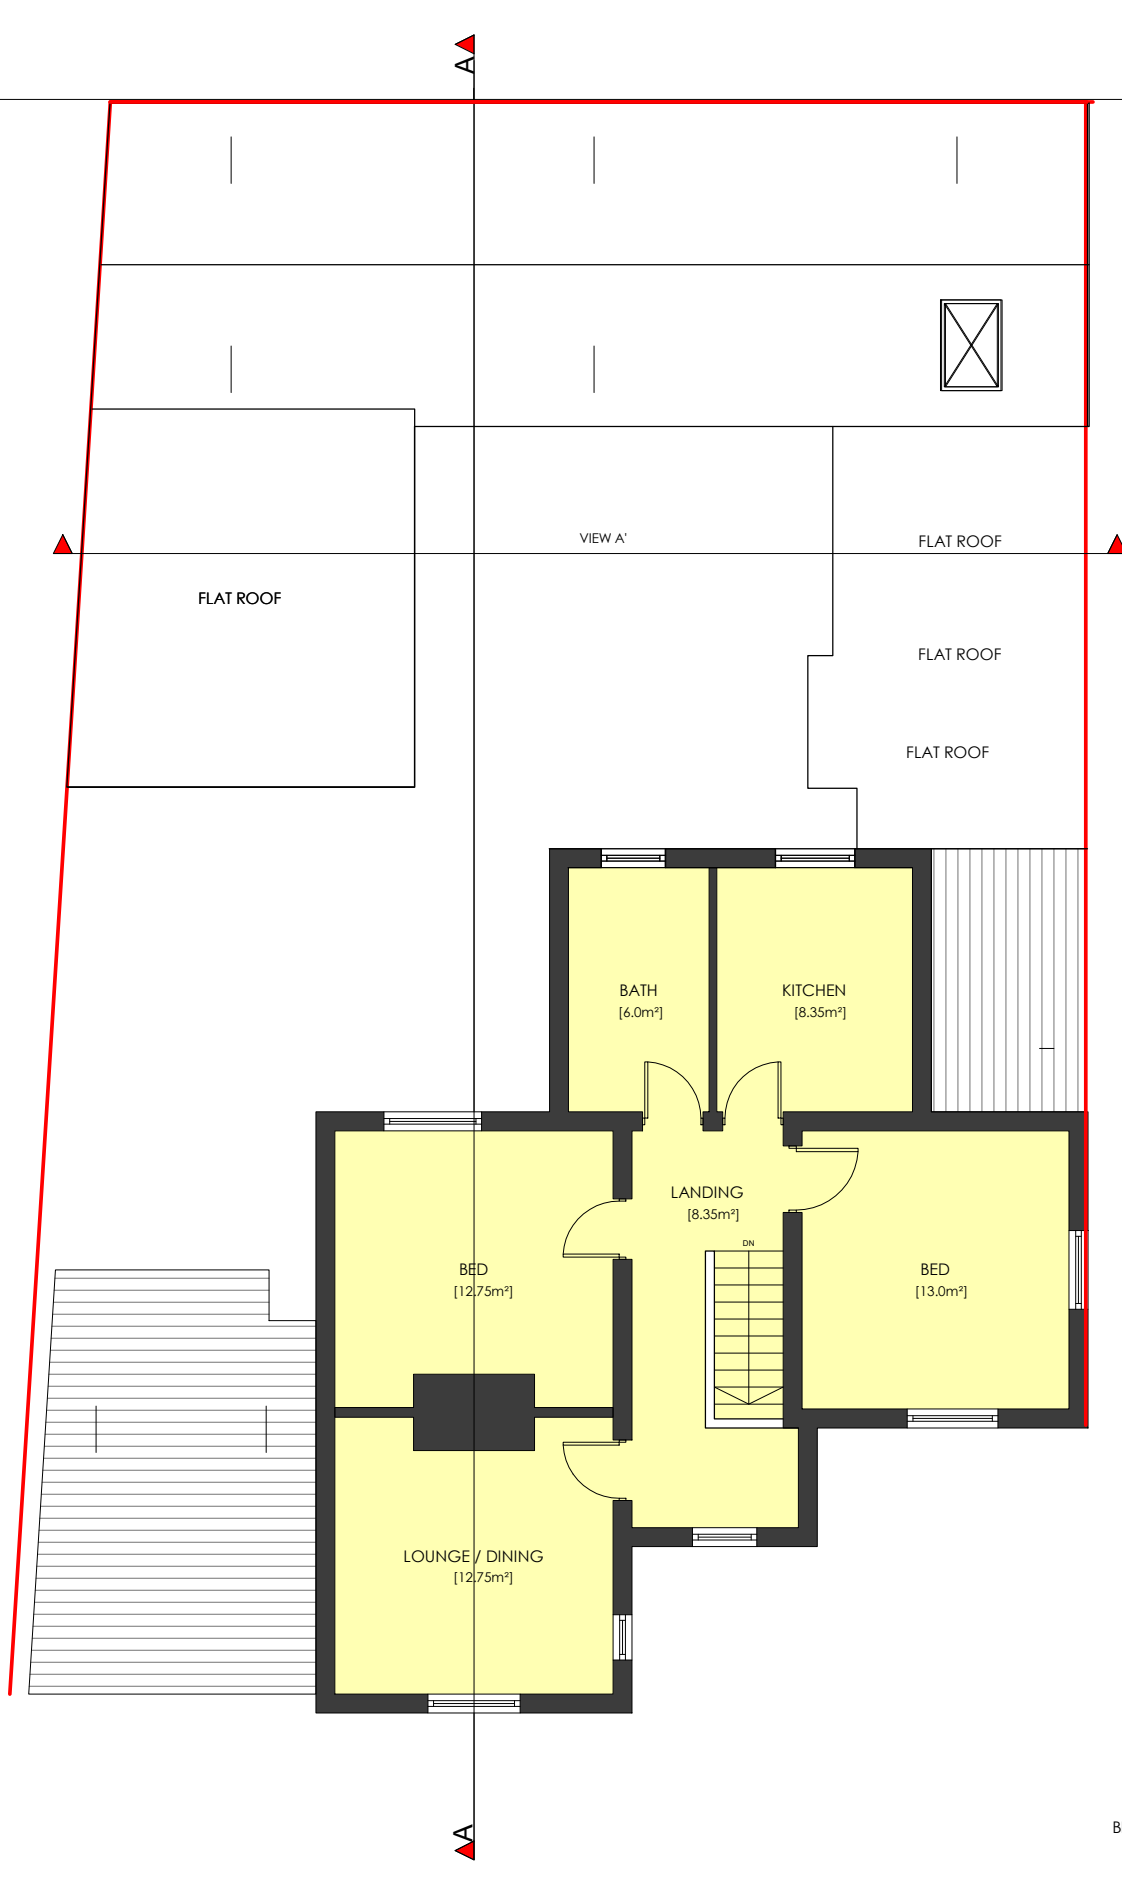

Existing First Floor Plan
1:50



Proposed Ground Floor Plan
1:50

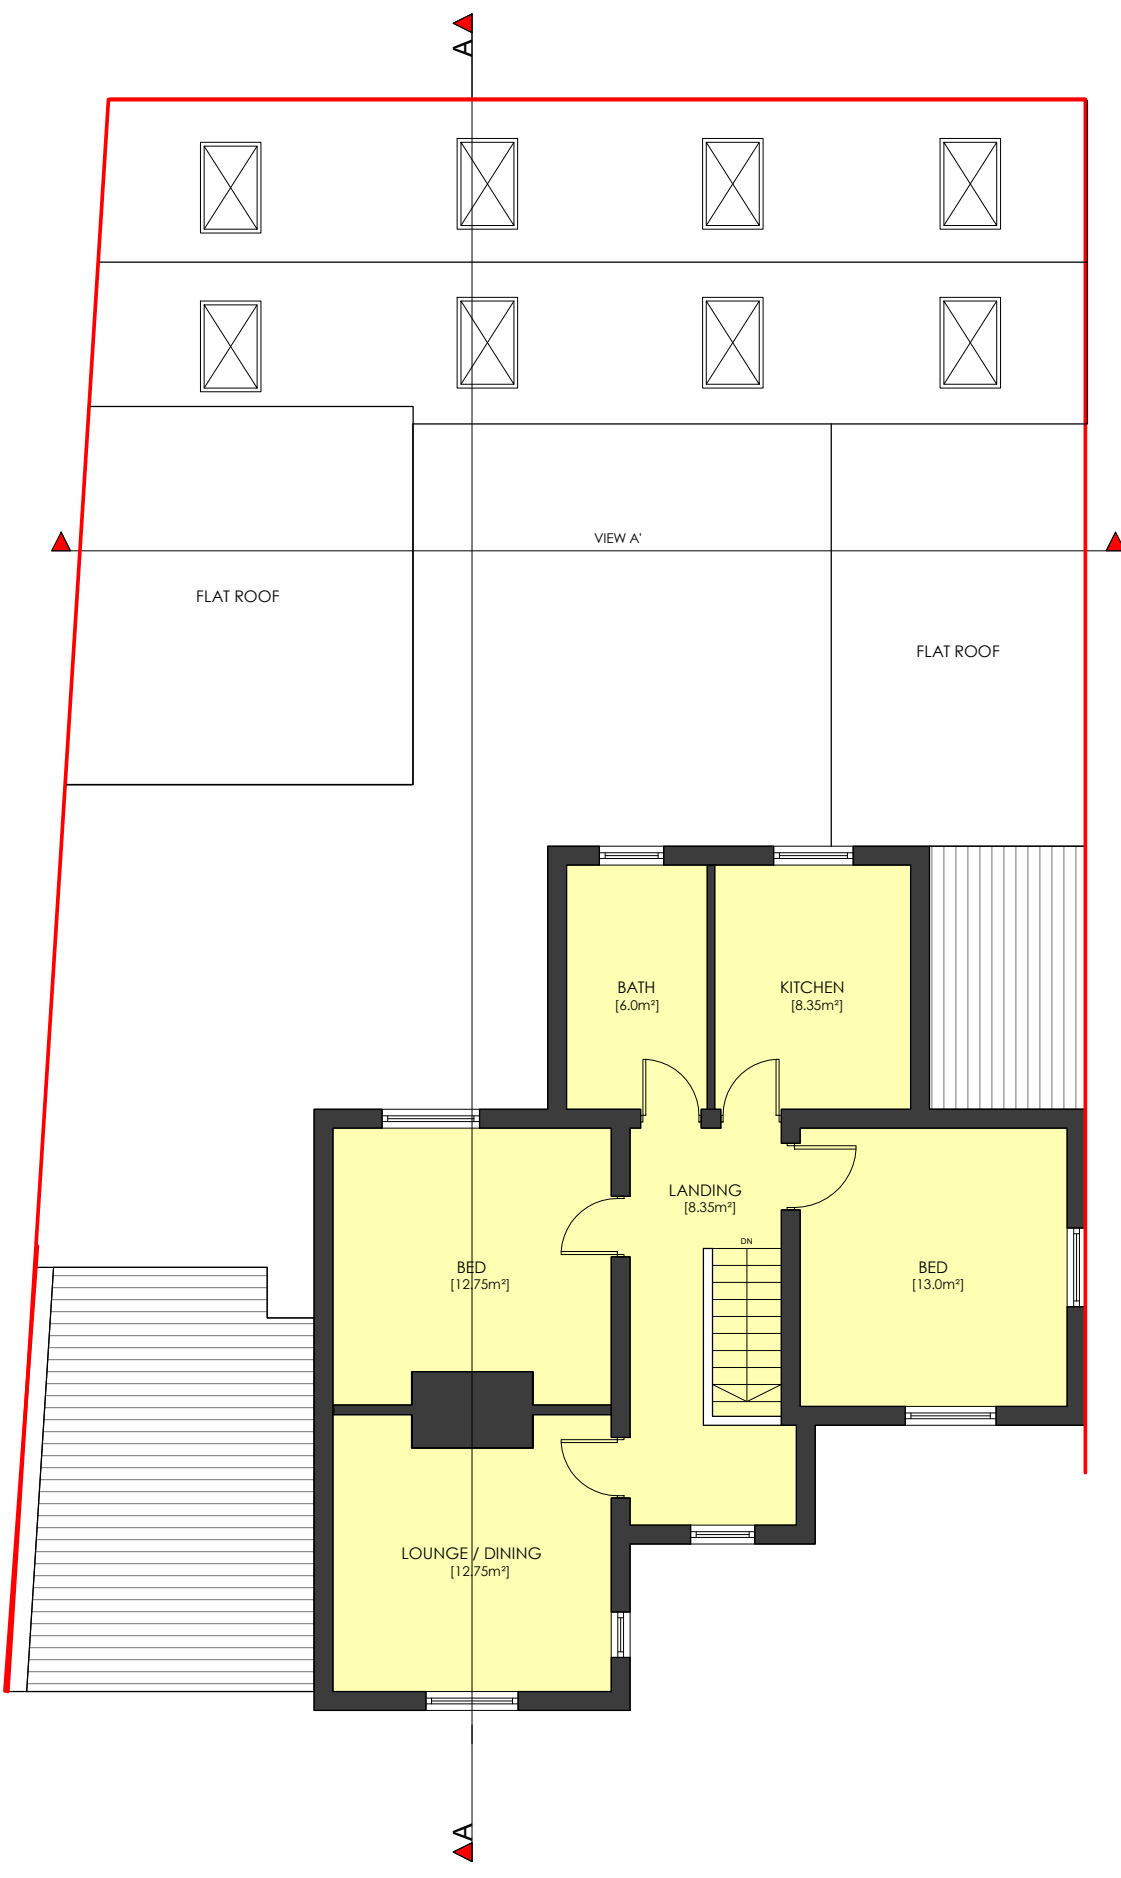

Proposed First Floor Plan
1:50

Commercial Schdule

Type	Class Use	Existing	Proposed	Total
Shop	E	100.5	-100.5	0

Flat Schdule - Existing

Flat No	Size - (M²)	Bedroom/s	Persons
FLAT 1	47.9	1	2
FLAT 2	61.1	2	3

Flat Schdule - Proposed


Flat No	Size - (M²)	Bedroom/s	Persons
FLAT 1	69.4	2	3
FLAT 2	61.1	2	3
FLAT 3	68.9	1	2

Rev	Description	Date
A	Amendment to entrance doors on elevations	07/04/2025
B	Amended Site Boundary	20/05/2024

PROJECT
30 Cantelupe Rd, East Grinstead RH19 3BJ

CLIENT
Mathu Housing Ltd

SHEET NAME
Existing and Proposed Plans

 

SANAA DESIGNS

Email - sanaadesigns@outlook.com
Mobile - 07583 437570

DRAWN BY
MMK

SCALE (@ A1)
1 : 100

CHECKED BY
TK

SHEET NUMBER
PL-30CR-SD100B

DATE
May 2026

REV
B

