



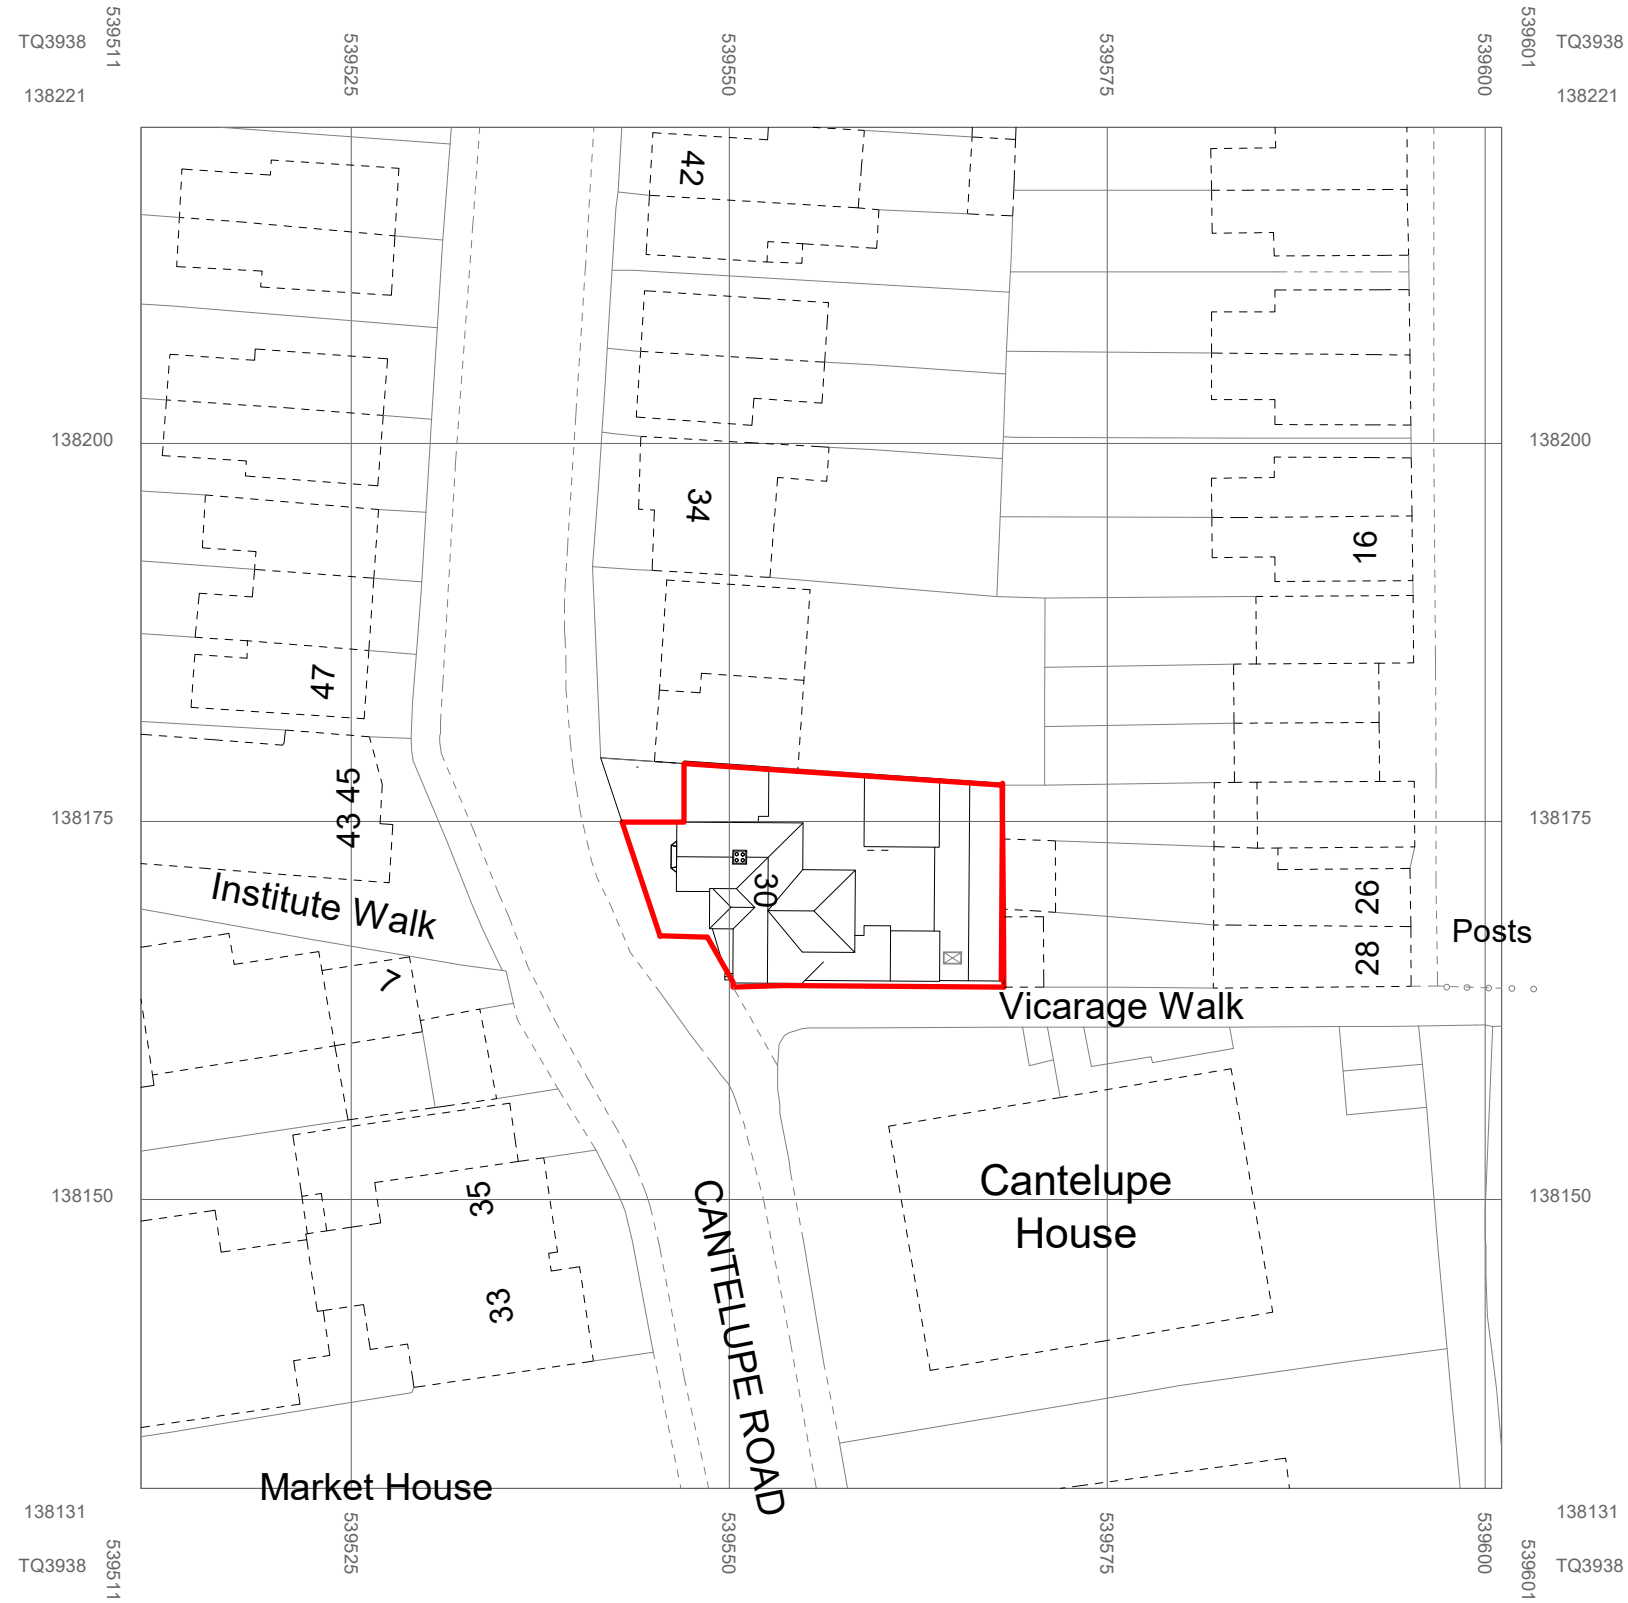

Existing Site Plan
1 : 500

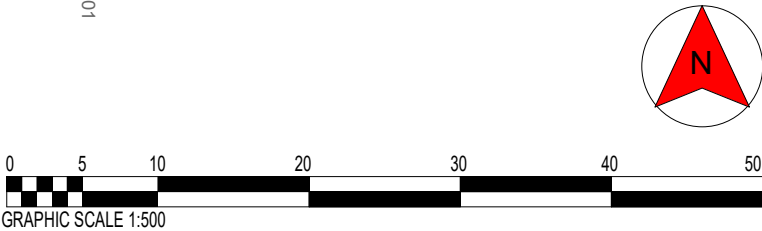

No .	Description	Date	30 Cantelupe Rd, East Grinstead RH19 3BJ	Client		REF	REV
				Mathu Housing Ltd			A
				Date MAY 2026	Sheet number PL-30CR-SD102A	Scale (@ A3) 1 : 500	
				Drawn MMK	Sanaa Designs Email - sanaadesigns@outlook.com Mobile - 07583 437570		
				Checked by TK			
Existing Site Plan							