



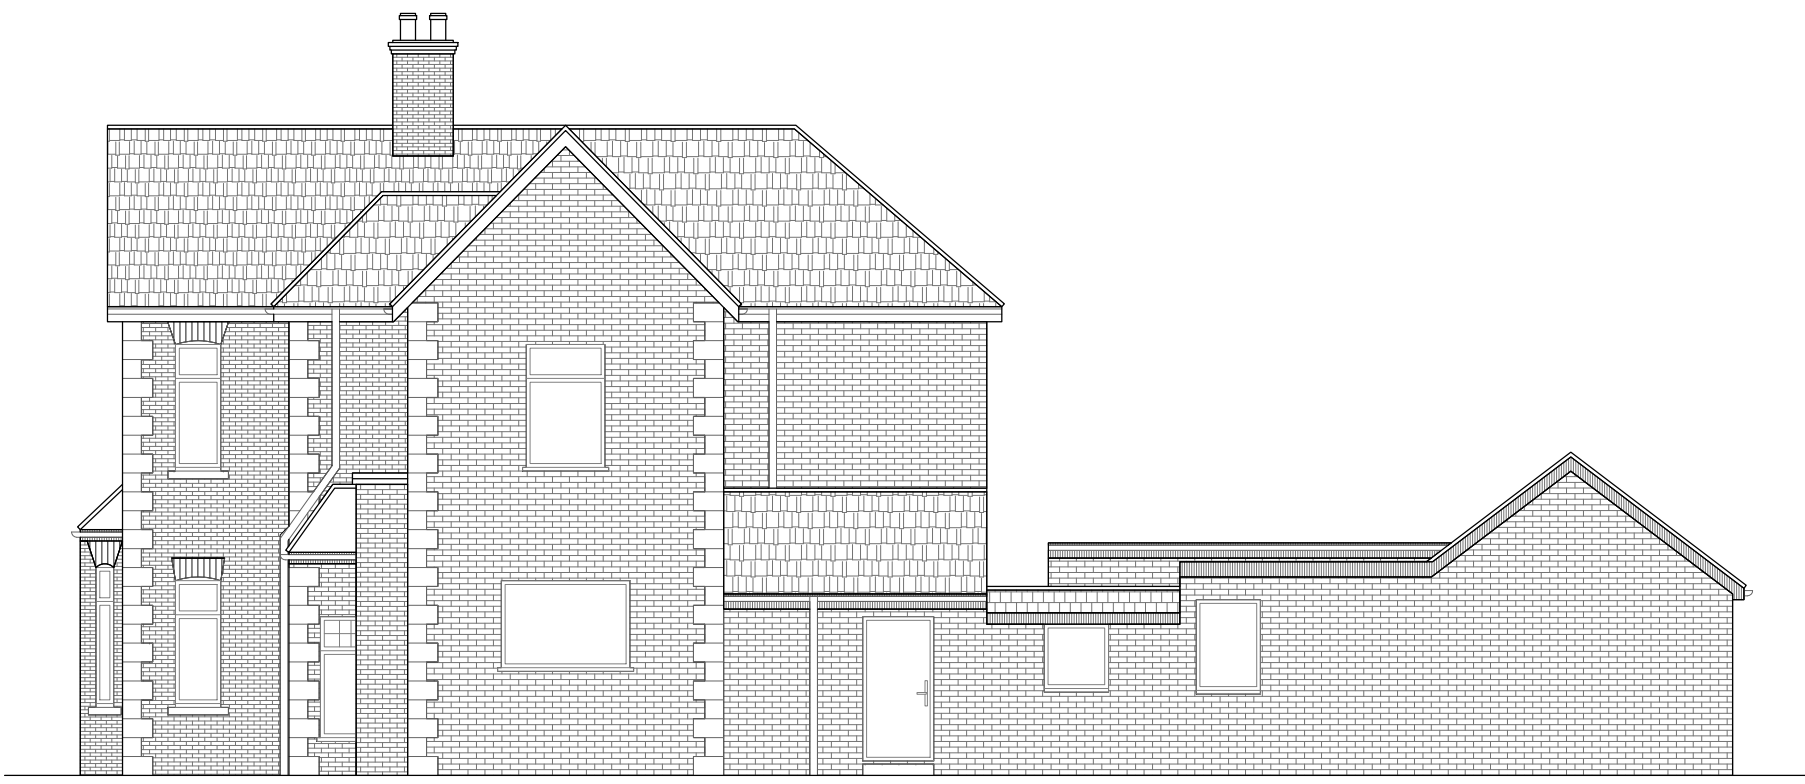


Existing Front Elevation  
Facing Cantelupe Road




Existing RH Elevation  
Facing Vicarage Walk

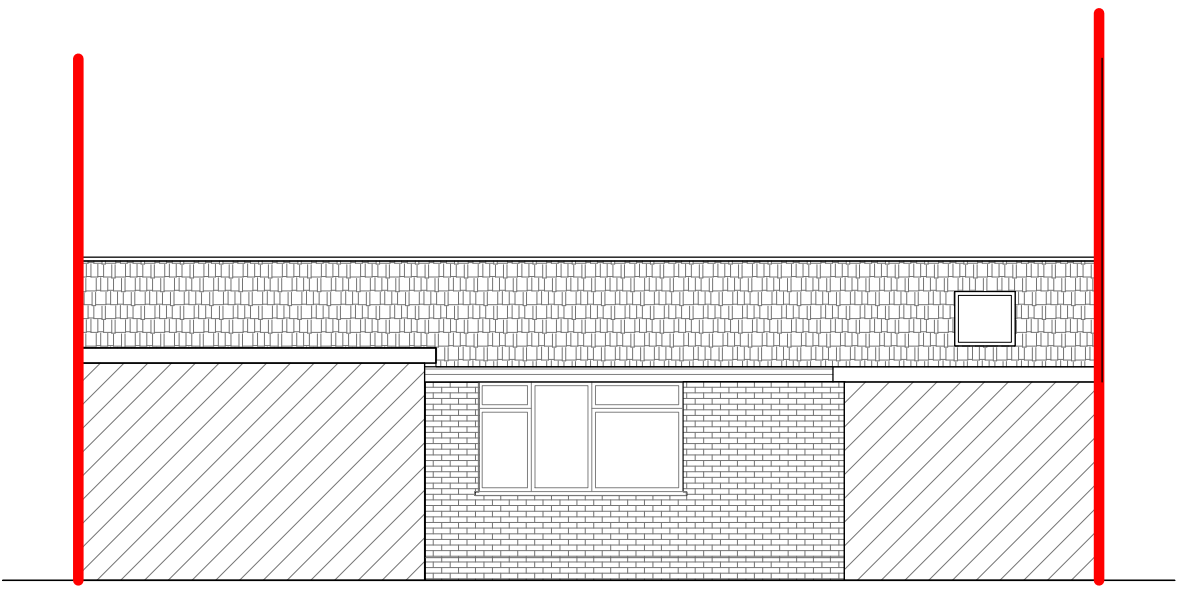


Existing Sectional Elevation A

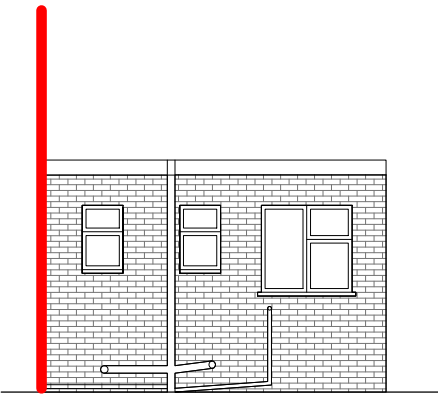

Existing Sectional Elevation B

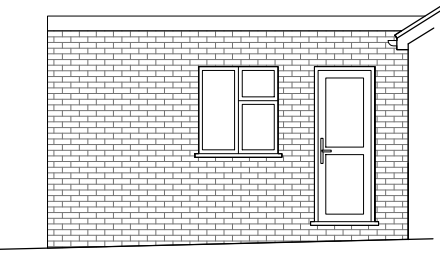


Existing Sectional Elevation C

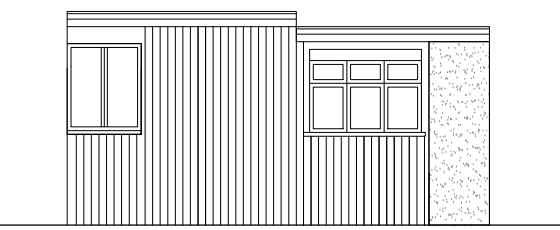


Existing Sectional Elevation D




Existing Rear Elevation  
Neighbouring View

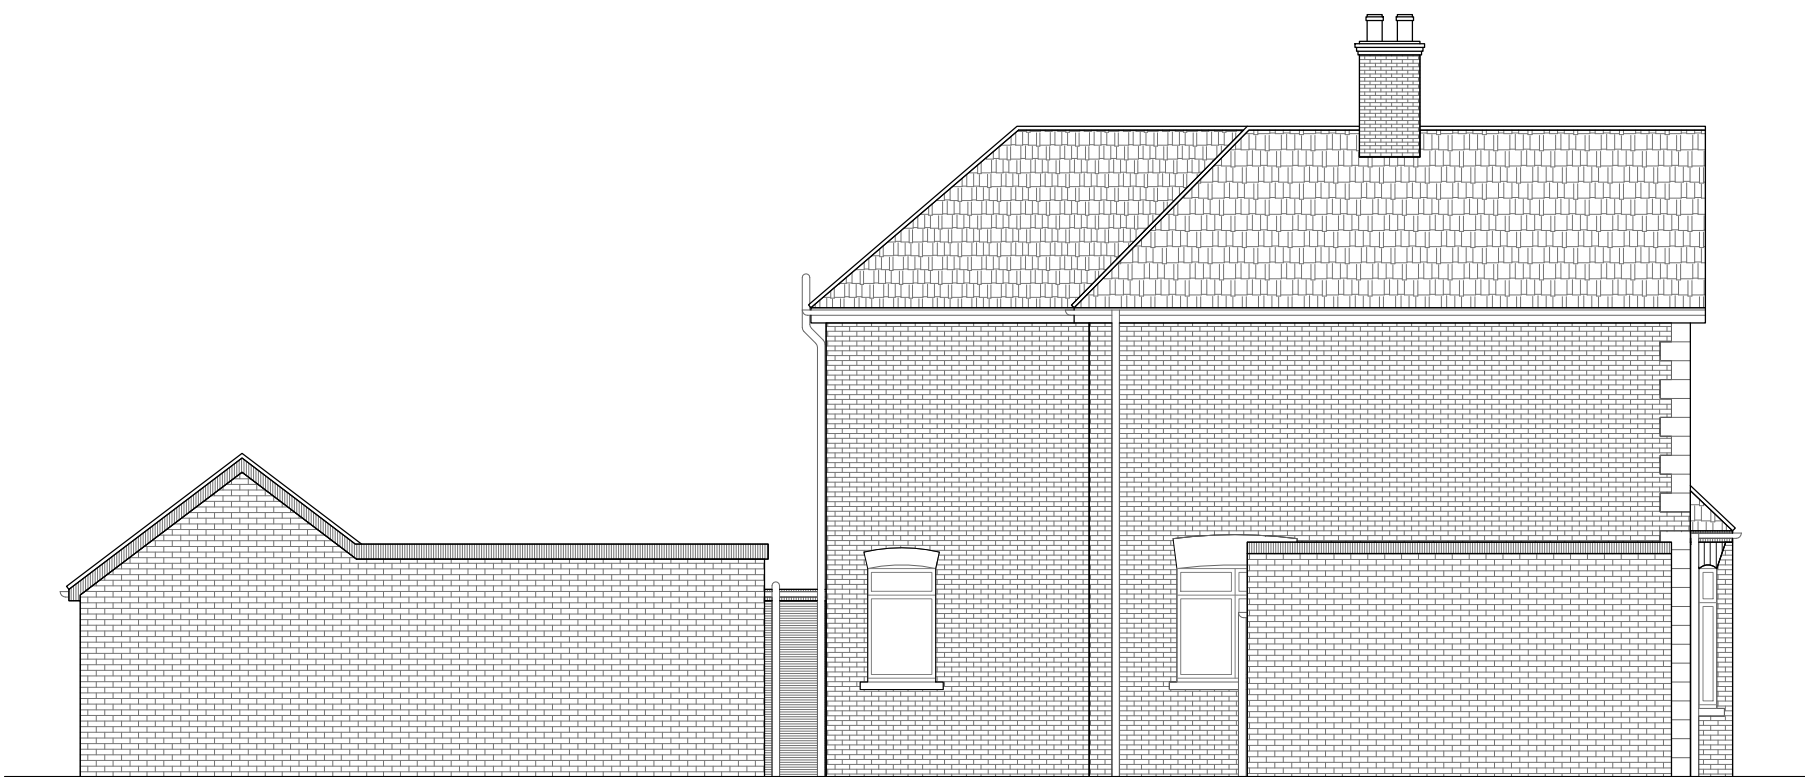


Existing LH Elevation  
Neighbouring view

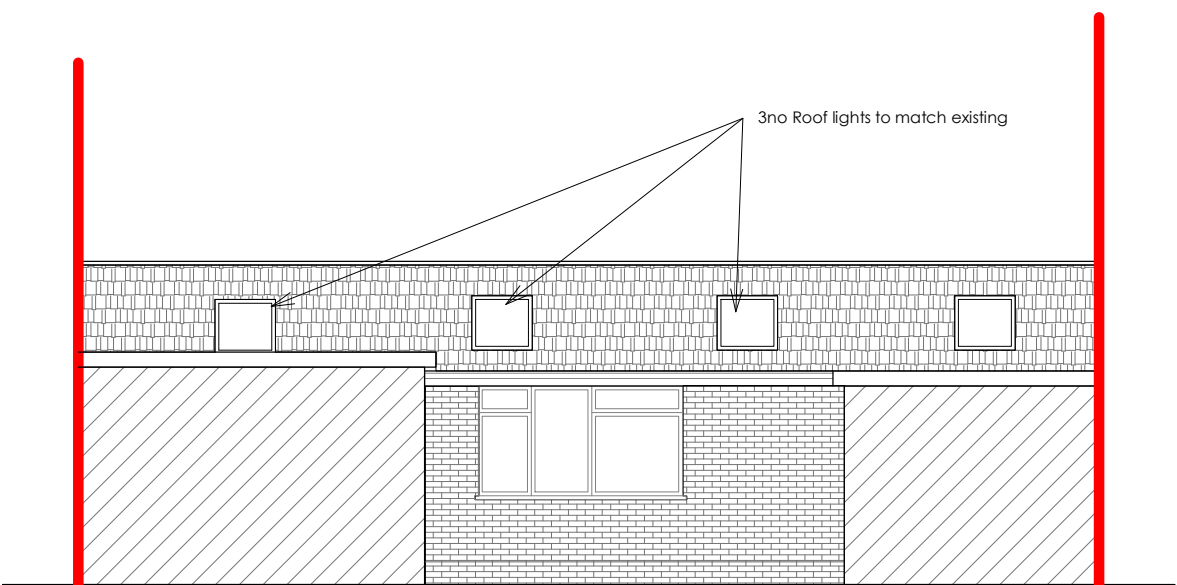


Proposed Sectional Elevation A

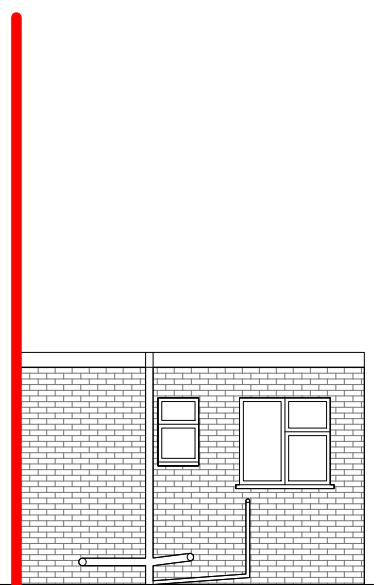

Proposed Sectional Elevation B

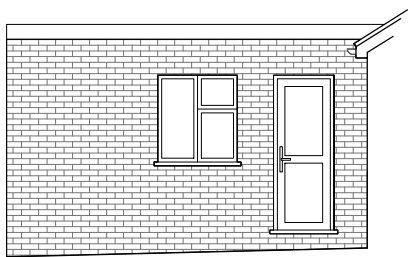


Proposed Sectional Elevation C

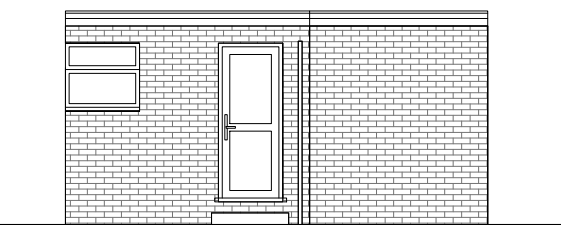

Proposed Sectional Elevation D



Proposed Front Elevation  
Facing Cantelupe Road

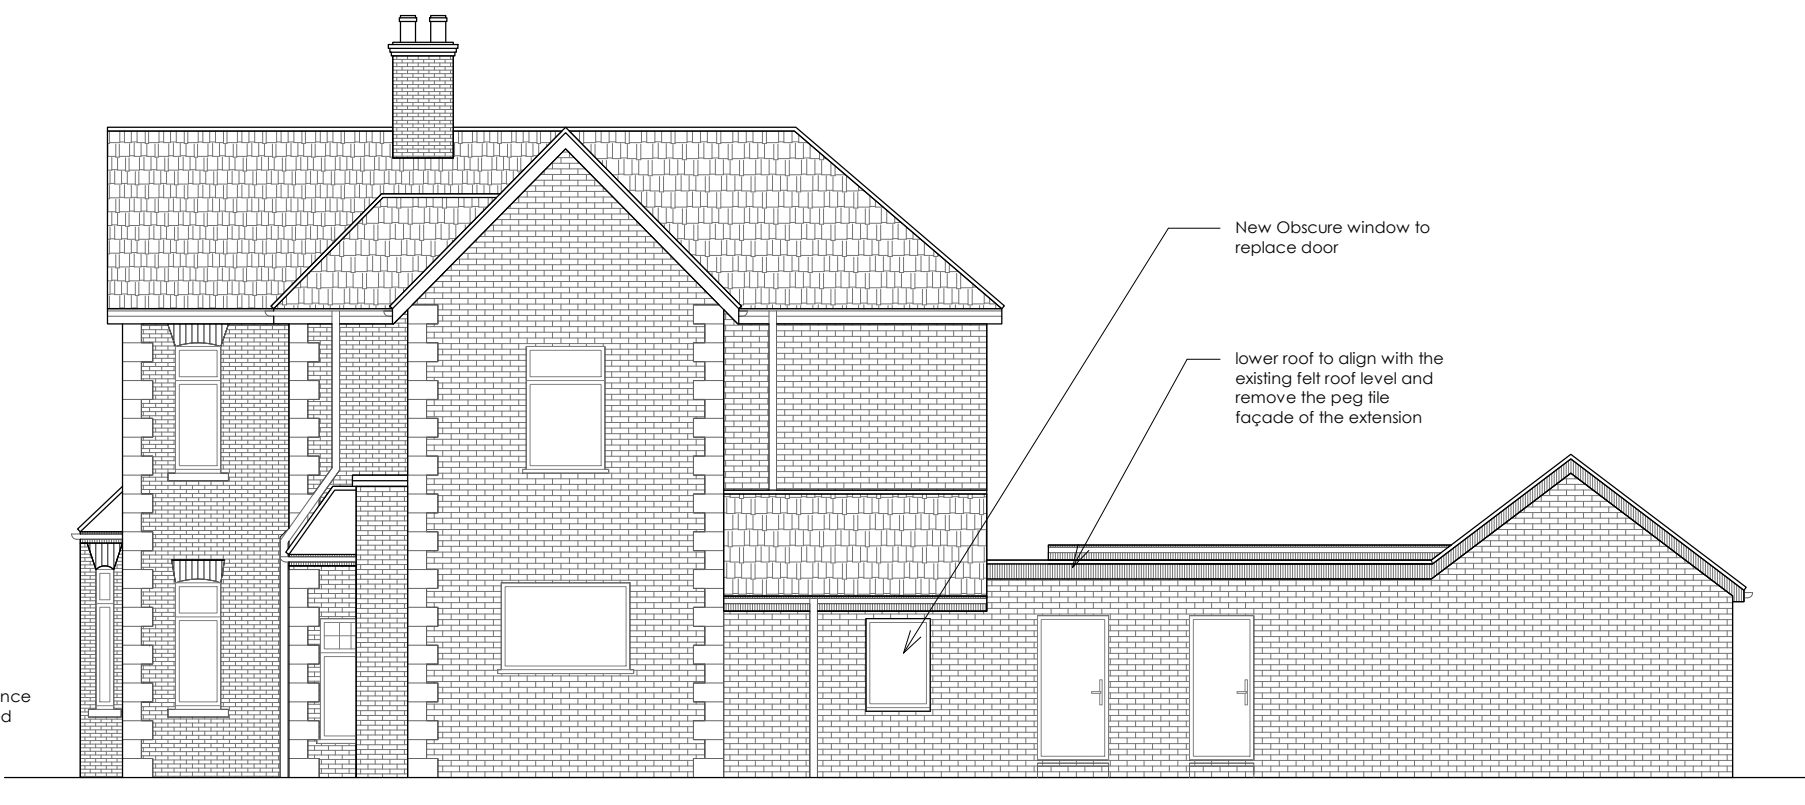


Proposed RH Elevation  
Facing Vicarage Walk



Existing Section A-A




Proposed Rear Elevation  
Neighbouring View

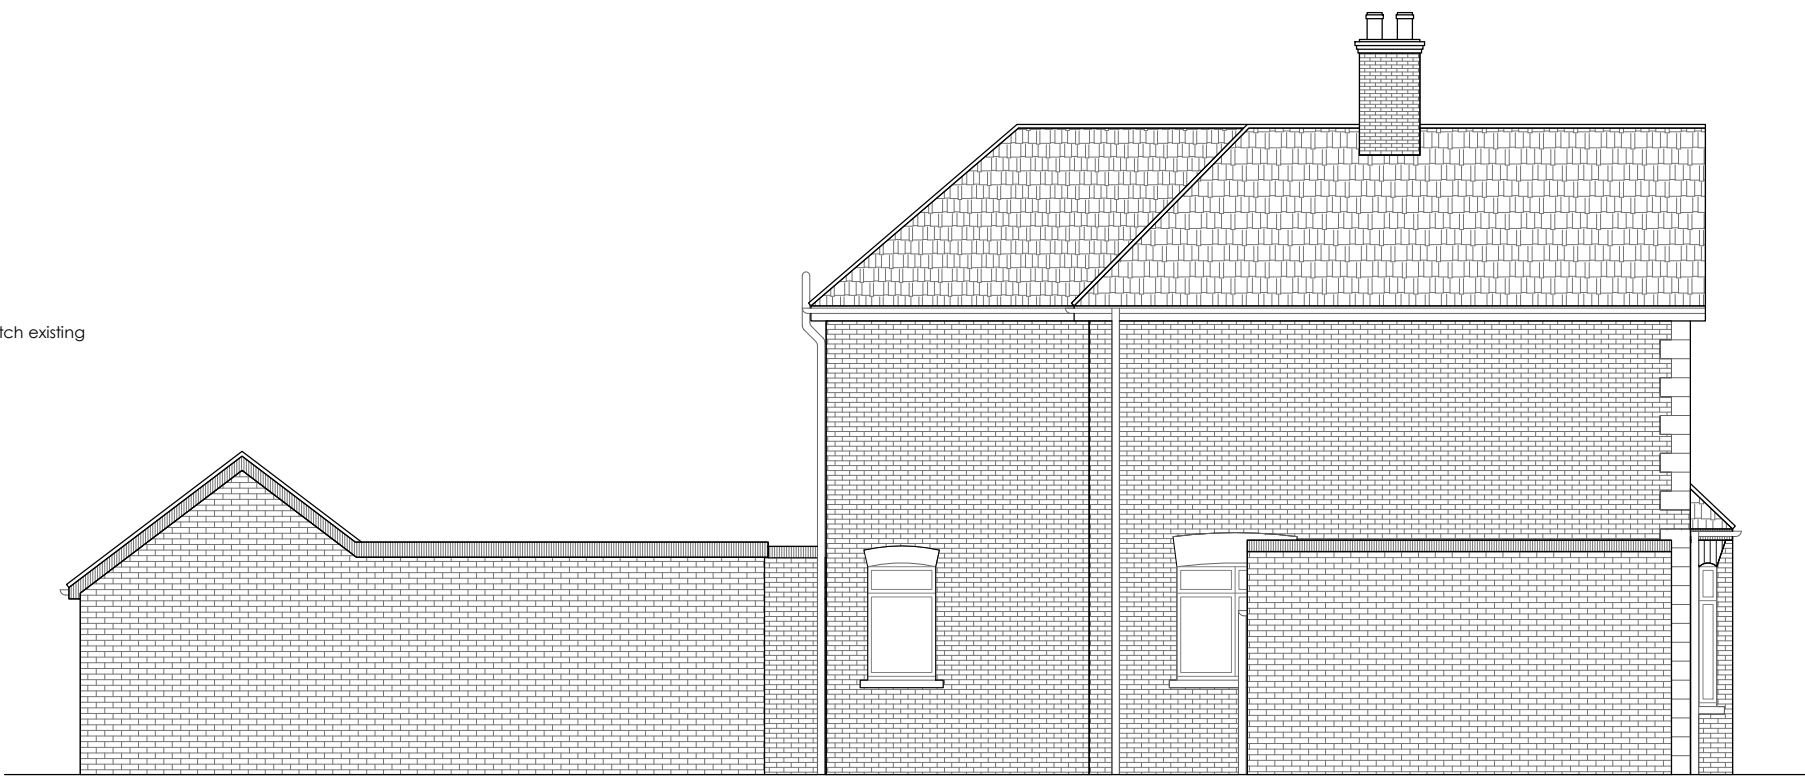

Proposed LH Elevation  
Neighbouring view



Proposed Section A-A

 

| Rev | Description                         | Date       |
|-----|-------------------------------------|------------|
| A   | amendment and additional elevations | 07/04/2025 |
| B   | Garage door on front elevation      | 22/06/2024 |
|     |                                     |            |
|     |                                     |            |
|     |                                     |            |

PROJECT  
30 Cantelupe Rd, East Grinstead RH19 3BJ

CLIENT  
Mathu Housing Ltd

SHEET NAME  
Existing and Proposed Elevations - Section A-A

SANAA DESIGNS  
Email - sanaadesigns@outlook.com  
Mobile - 07583 437570

DRAWN BY  
MMK

CHECKED BY  
TK

DATE  
JUNE 2026

SCALE (@ A1)  
1 : 100

SHEET NUMBER  
PL-30CR-SD101B

REV  
B