


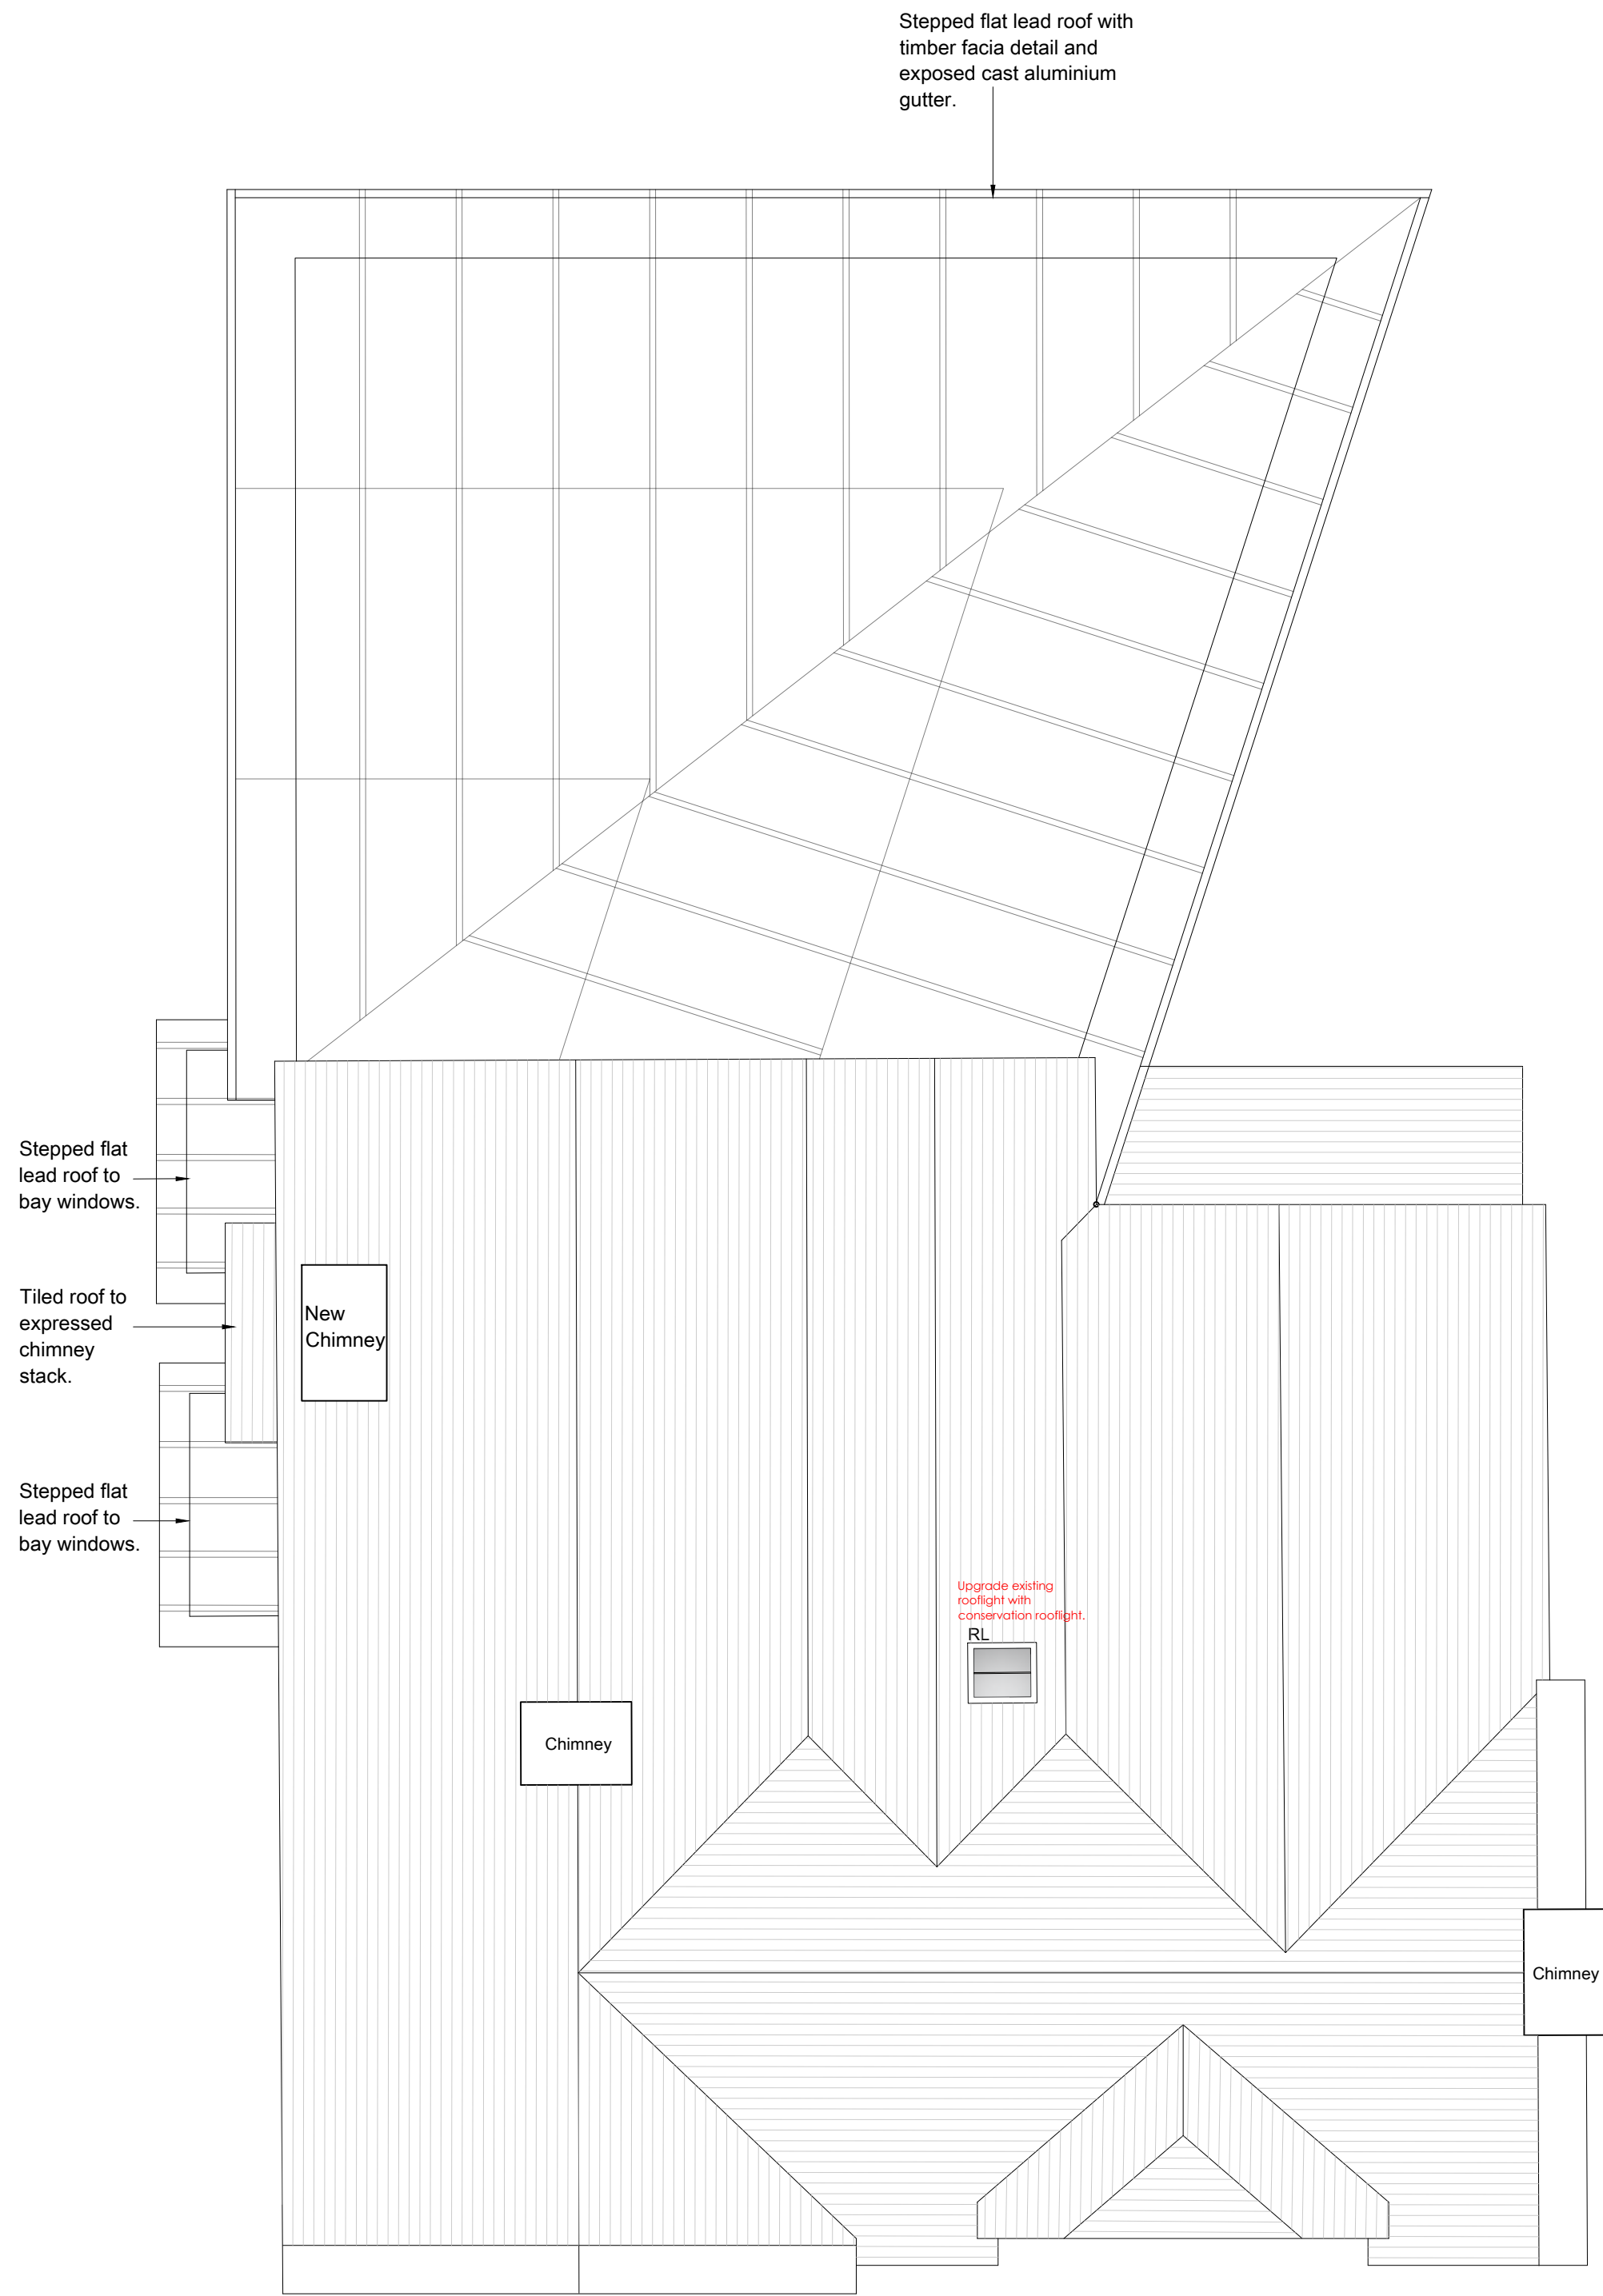


ROOF FLOOR PLAN - AS PROPOSED
SCALE @ 1:50 ON AN A1 SHEET



A.	27.10.25.	AE	Adjustments to extensions and garage following conversations with MSDC and heritage consultant.	
REV.	DATE.	BY.	AMENDMENT.	CHK.

PLANNING

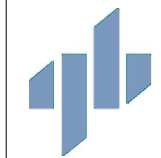 **gould baxter**

2 Lucastes Mews, Paddockhall Road,
Haywards Heath,
West Sussex, RH16 1HE
(01444) 452604
hh@gouldbaxter.co.uk
www.gouldbaxter.co.uk

NOTES:
DO NOT SCALE OFF THIS DRAWING UNLESS FOR PLANNING PURPOSES.
CHECK ALL DIMENSIONS ON SITE BEFORE ANY WORK IS COMMENCED.
ALL GOODS MATERIALS AND WORKMANSHIP MUST CONFORM WITH CURRENT BUILDING REGULATIONS, BRITISH STANDARDS AND CODES OF PRACTICE.
COPYRIGHT OF THIS DRAWING IS RETAINED BY GOULD PROPERTY CONSULTANTS LLP T/A GOULD-BAXTER AND IT MUST NOT BE REPRODUCED WITHOUT WRITTEN CONSENT.

CLIENT:
Mr & Mrs Broad

PROJECT:

St Johns Lodge,
151 High Street,
Lindfield RH16 2HT

DRAWING: Roof Plan As Proposed		
DATE: 13.08.2025	SCALE AT A1: 1:50	DRAWN BY: AE CHECKED BY: *
JOB NO. GH891	DRAWING NO. PL.22	REV. A