


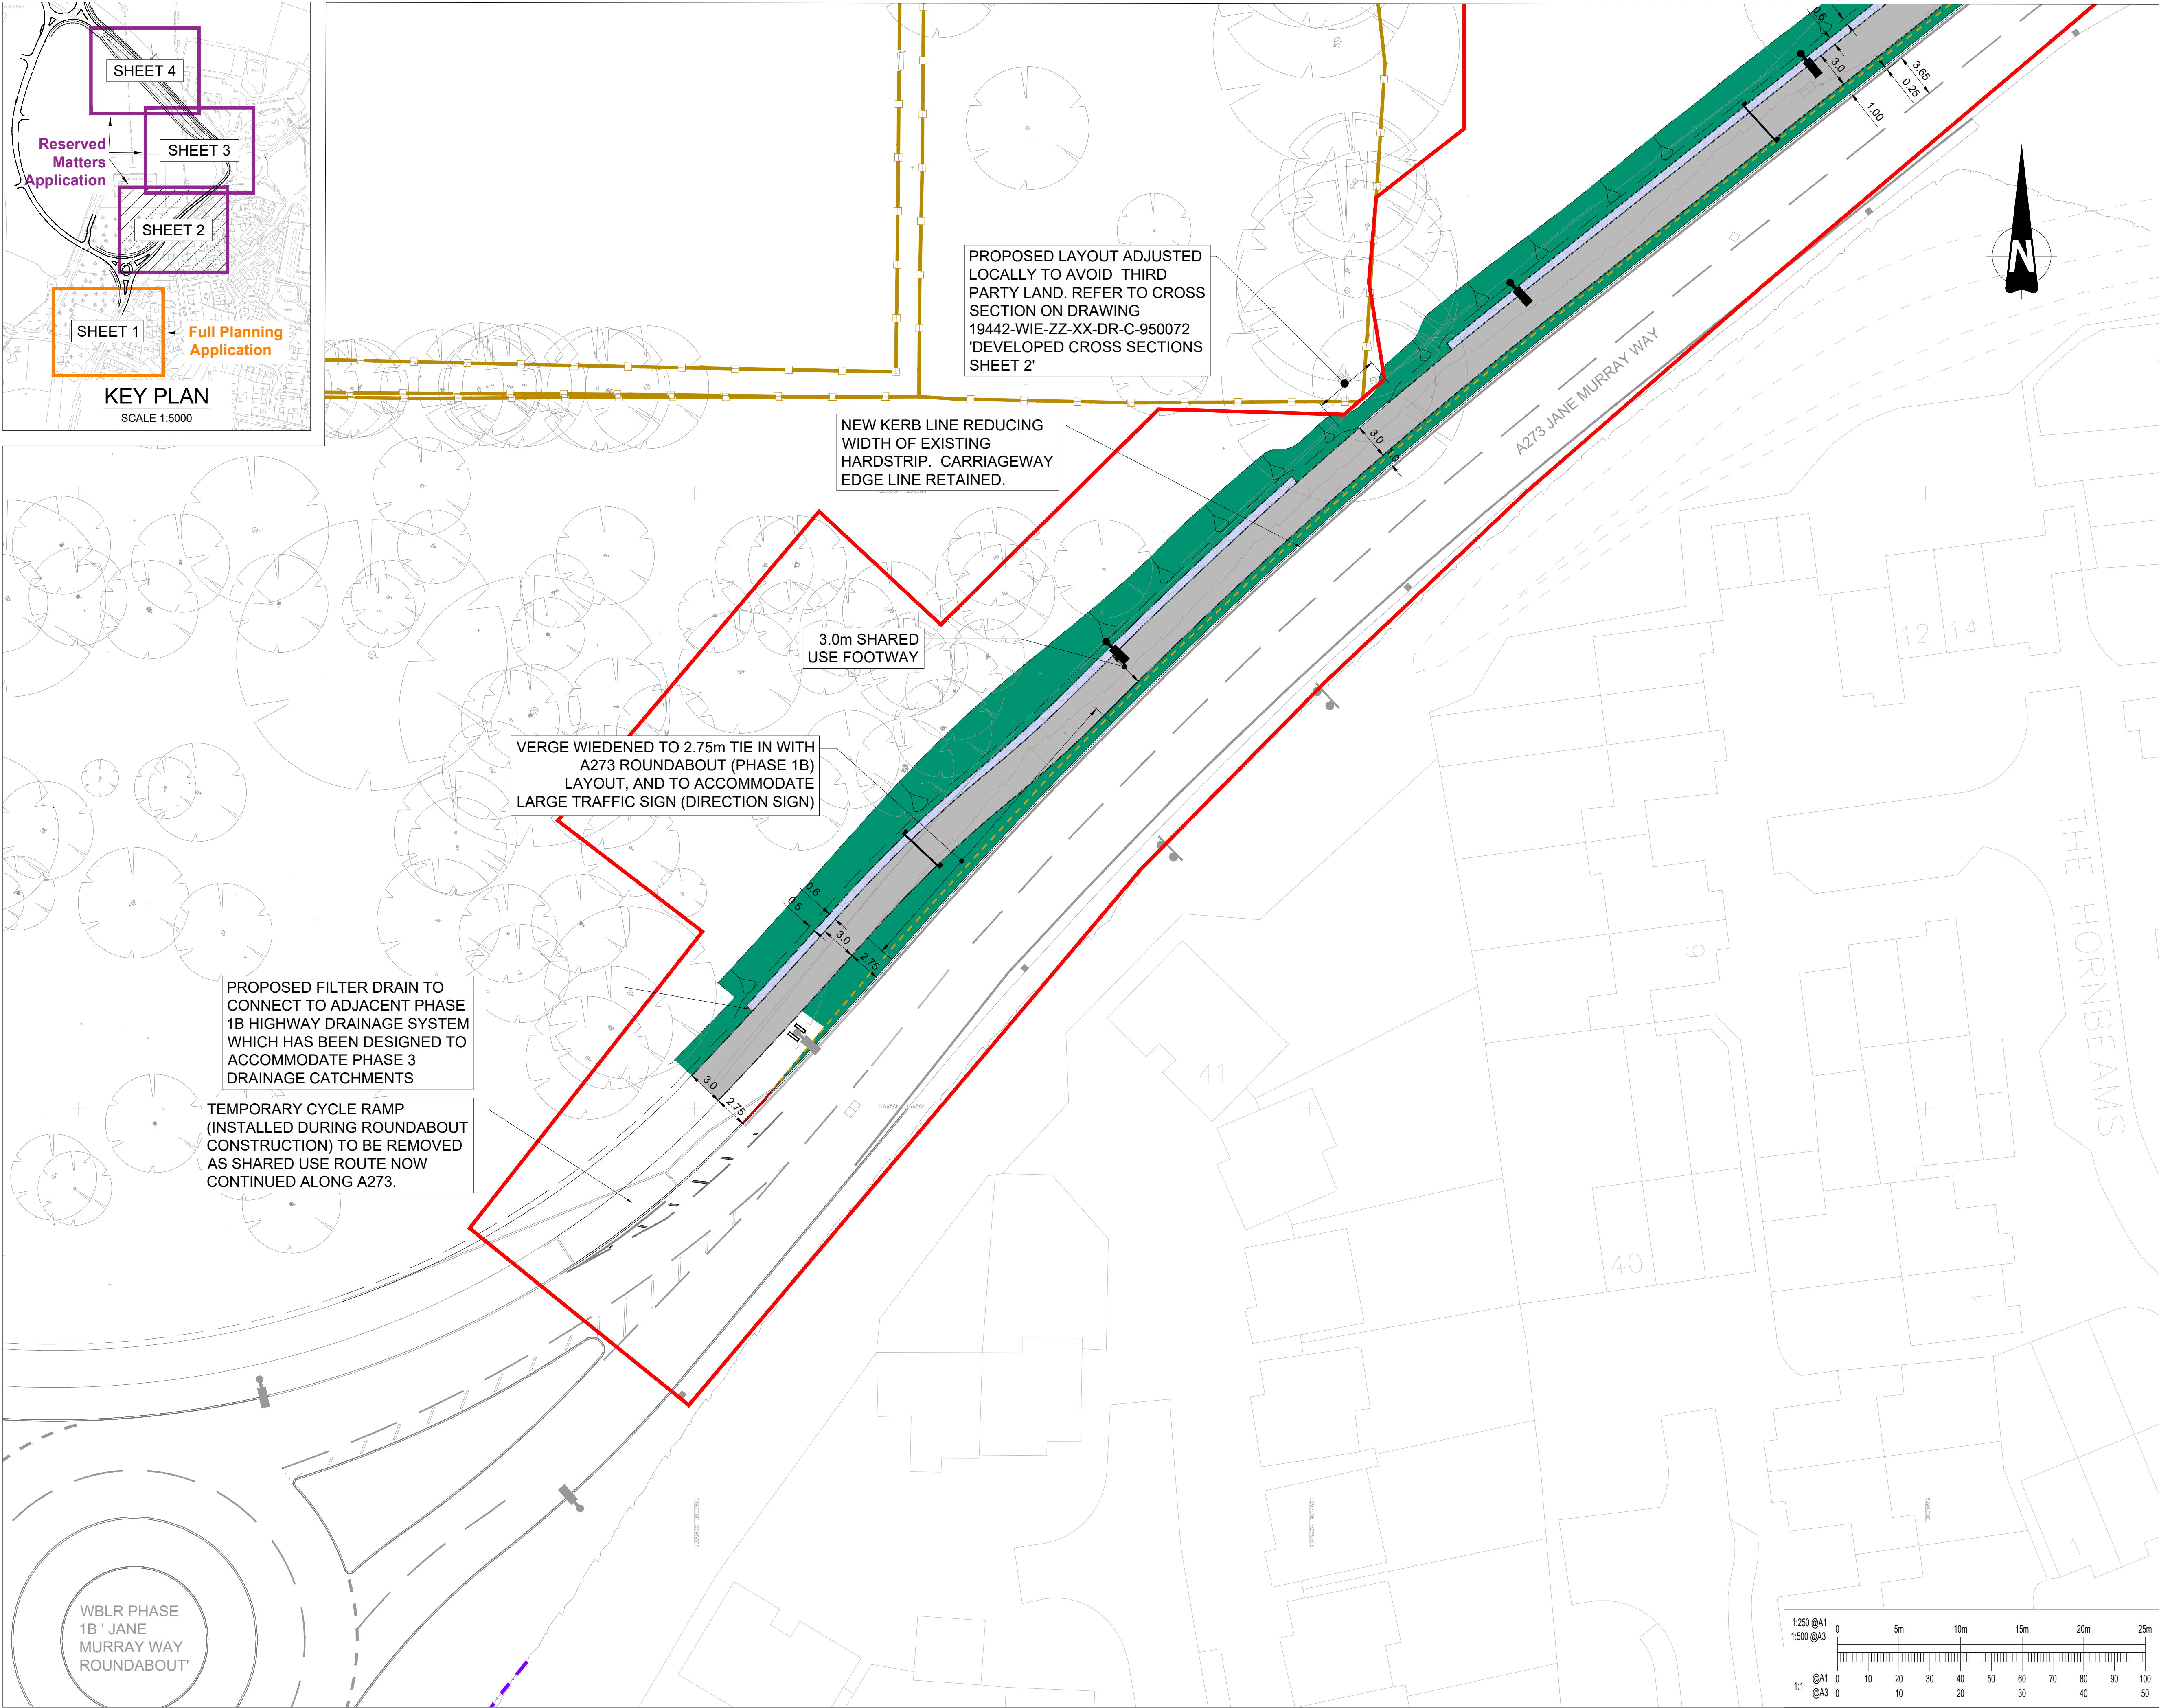

This drawing should not be scaled. Dimensions to be verified on site. Any discrepancies should be referred to the Engineer prior to work being put in hand.

This drawing is the property of Waterman Infrastructure & Environment Limited, and the drawing is issued on the condition that it is not copied, reproduced, related or disclosed to any unauthorised person, either wholly or in part without the consent in writing of Waterman Infrastructure & Environment Limited
Pickfords Wharf, Clink Street, London SE1 9DG 020 7928 7688 03333 444 501

GENERAL NOTES

Key:

- PHASE 3 CONSTRUCTION WORKS BOUNDARY
- PROPOSED GRASS VERGE
- FOOTWAY - ASPHALT SURFACING (AC6 ASPHALT CONCRETE WITH 6mm AGGREGATE)
- FOOTWAY SHARED USE - ASPHALT SURFACING (AC6 ASPHALT CONCRETE WITH 6mm AGGREGATE)
- CYCLE ROUTE - FINISHED IN GREEN SURFACING
- BUFF COLOURED BLISTER TACTILE PAVING
- GREY COLOURED TRAMLINE/LADDER STYLE TACTILE PAVING.
- FILTER DRAIN
- EXISTING WATERCOURSE/DRAINAGE DITCH
- PROPOSED WATERCOURSE/DRAINAGE DITCH
- PROPOSED LAYOUT (KERBS & EDGINGS)
- EXISTING EDGE OF CARRIAGEWAY
- EXISTING PUBLIC FOOTPATH RIGHT OF WAY (NO.98CR) RETAINED
- RECENTLY DIVERTED PUBLIC FOOTPATH RIGHT OF WAY (NO.14HU, LEGAL ORDER COMPLETE).
- EXISTING VEHICLE RESTRAINT SYSTEMS
- EXISTING TIMBER PANEL FENCE
- EXISTING TIMBER POST RAIL FENCE
- PROPOSED TIMBER POST RAIL FENCE
- EXISTING LIGHTING COLUMNS RETAINED
- PROPOSED LIGHTING COLUMN LOCATION (PRELIMINARY LAYOUT)
- PROPOSED ROAD SIGN (VARIOUS SIZES)
- EXISTING ROAD SIGN RETAINED

P06	28.11.24	ADJUSTMENT TO RED LINE BOUNDARY & FOOTWAY AND FOOTWAY SHARED USE KEY ITEM DESCRIPTIONS AMENDED	JTR
P05	04.10.24	ANNOTATION ADJUSTED, UNKNOWN HATCH REMOVED FROM CARRIAGEWAY, DIVERTED FOOTPATH KEY AMENDED, FENCES AND VRS SHOWN	MK
PD4	30.09.24	ADS SIGN LAYOUT AMENDED, LIGHTING LAYOUT UPDATED	SP
PD3	17.07.24	MINOR UPDATES, PRIMARILY TO DRAWING PRESENTATION, FOLLOWING JCE DESIGN OUTPUT REVIEW REVIEW 03	MK
PD2	26.06.24	DRAWING UPDATED TO SHOW TIE-IN INTO NEWLY CONSTRUCTED PEGASUS CROSSING AT GATE HOUSE LANE AND VERGE WIDTH REDUCED TO 1m AT KEY LOCATIONS	UF
Rev	Date	Description	By

Amendments

Project

WBLR Phase 3

Title

GENERAL ARRANGEMENT SHEET 2

Client





Crown House 2 - 8 Gloucester Road Redhill Surrey RH1 1FH
01342 893800 03333 444 501
mail@watermangroup.com www.watermangroup.com

Status

FOR PLANNING

Designed By	SP	Checked By	SP	Waterman Ref	WIE19442		
Drawn By	JS	Date	AUG. 22	Scales @ A1	1:250		
Project	Originator	Volume	Level	Type	Role	Number	Revision
19442-WIE-ZZ-XX-DR-C-900102							P06