



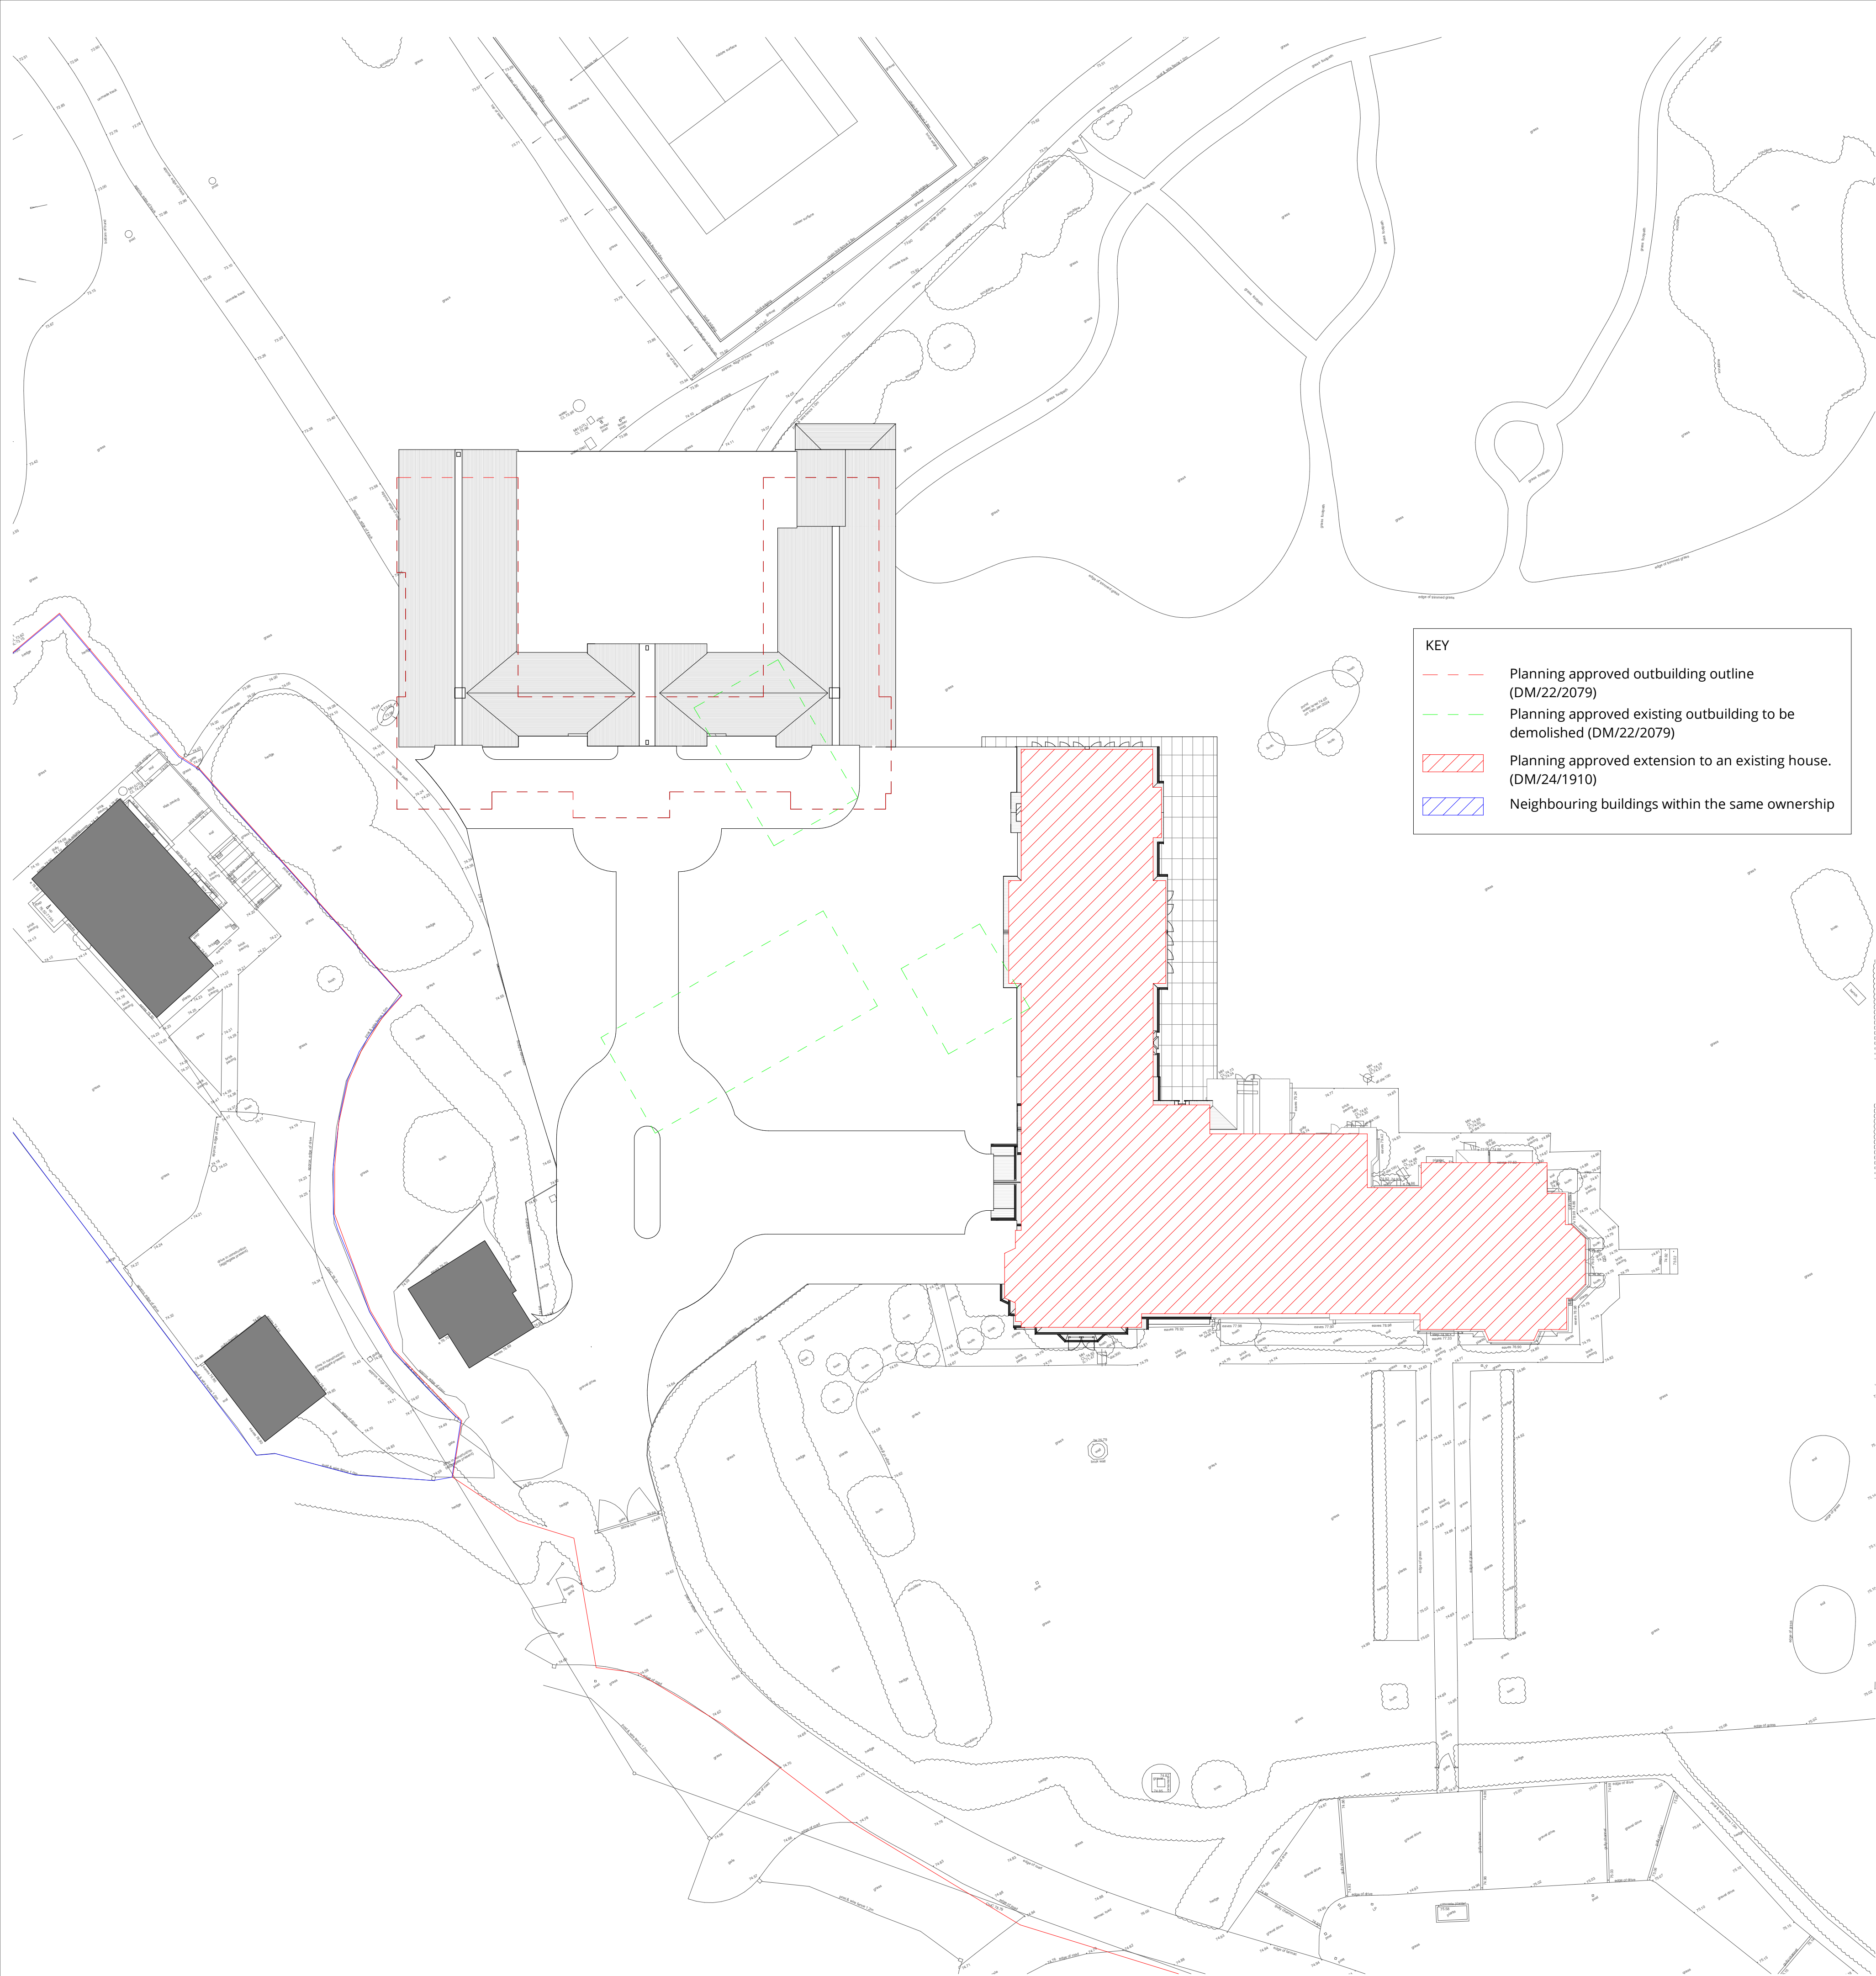

Site Plan
1 : 200

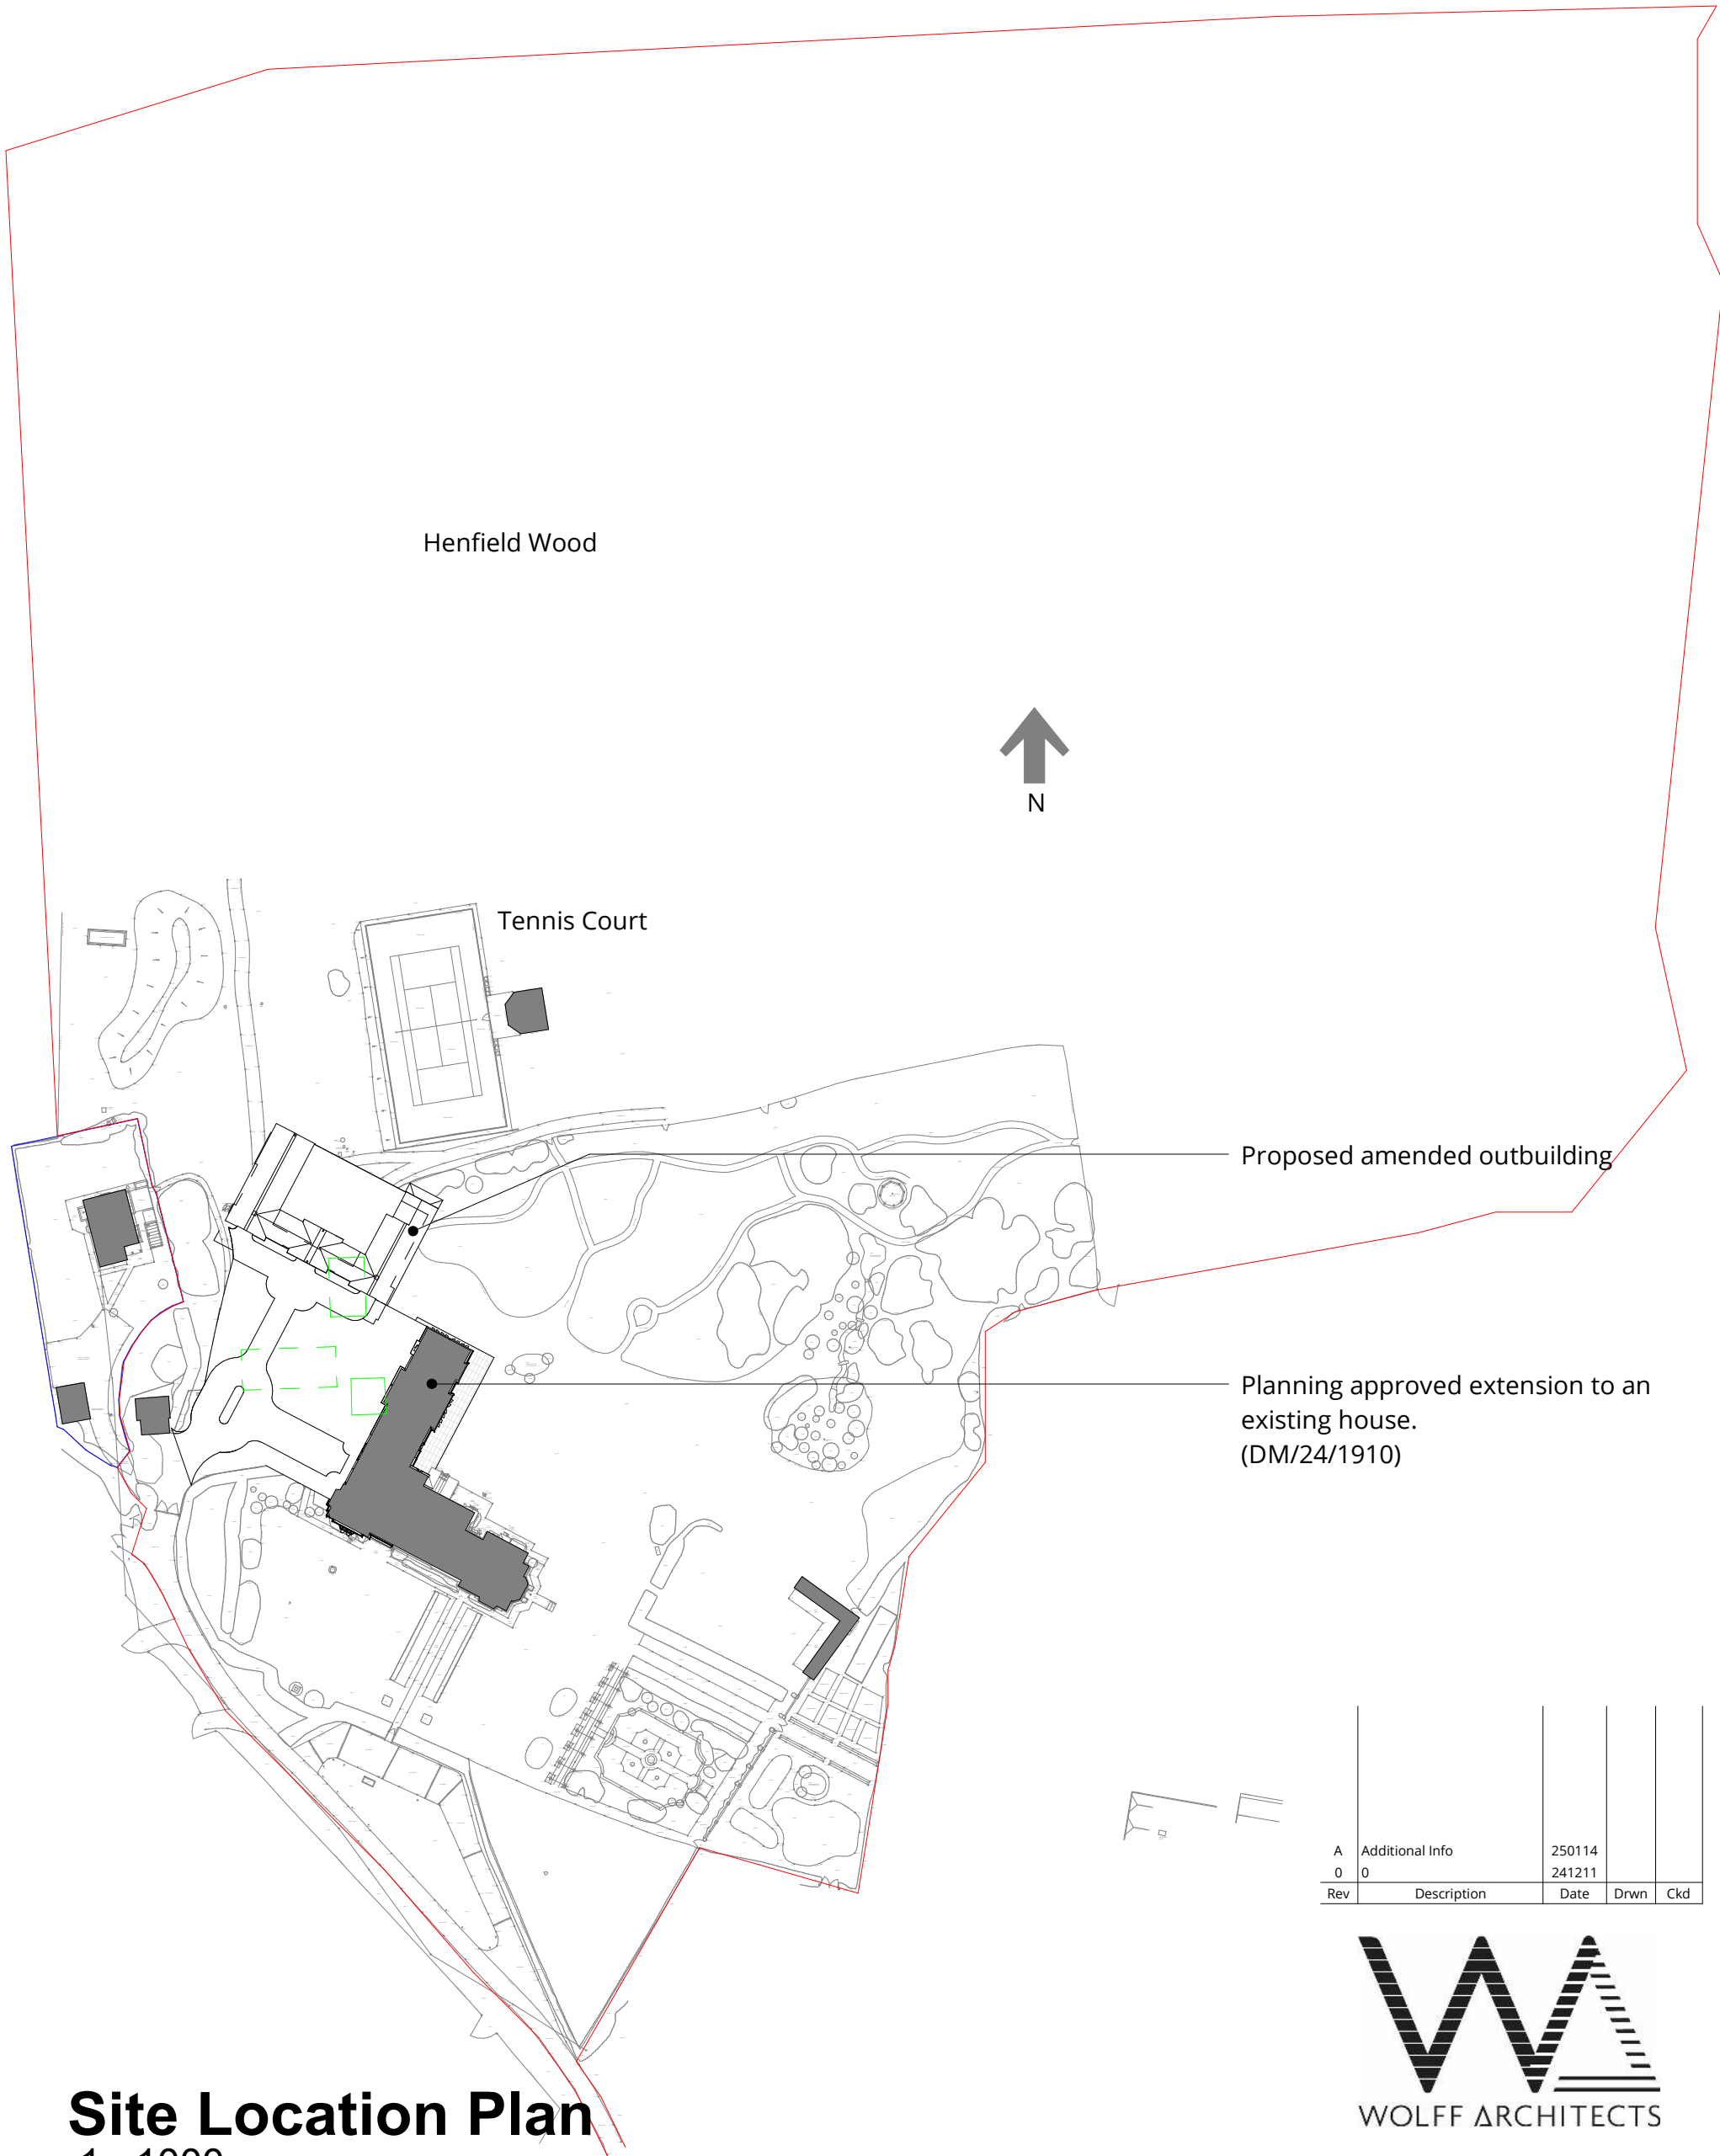

Site Location Plan
1 : 1000

This drawing is protected under Copyright and at no time should any portion of this drawing be reproduced or copied without the permission of the Architect (Design Copyright Act 1968).
This drawing must not be used for purposes other than that for which it was provided. It is supplied without liability for any errors or omissions.
Drawings only to be scaled for planning application purposes. All dimensions to be checked on site. All drawings subject to Statutory Authority Approval.
Notes:



2 0 2 4 6 8 10
SCALE 200 m

A Additional Info		250114		
0	0	241211		
Rev	Description	Date	Drawn	Ckd



16 lambton place
notting hill
london w112sh
t 02072293125
f 02072293257
e info@wolffarchitects.co.uk

status:

PLANNING

project:
Lychgate Cottage

drawing title:
Site Plan & Location -
Coach House

date: 11/12/24 scale: As indicated

dwg no: 2414PL-051 rev no: A