




1 0 1 2 3 4 5
SCALE 100 m

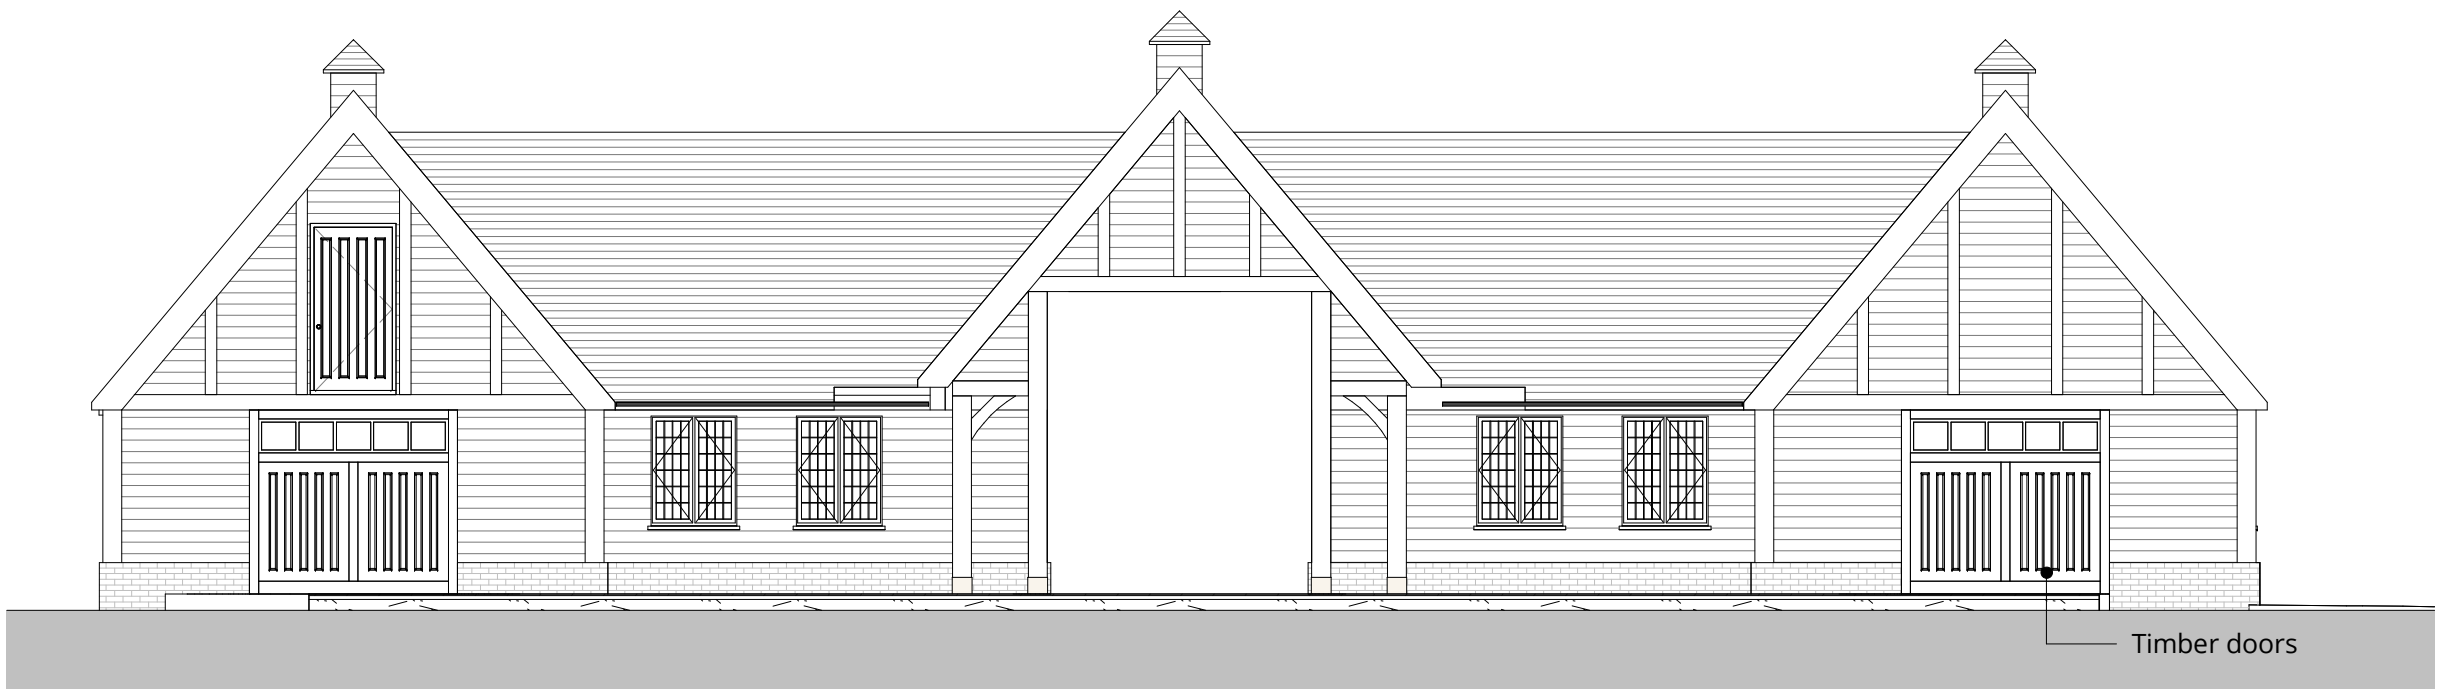

Coach House_ South West Elevation
1 : 100

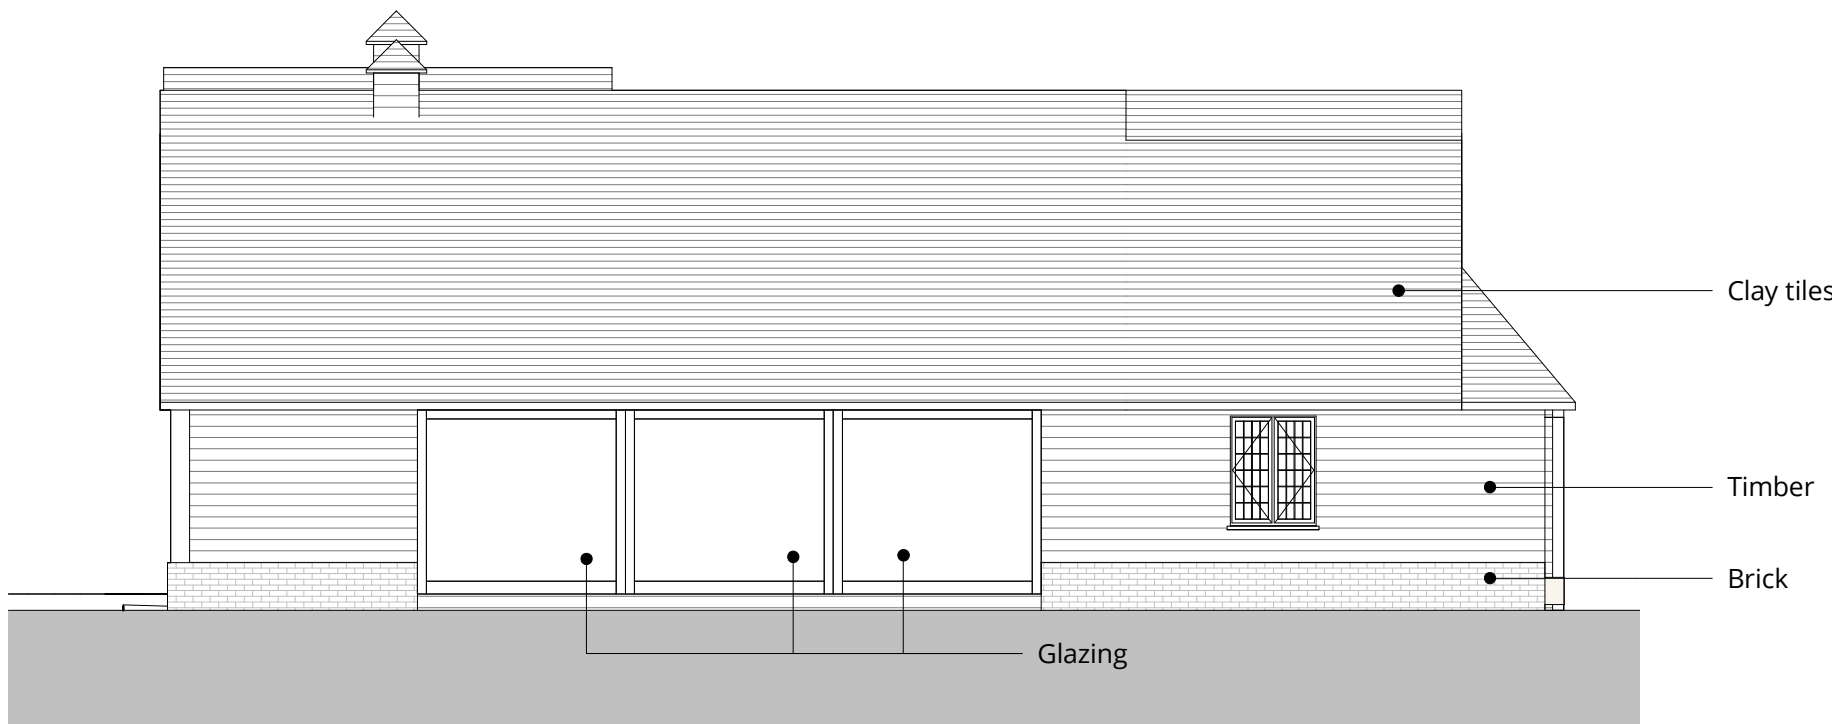


Coach House_ South East Elevation
1 : 100

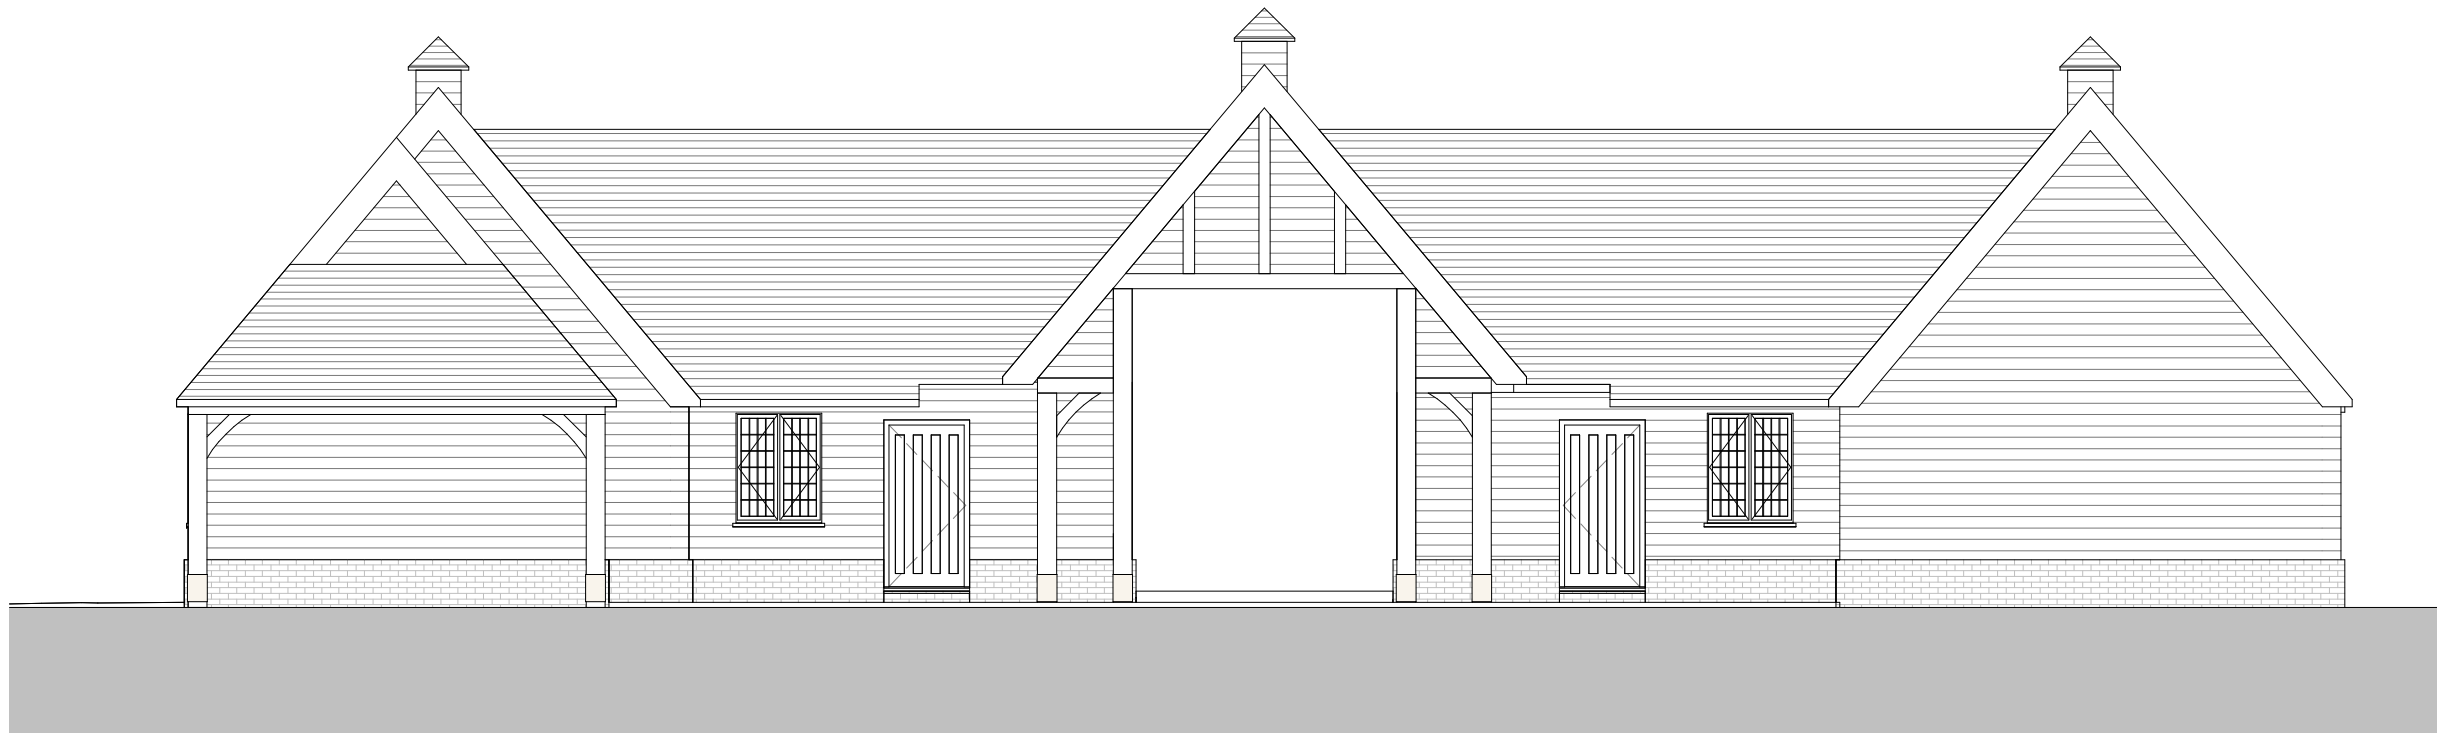

Coach House_ North East Elevation
1 : 100



Coach House_ North West Elevation
1 : 100

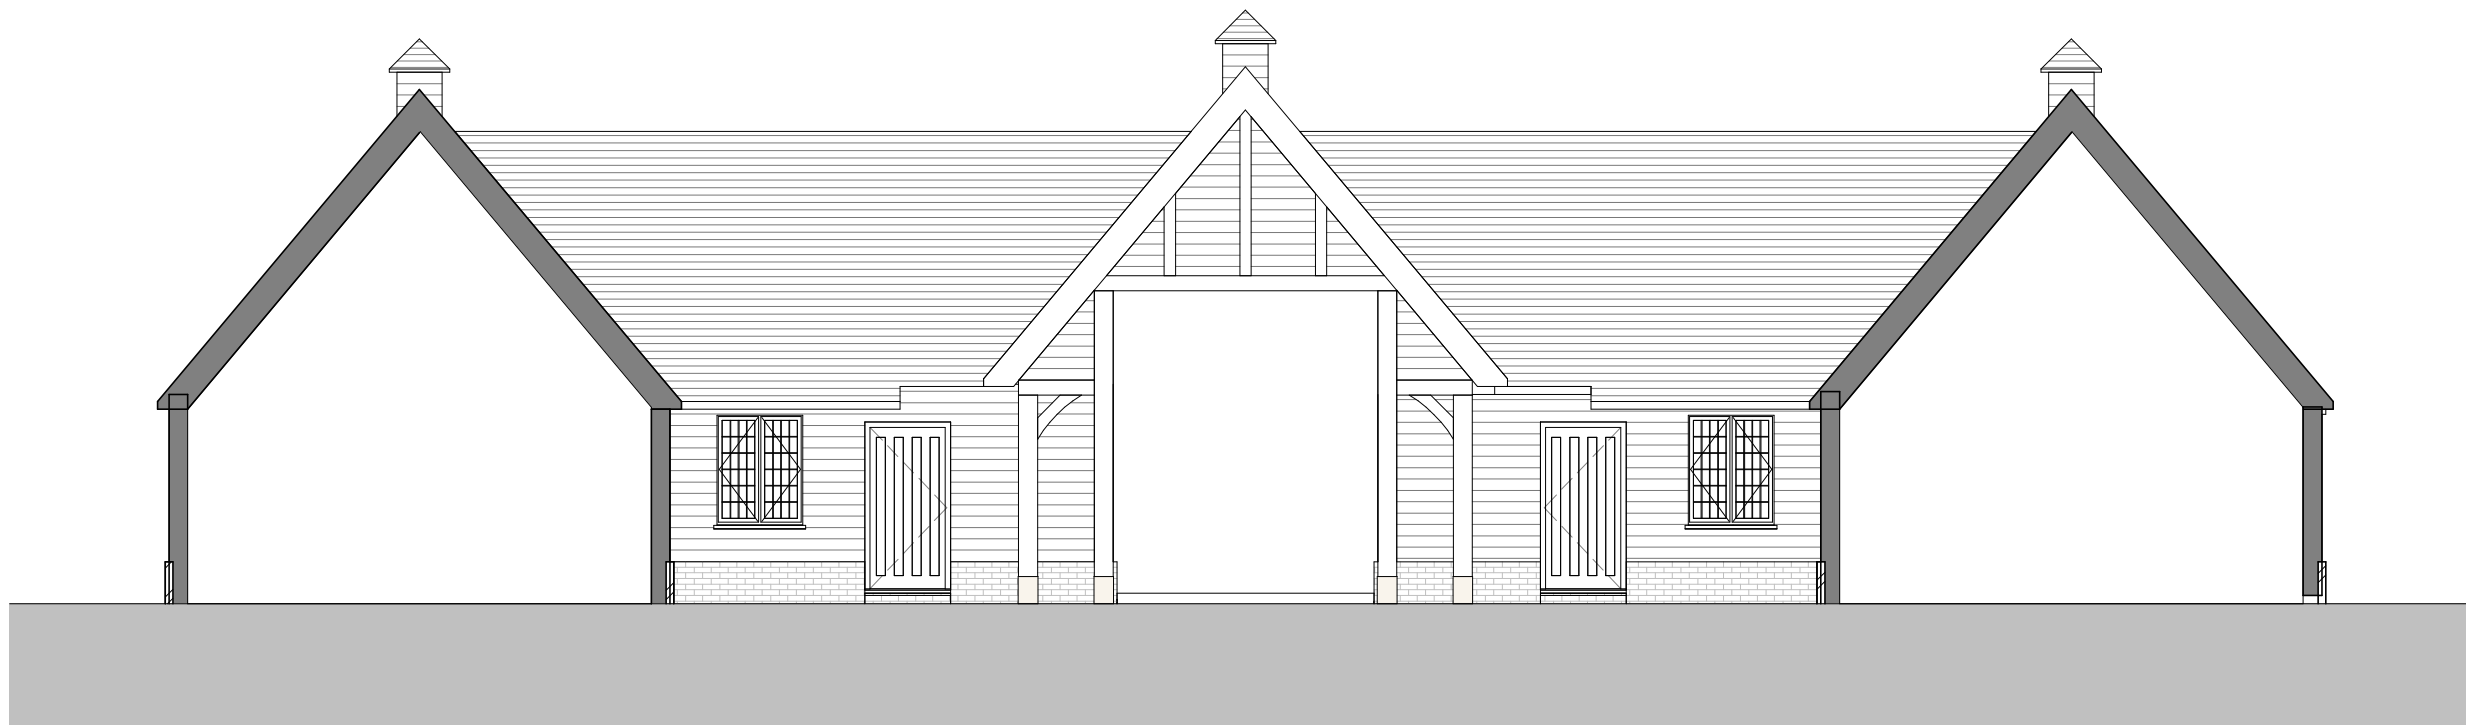

Coach House_ N. East Typical Section
1 : 100

A		Additional Info	250114		
0		0	241211		
Rev	Description	Date	Drawn	Ckd	



16 lambton place
notting hill
london w112sh
t 02072293125
f 02072293257
e info@wolffarchitects.co.uk

status:

PLANNING

project:
Lychgate Cottage

drawing title:

Coach
House_Proposed
Elevations & Section

date:
07/05/24

scale:
1 : 100

dwg no:
2414PL-303

rev no:
A