




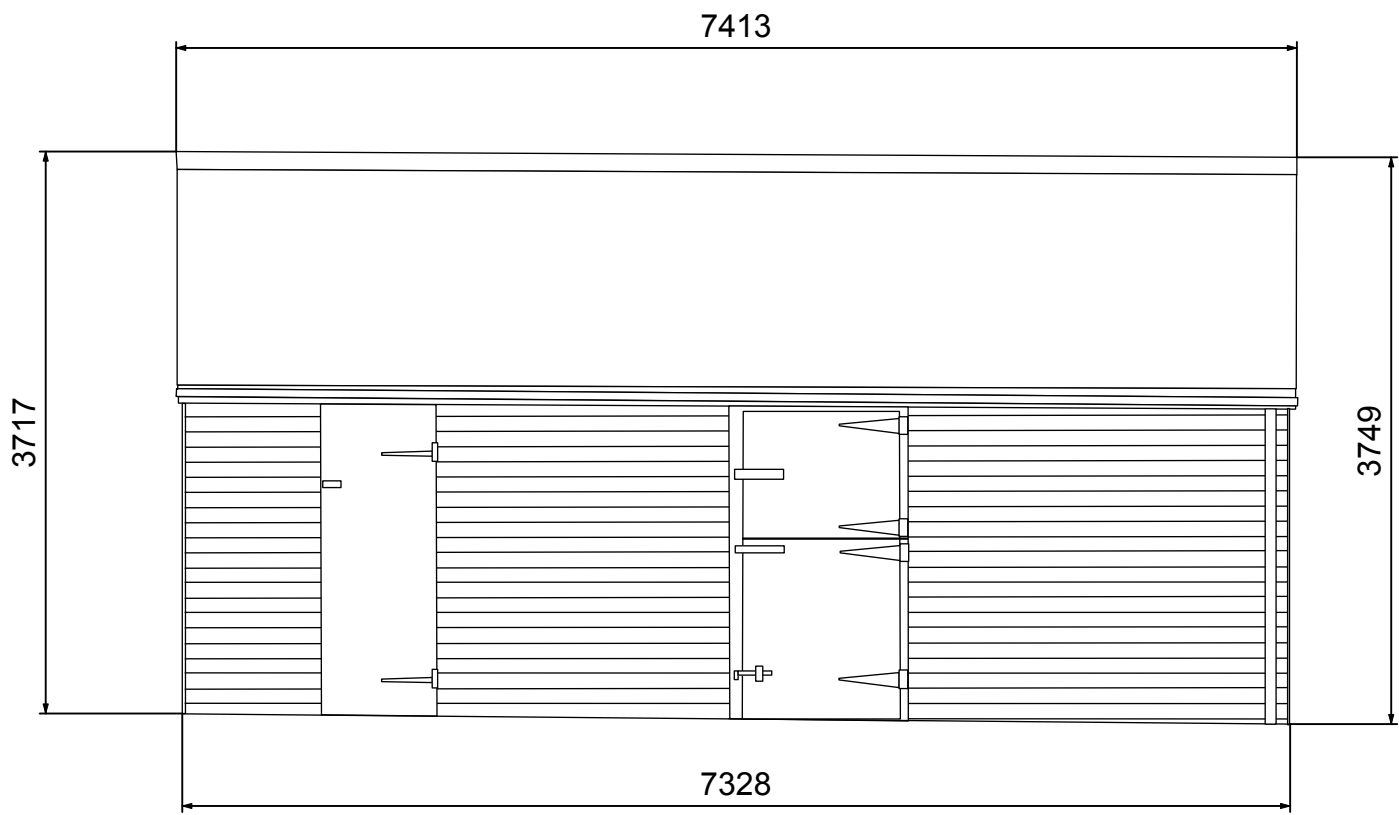


1 **Elevation A**
Scale: 1:50

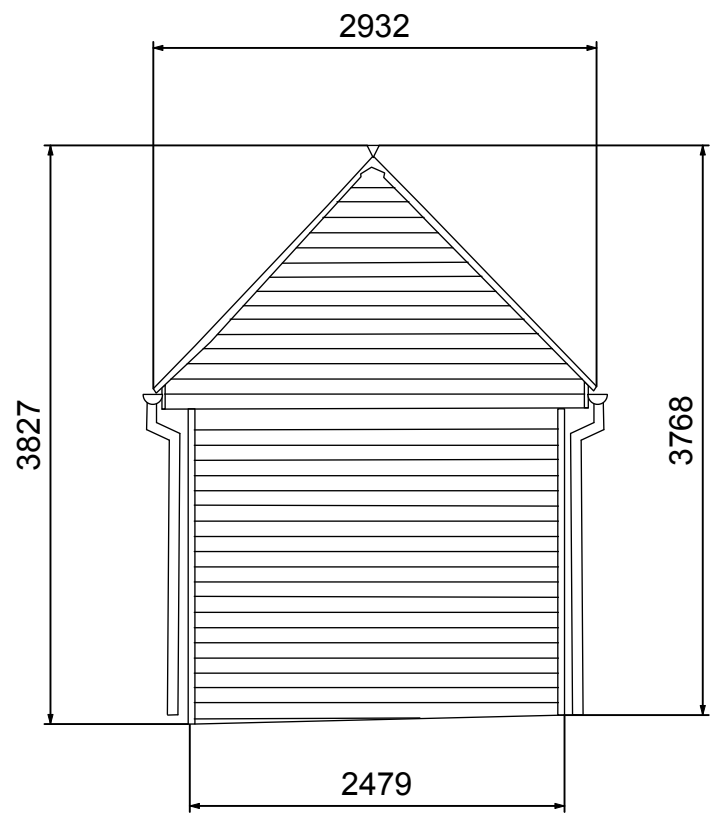


2 **Elevation B**
Scale: 1:50

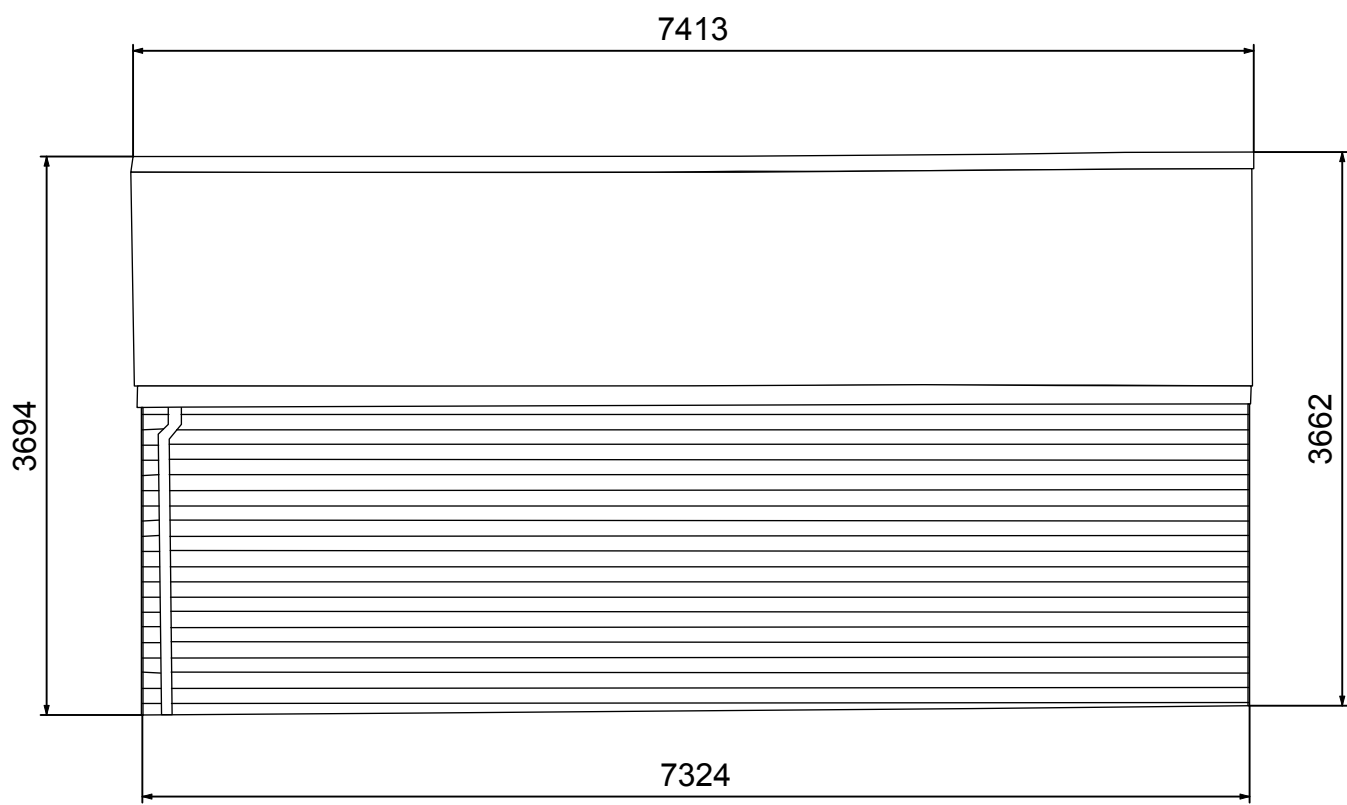

3 **Elevation C**
Scale: 1:50

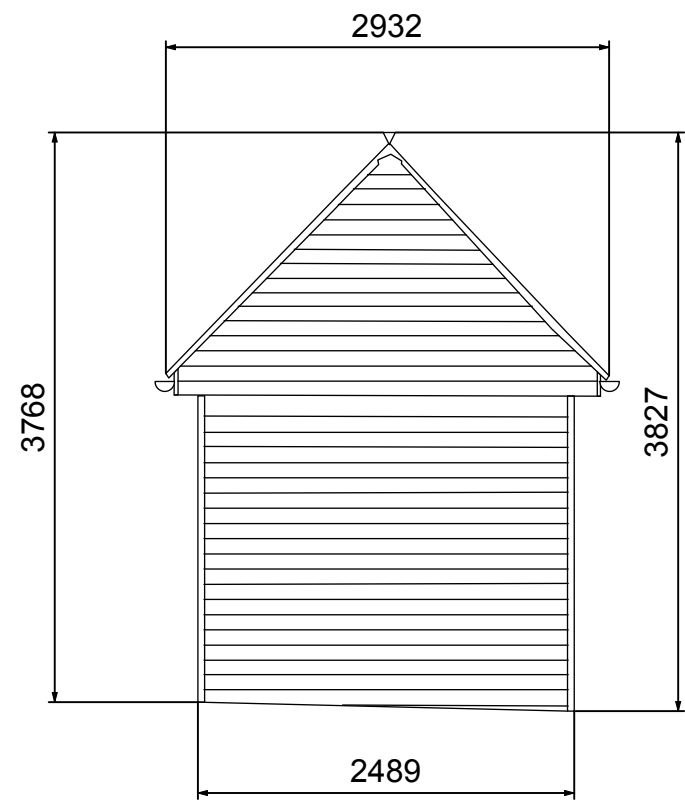

4 **Elevation D**
Scale: 1:50

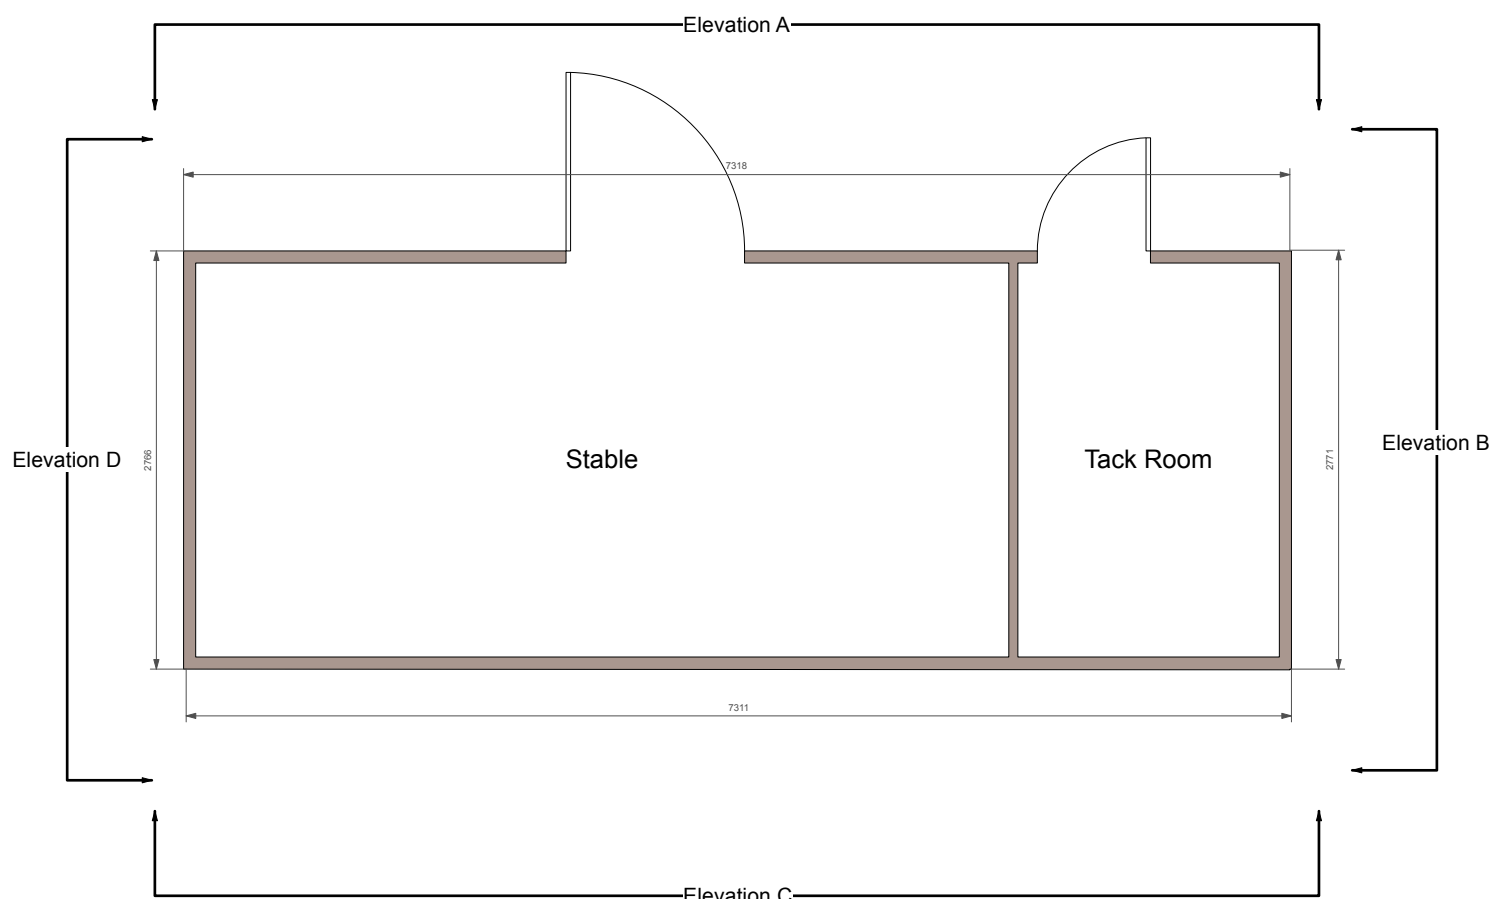

5 **Floor Plan**
Scale: 1:50

Date No. Revision Notes

Date No. Issue Notes



William Thornton Interiors
7 Ormside Way
Holmethorpe Industrial Estate
Redhill | Surrey | RH1 2LW
www.williamthorntoninteriors.co.uk
studio@williamthorntoninteriors.co.uk

Project Title
Great Thorndean Barn
Site Address
Great Thorndean Barn
Sloughgreen Ln, Warringlid, Haywards Heath RH17 5SL
Client Name
James Clarke
Client Address
As Above

Sheet Title
Stable Elevations

Sheet Scale 1:50 **Drawing No.** D2029 **Drawn By** DVEN

Project ID 2029 **Project Date** 21/09/2023 **Plot Date** 09/10/2024

This drawing shows the design and the copyright of William Thornton Interiors. These designs may only be used by others with express permission and license from William Thornton Interiors. Any images shown in this drawing are indicative only and may not accurately reflect the final applied scheme. All dimensions are approximate and should be checked on site.