




Section A-A

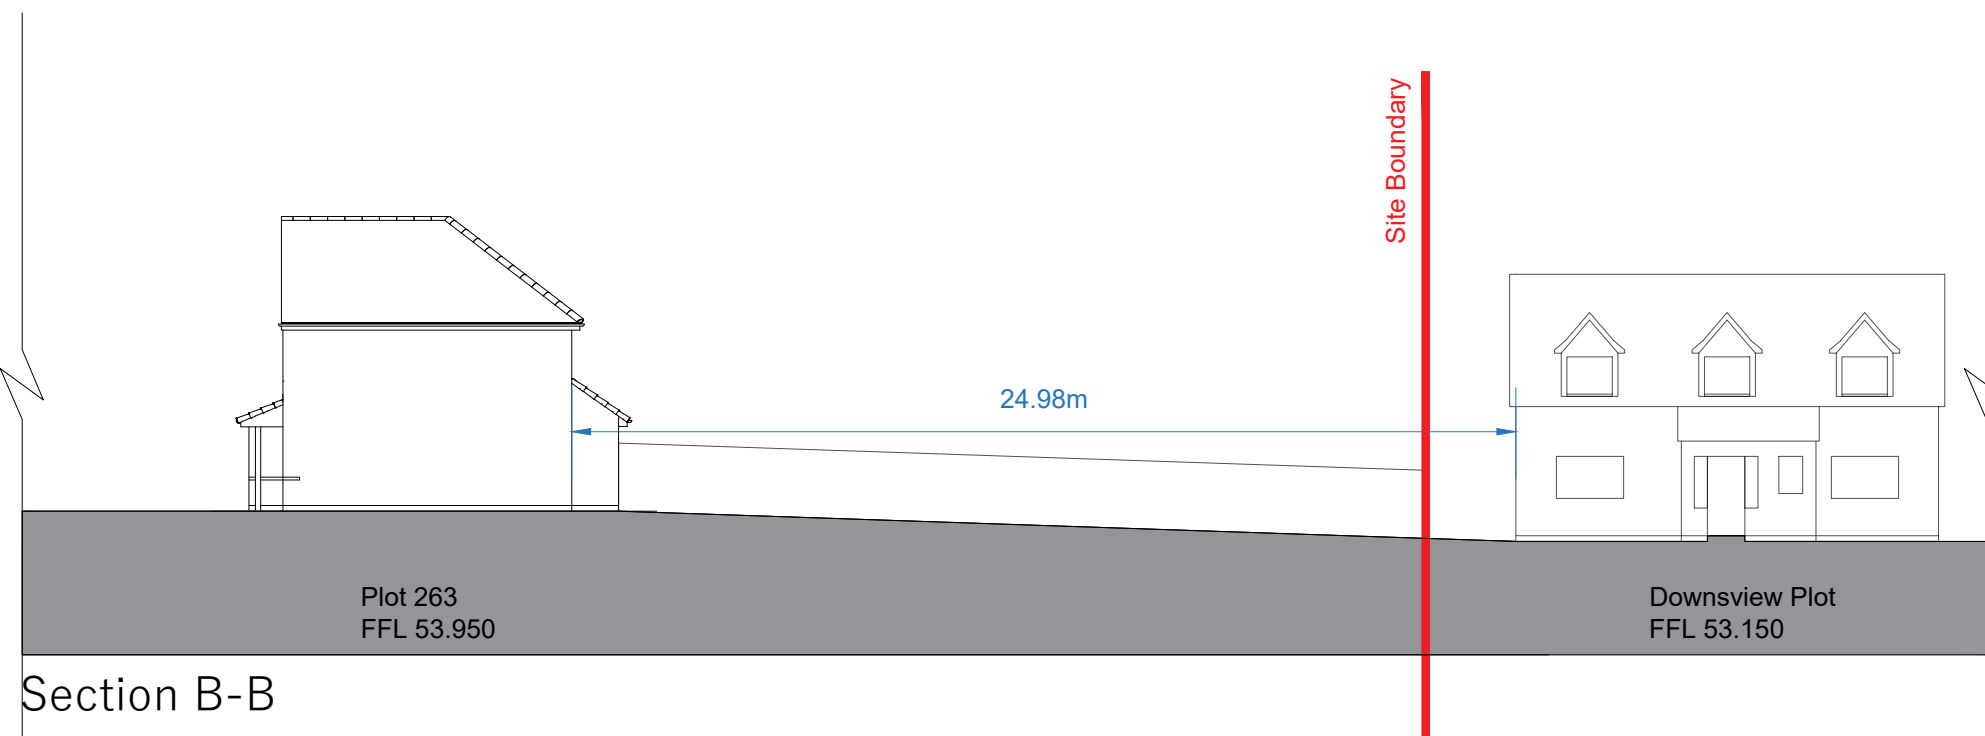

Section B-B

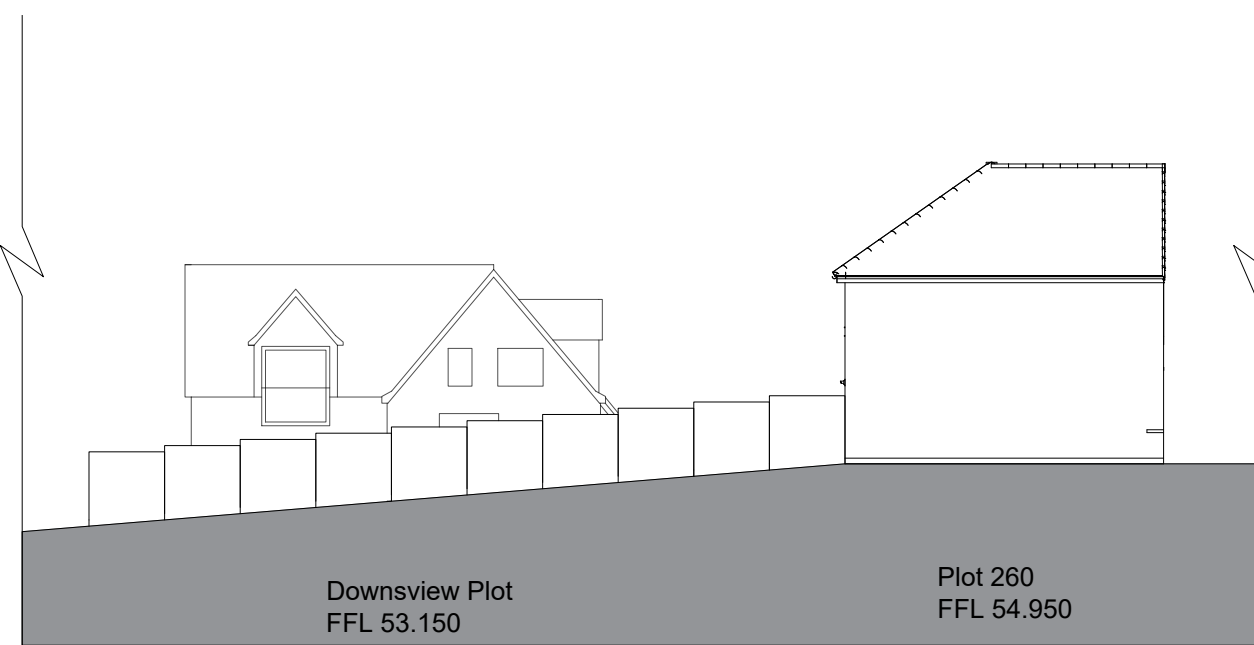

Section C-C

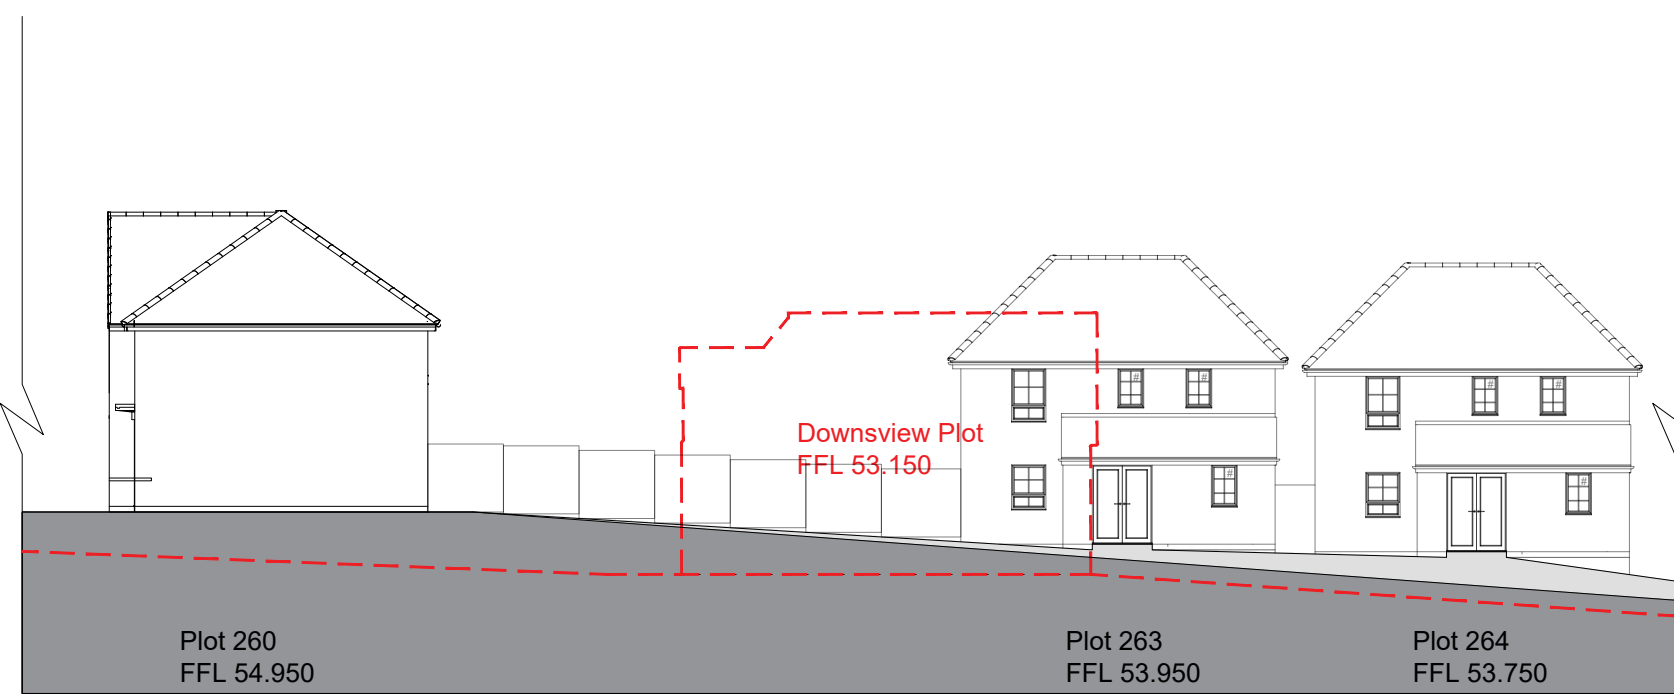

Section D-D



Site Layout Plan Showing impact on Downsview Plot

27 SPON STREET, COVENTRY, CV1 3BA
T: +44 (0)24 7652 7600 E: info@idpgroup.com

© This drawing and the building works depicted are the copyright of IDP and may not be reproduced or amended except by written permission. No liability will be accepted for amendments made by other persons.

Do not scale.

All dimensions to be checked on site and architect notified of any discrepancies prior to commencement.

Any and all elements relating to the fire safety of the project will require separate confirmation and approval by a fully accredited fire engineering consultant under separate client appointment.

Notes:

Downsview plot indicative. Information extracted from DM/15/0112 application. For full detail of Downsview planning drawings refer to:

CHQ.14.11069-12 Proposed Site Plan
CHQ.14.11069-13 Proposed Roof and Floor Plans
CHQ.14.11069-14 Elevations

KEY:


■ ■ Section Cuts



Section Cut Key (NTS)

Downsview Plot Section and Site Layout Plan

WWW.WEAREIDP.COM ARCHITECTURE. URBAN DESIGN & MASTERPLANNING. LANDSCAPE ARCHITECTURE & ENVIRONMENT.

 

Rev:	Comment(s):	Date-Name-Check:
Drg No:	C5990_PL900_002 Rev -	
Client:	Barratt Redrow	
Project:	Hurst Farm	
Title:	Downsview Plot Section and Site Layout plan	
Scale:	1: 200 @ A1	Date: 21.09.26
RIBA:	Stage 3	Drn/Ch: KL/KL
Status:	INFORMATION	Pro. No: C5990

