



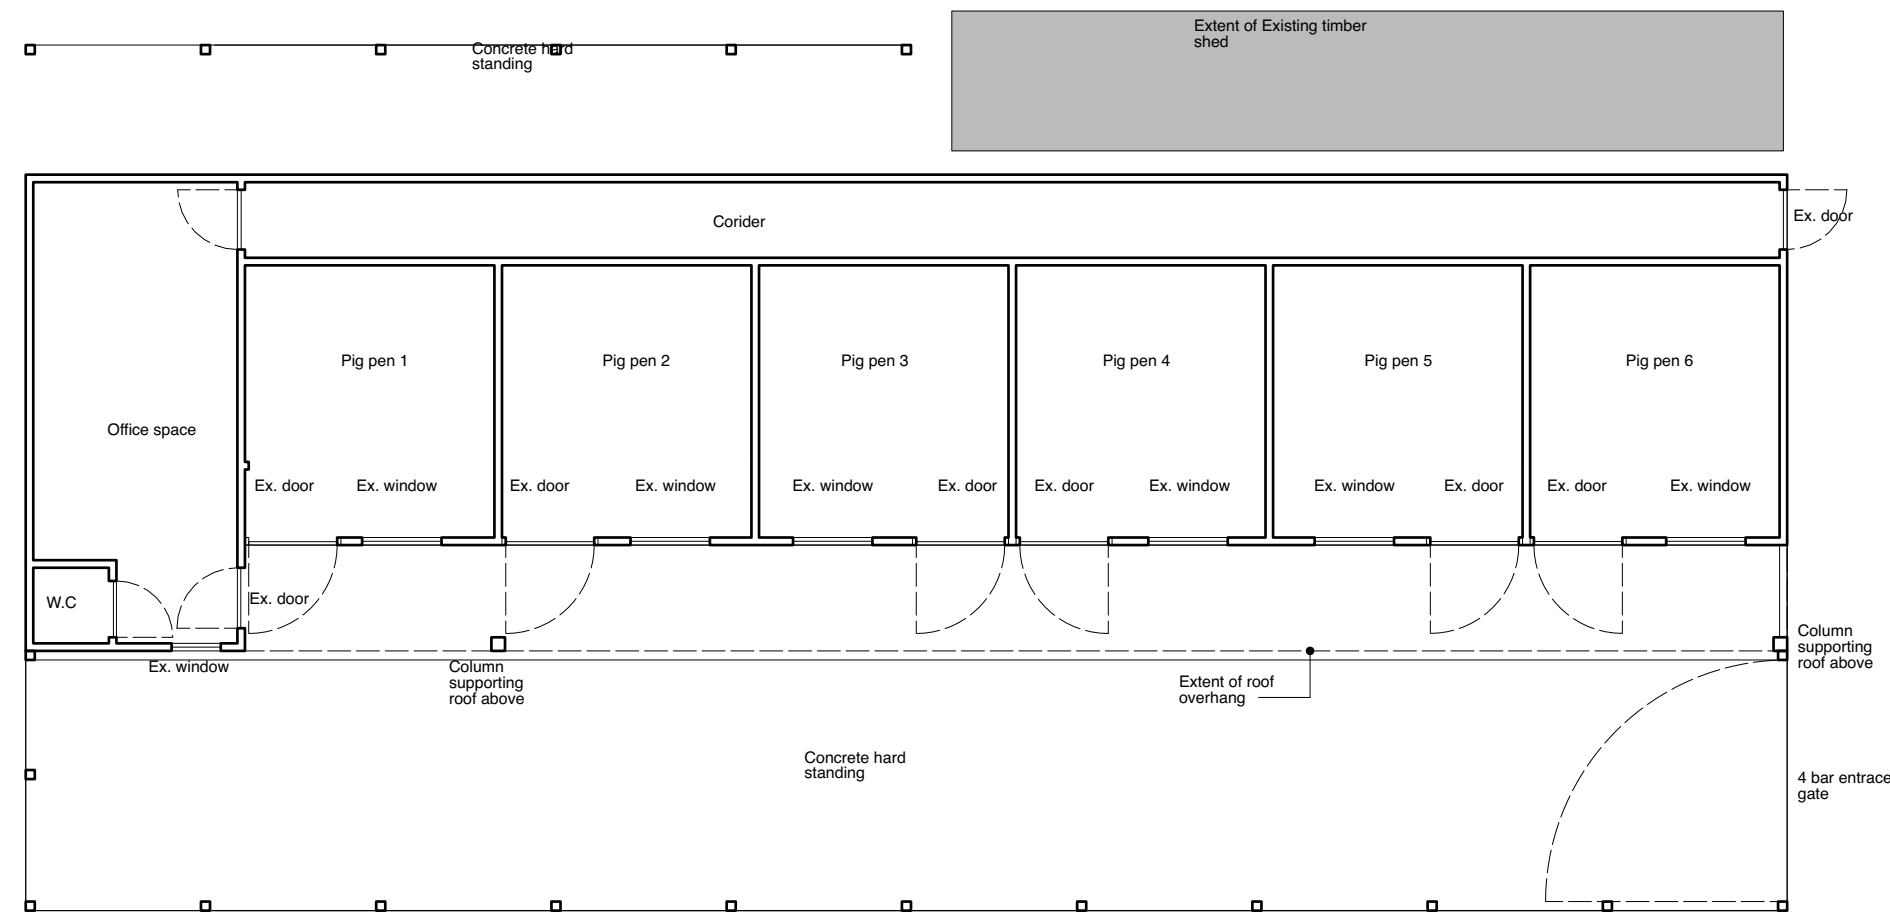


01 | EXISTING - GROUND FLOOR PLAN (Pigery)
Scale | 1:100

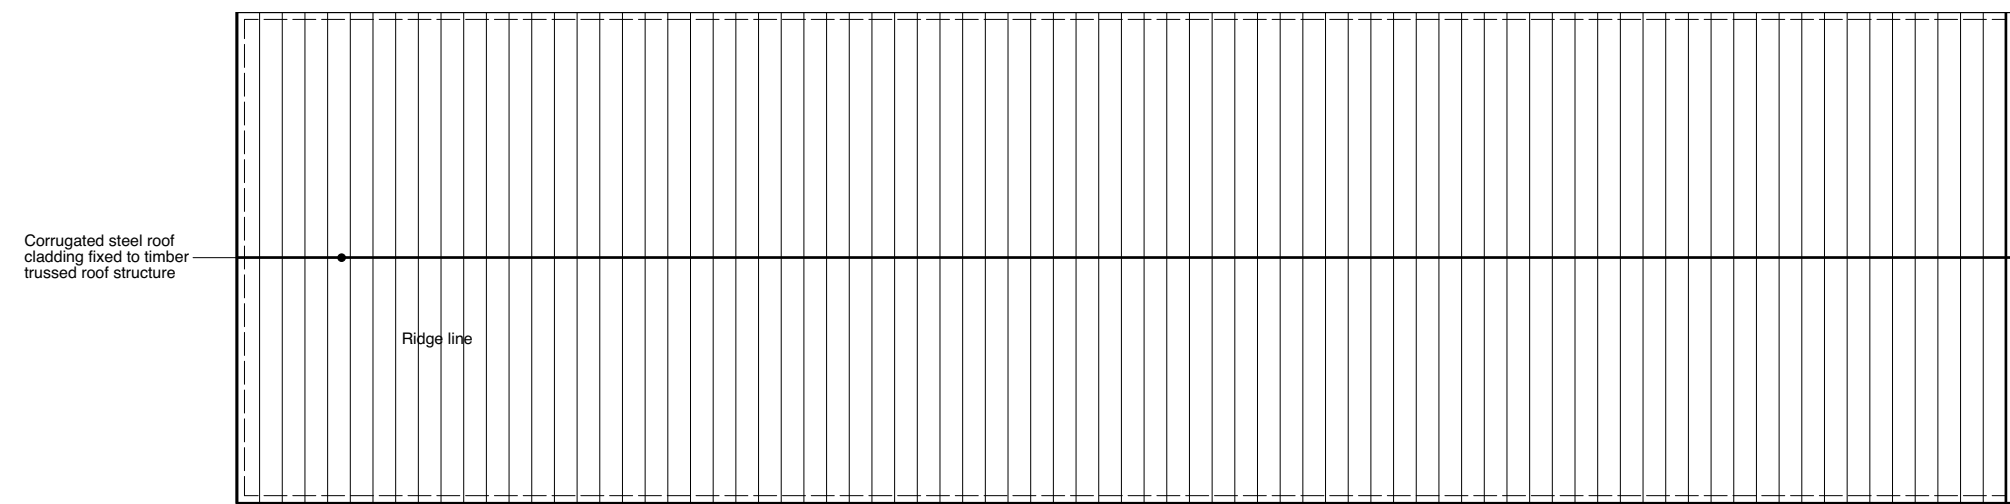


02 | EXISTING - ROOF PLAN (Pigery)
Scale | 1:100




03 | EXISTING - WEST-FACING ELEVATION (Pigery)
Scale | 1:100

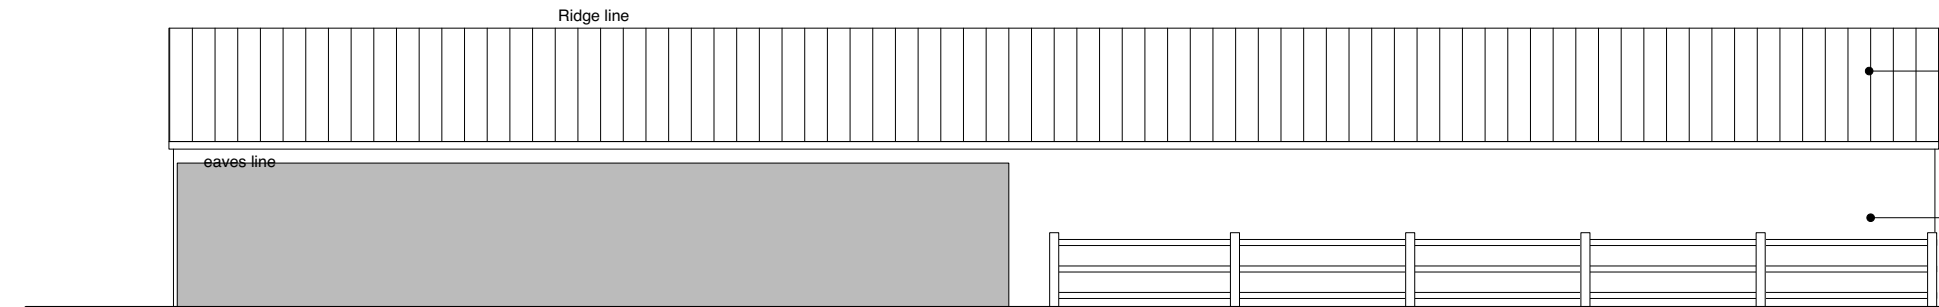


04 | EXISTING - EAST-FACING ELEVATION (Pigery)
Scale | 1:100

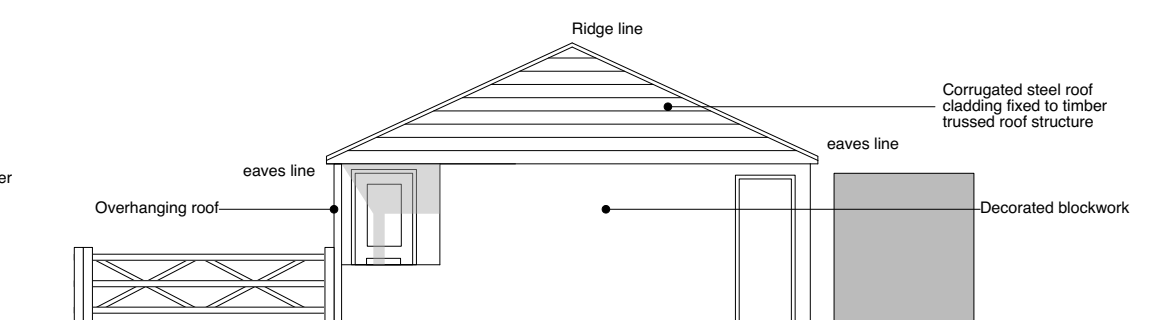

05 | EXISTING - SOUTH-FACING ELEVATION (Pigery)
Scale | 1:100

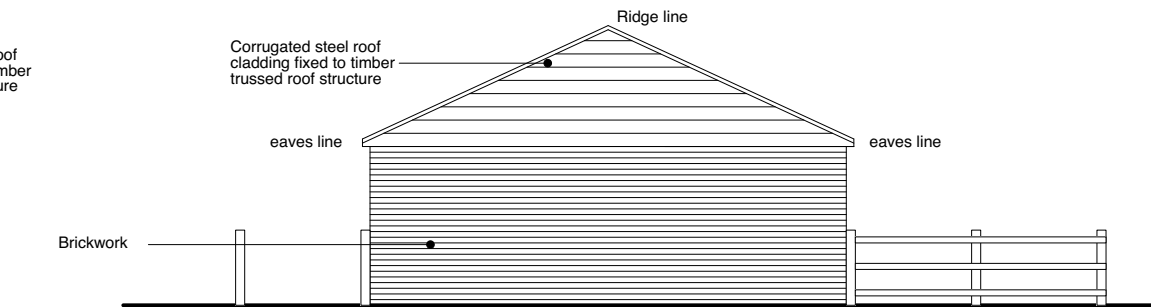

06 | EXISTING - NORTH-FACING ELEVATION (Pigery)
Scale | 1:100

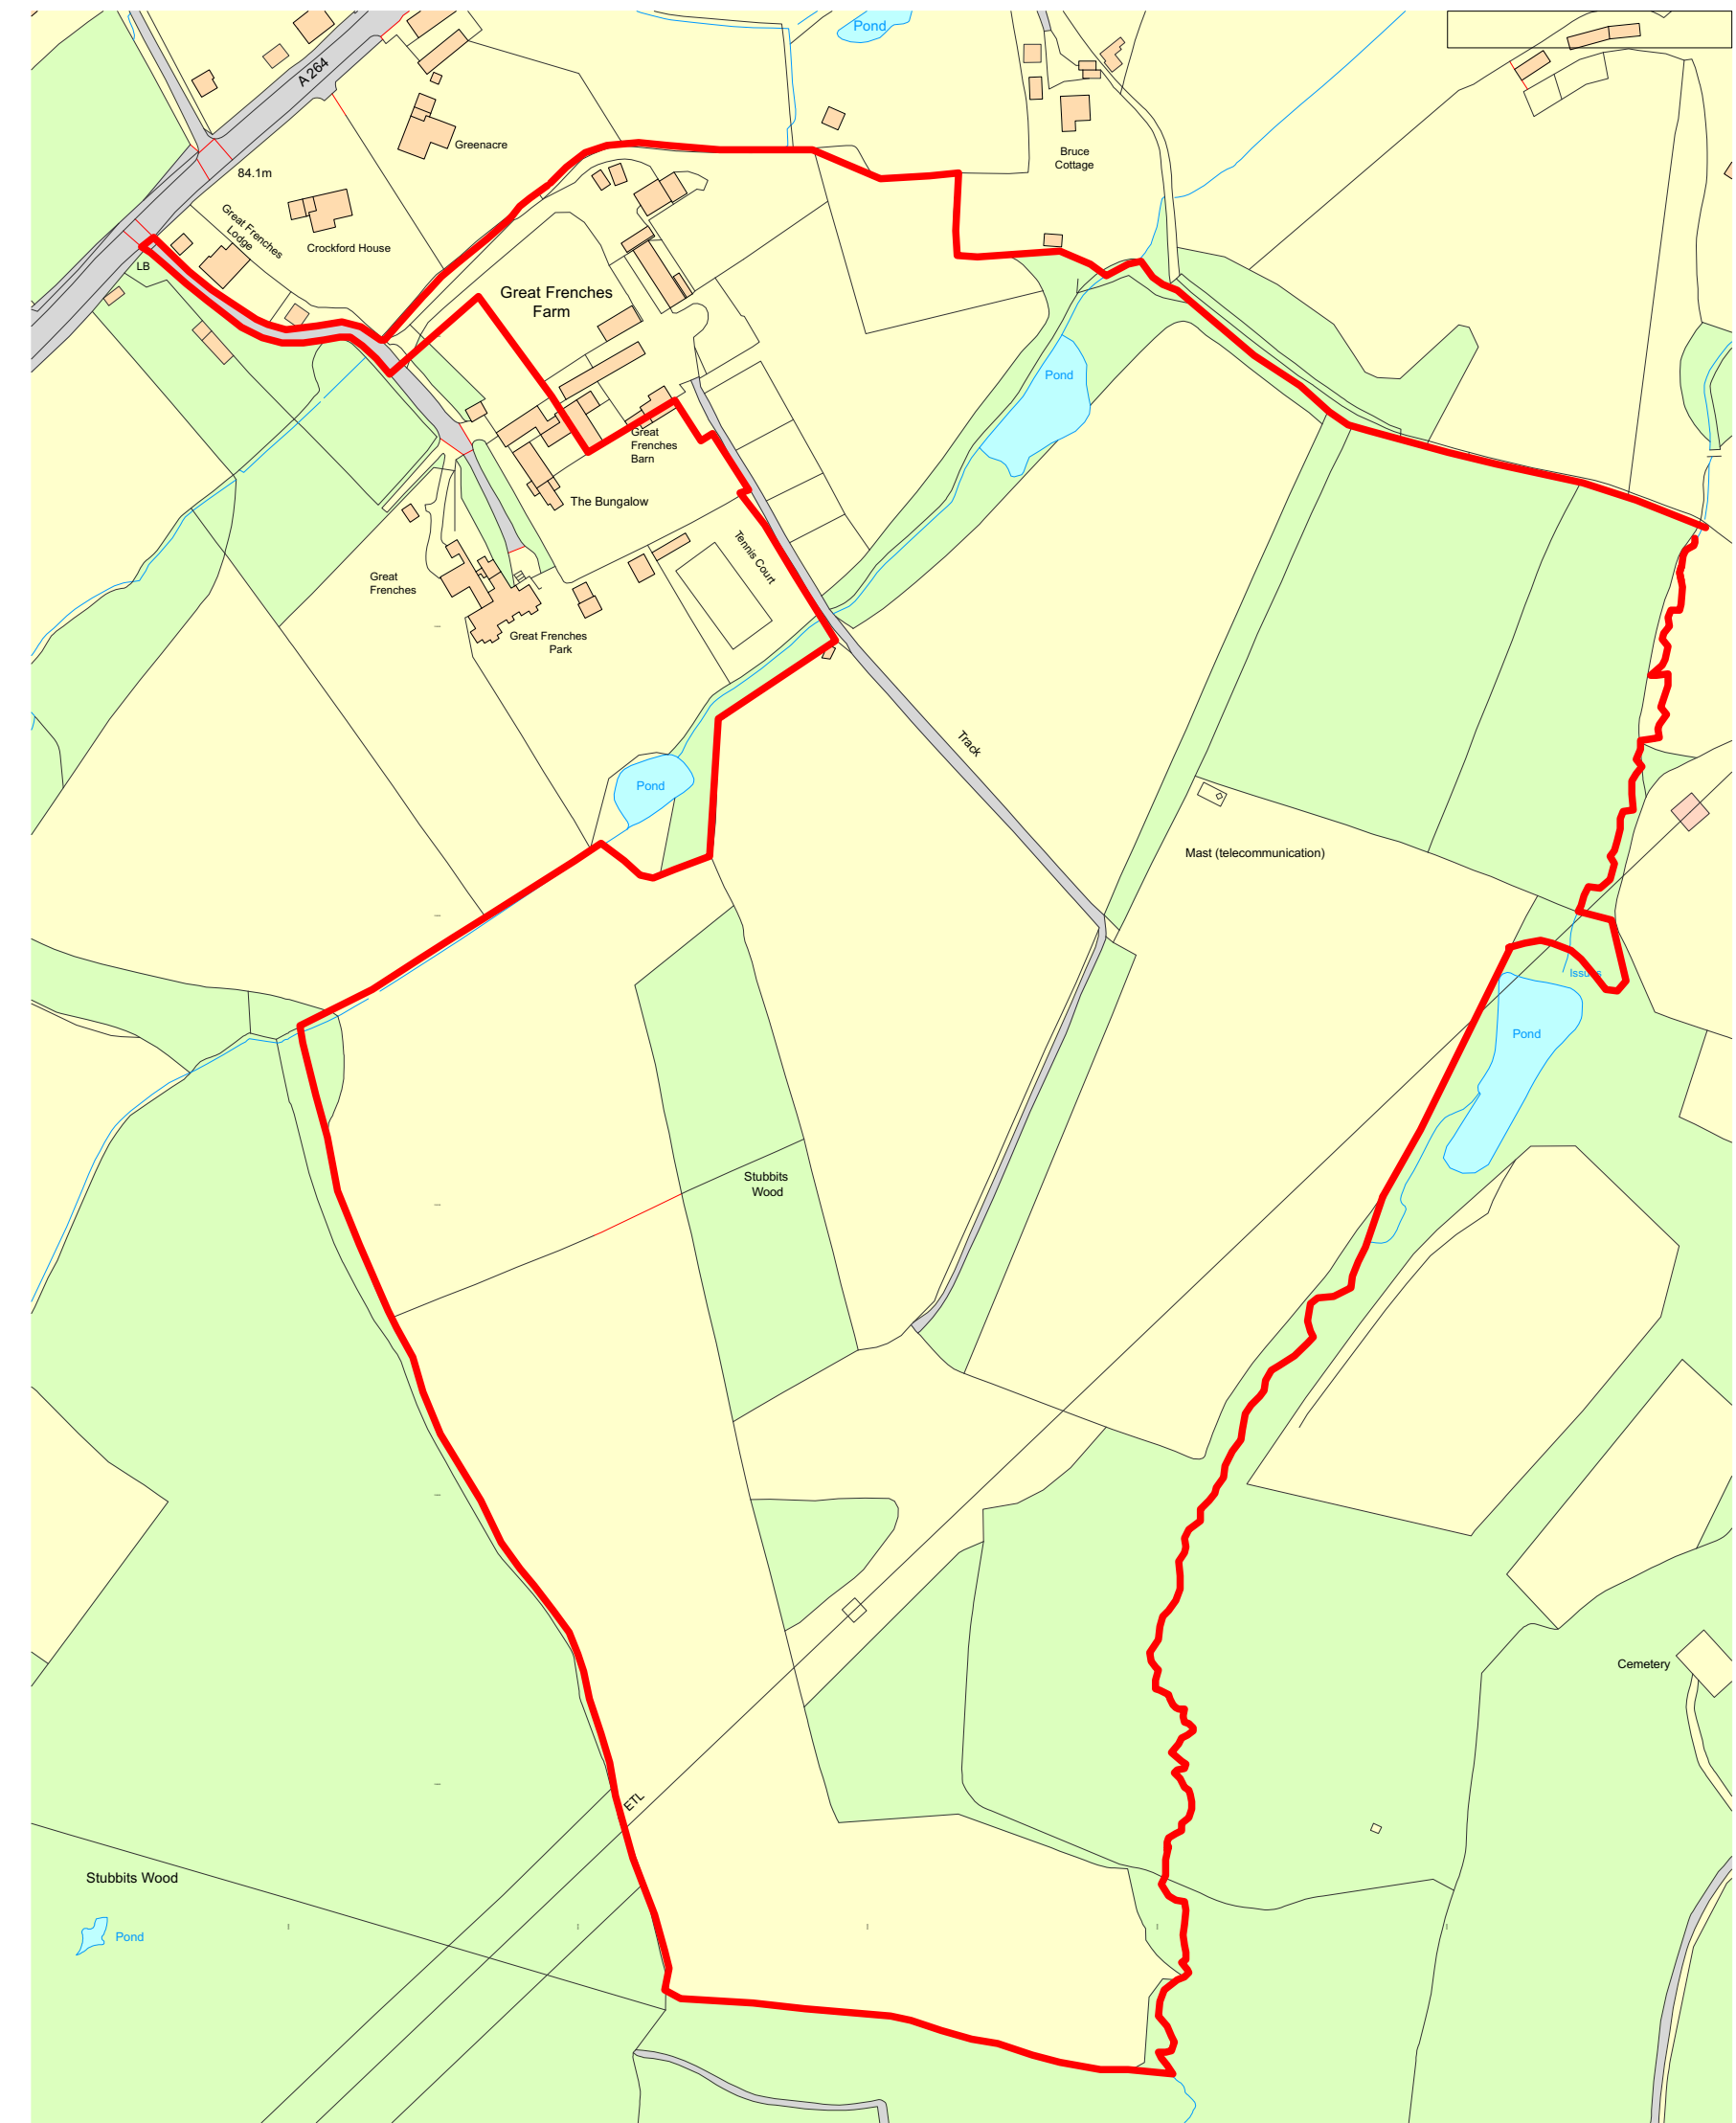

07 | SITE LOCATION PLAN
Scale | 1:2500

SCALE 1:2500
0m 25m 50m 100m 150m 200m 250m 300m

AREA:
Existing footprint area for barn 147m2

Scale 1:100
0m 1m 2m 3m 4m 5m