



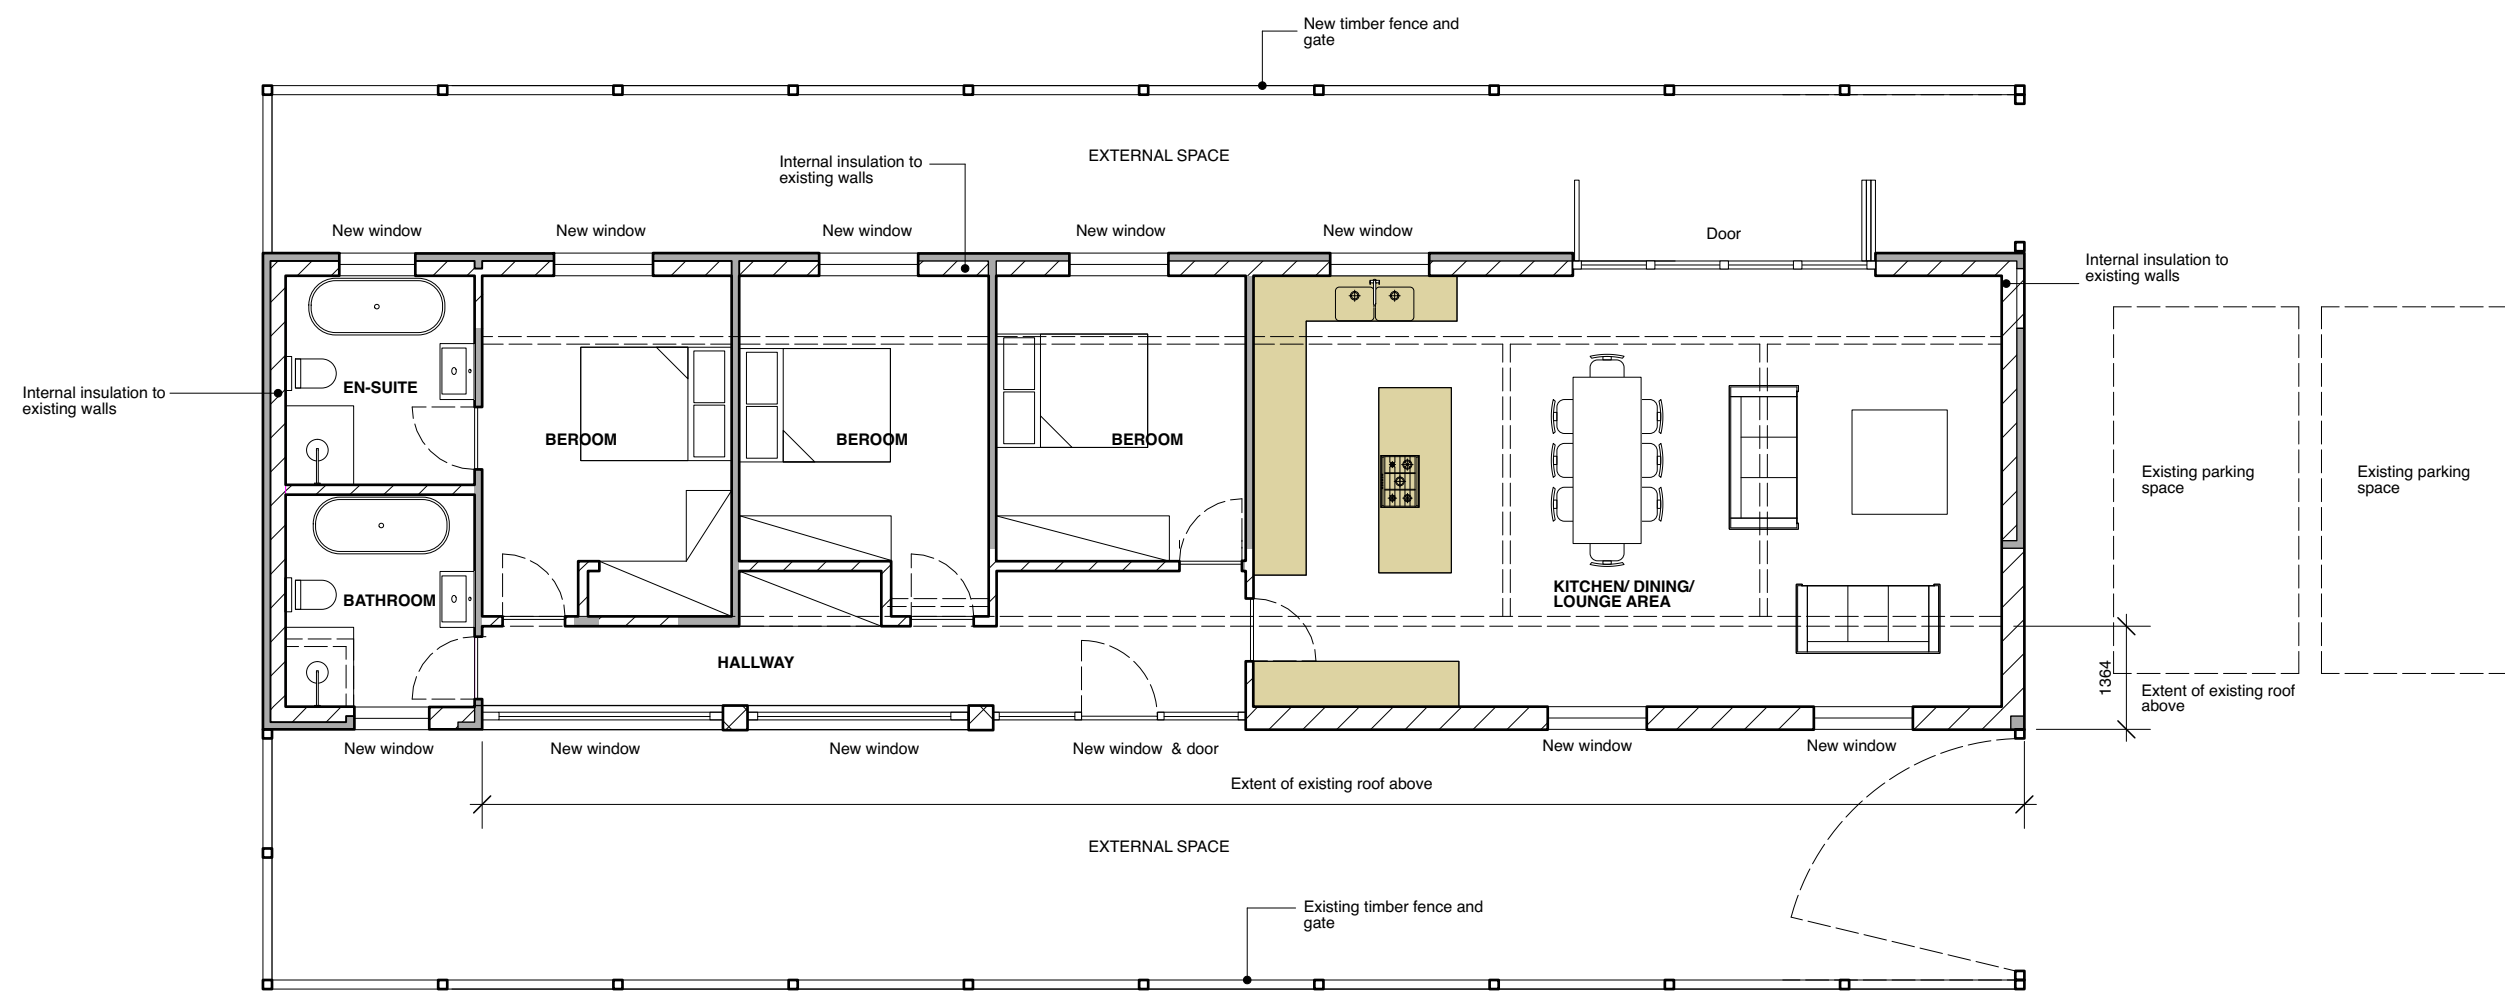


01 | PROPOSED - GROUND FLOOR PLAN (Piggery)
Scale | 1:100

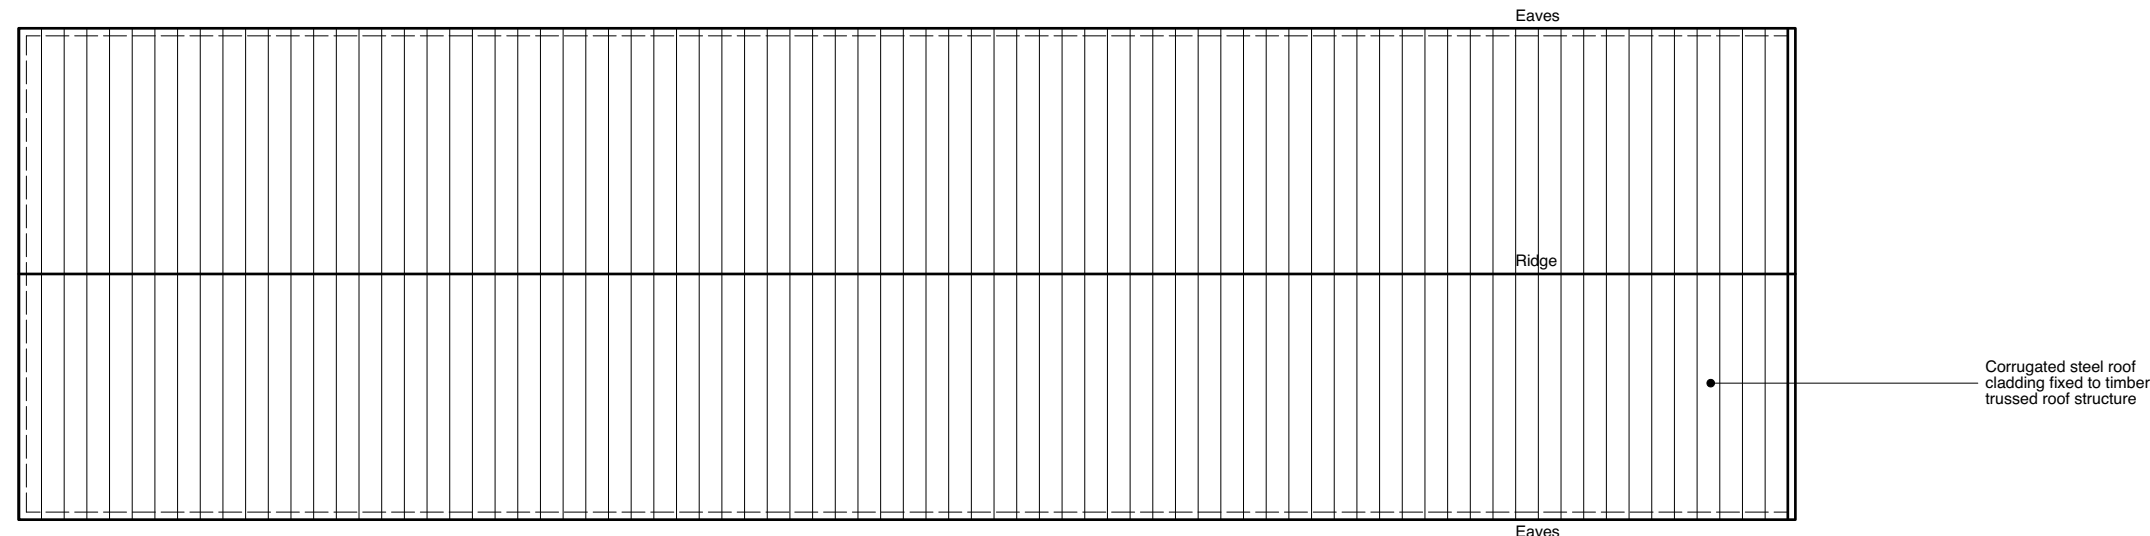


02 | PROPOSED - ROOF PLAN (Piggery)
Scale | 1:100




03 | PROPOSED - WEST FACING ELEVATION (Piggery)
Scale | 1:100

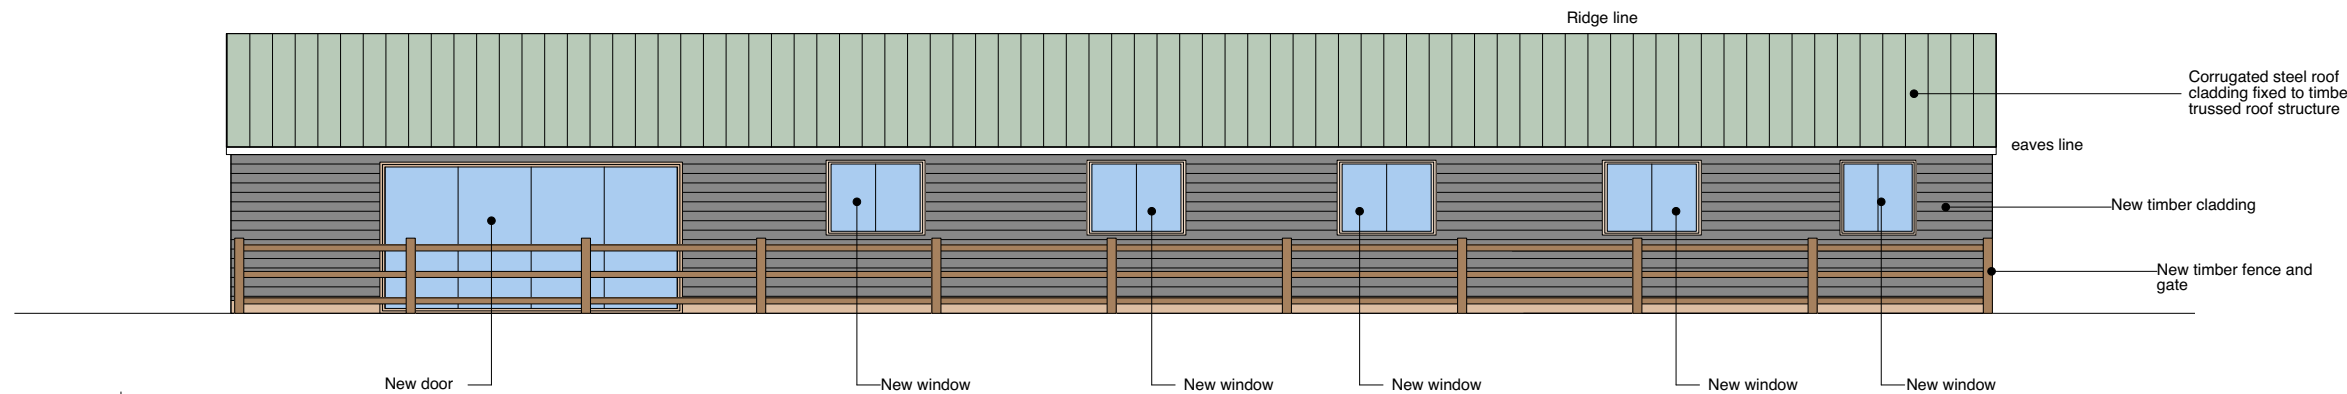

04 | PROPOSED - EAST FACING ELEVATION (Piggery)
Scale | 1:100

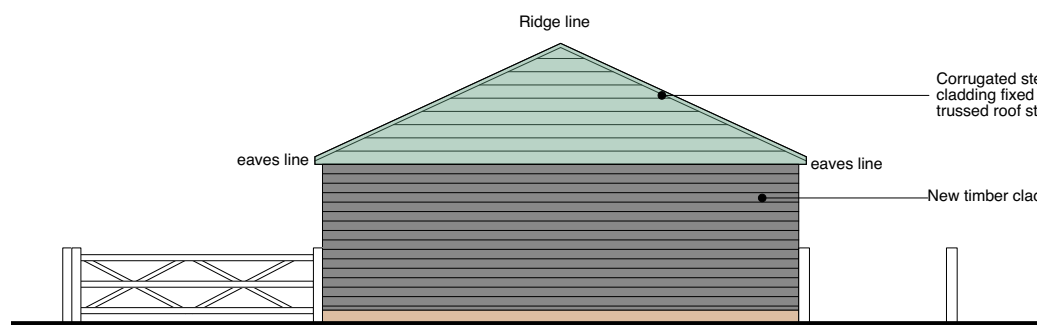

05 | PROPOSED - SOUTH FACING ELEVATION (Piggery)
Scale | 1:100

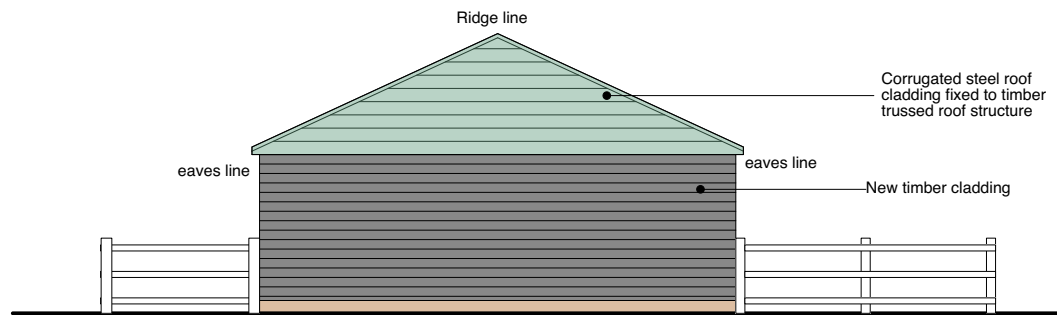

06 | PROPOSED - NORTH FACING ELEVATION (Piggery)
Scale | 1:100



07 | BLOCK PLAN
Scale | 1:500

Scale at 1:500
0m 5m 10m 20m 30m 40m 50m

AREA:
Proposed footprint area for barn 147m²

HAPA ARCHITECTS

Job Name: Great Frenches, Snow Hill, Crawley Down, Crawley, RH10 3EE

PLANNING PROPOSED DRAWINGS FOR CONVERSION OF EXISTING PIGGERY

Date: MARCH '25 Scale: 1:100 & 500 @ A1 Plot No: 0337

Drawing Number: AL-200a

Scale 1:100
0m 1m 2m 3m 4m 5m