


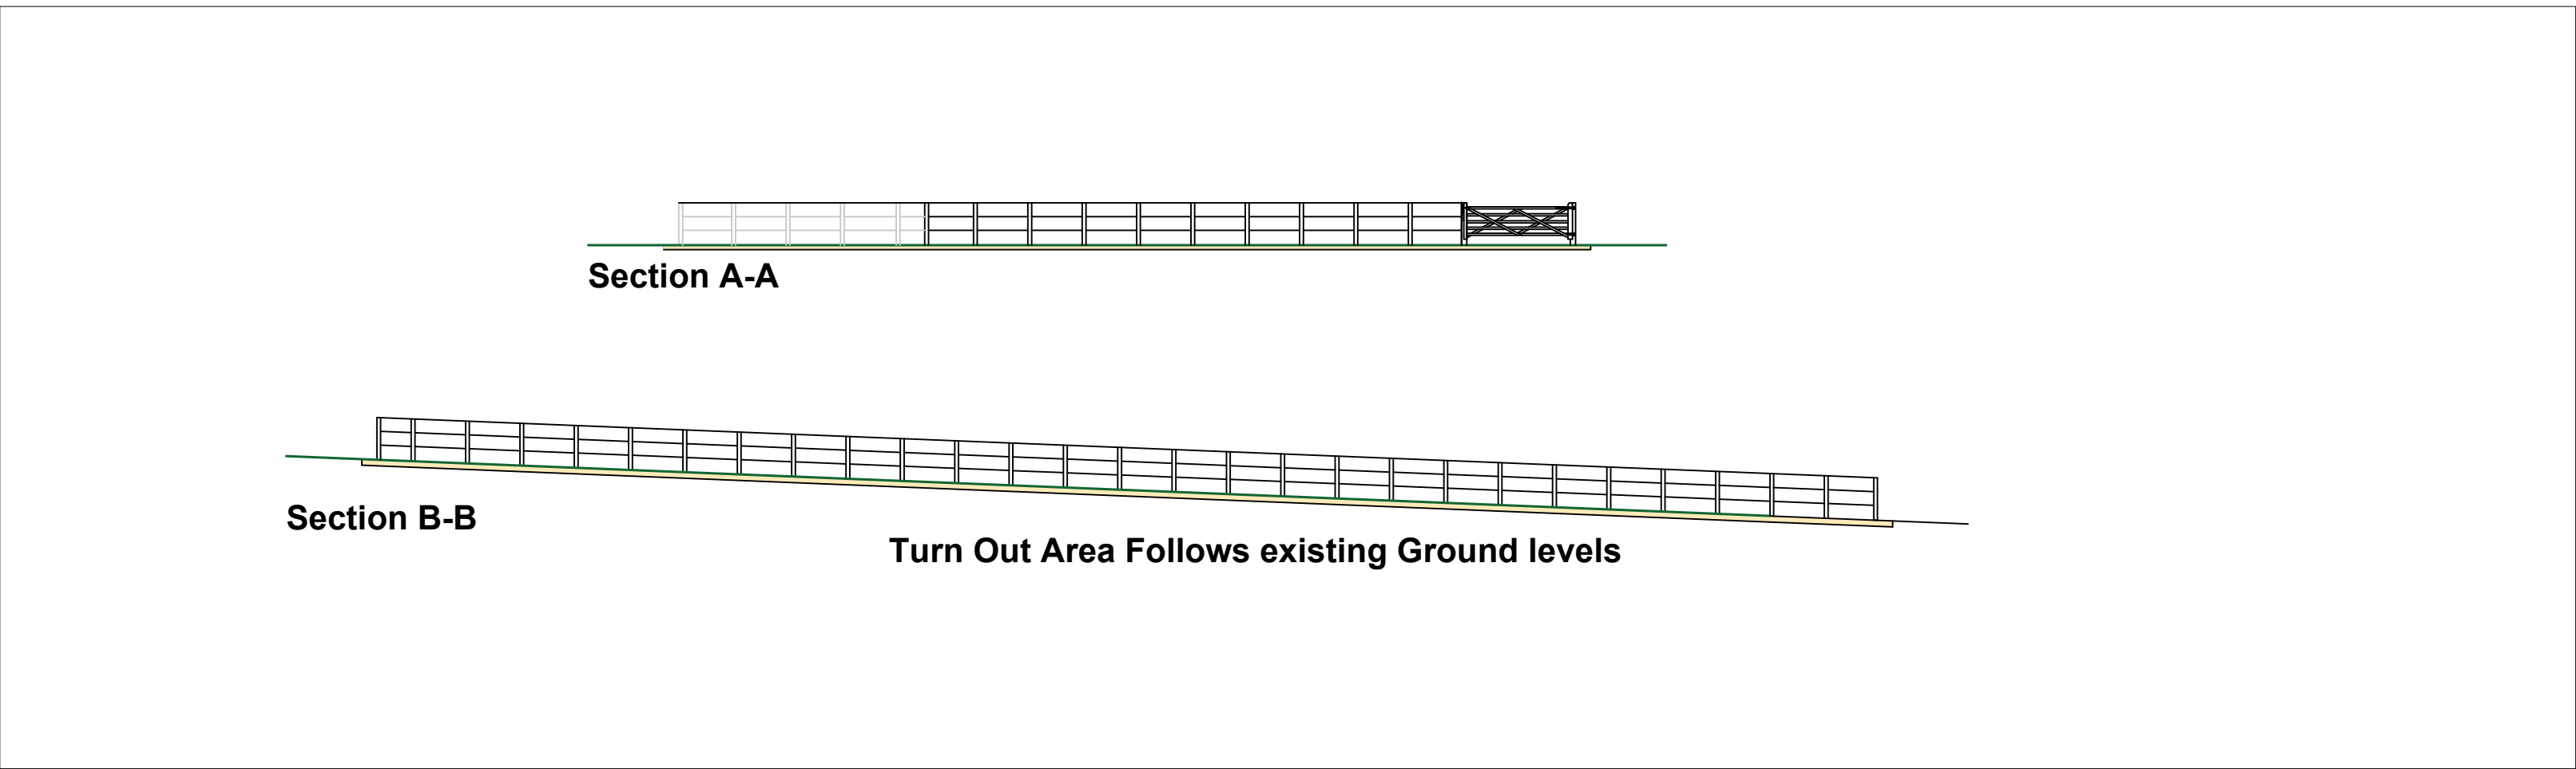


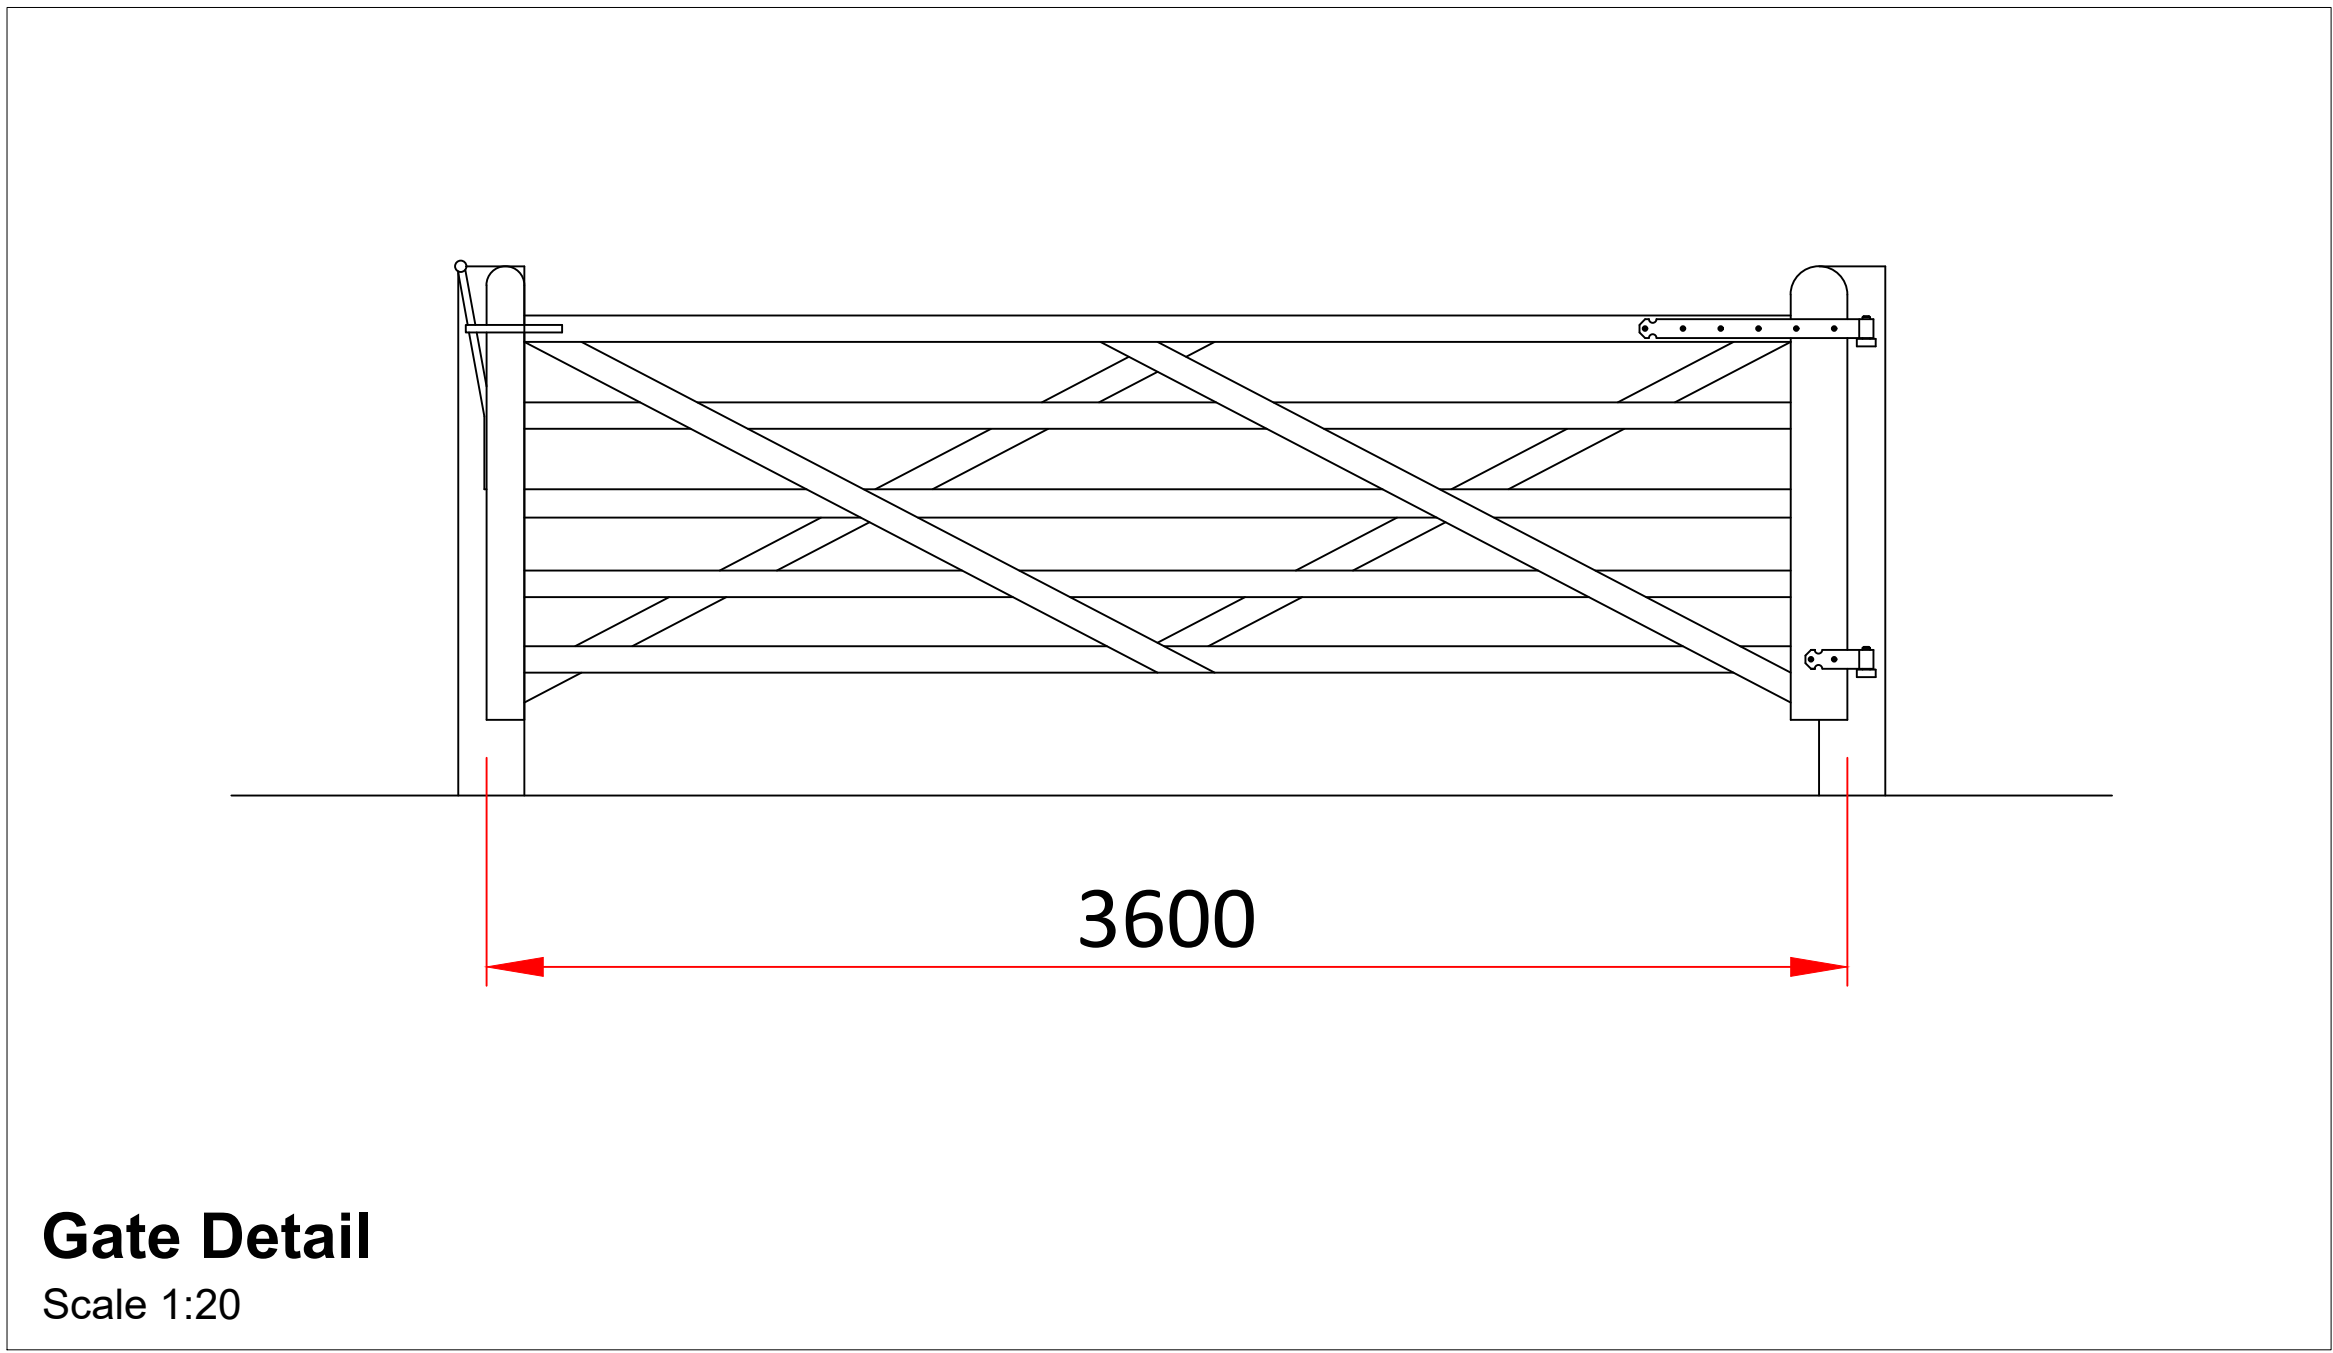


Turn Out Area - Sections
Scale 1:200

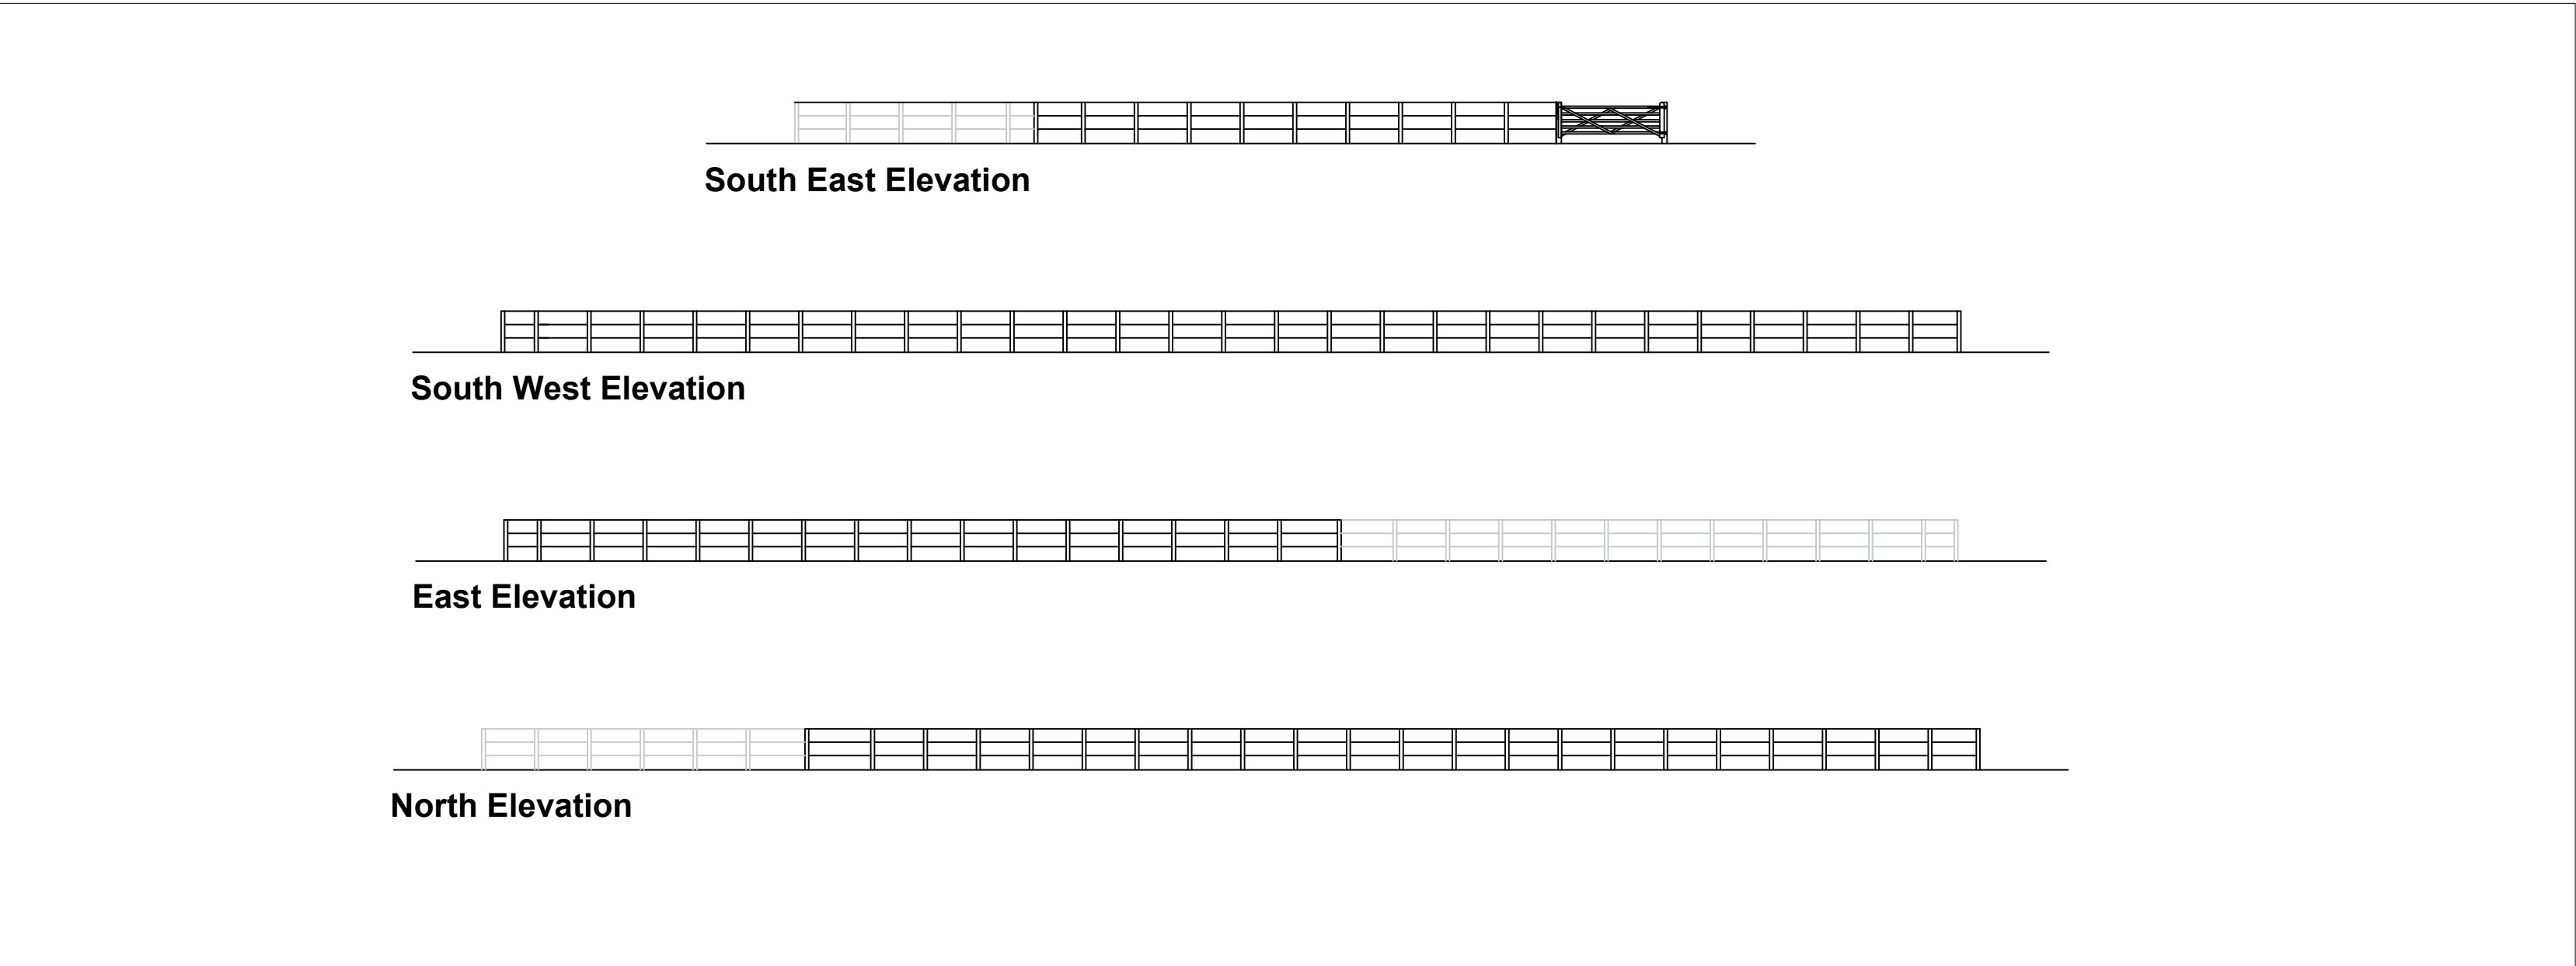


Turn Out Area - Elevations
Scale 1:200

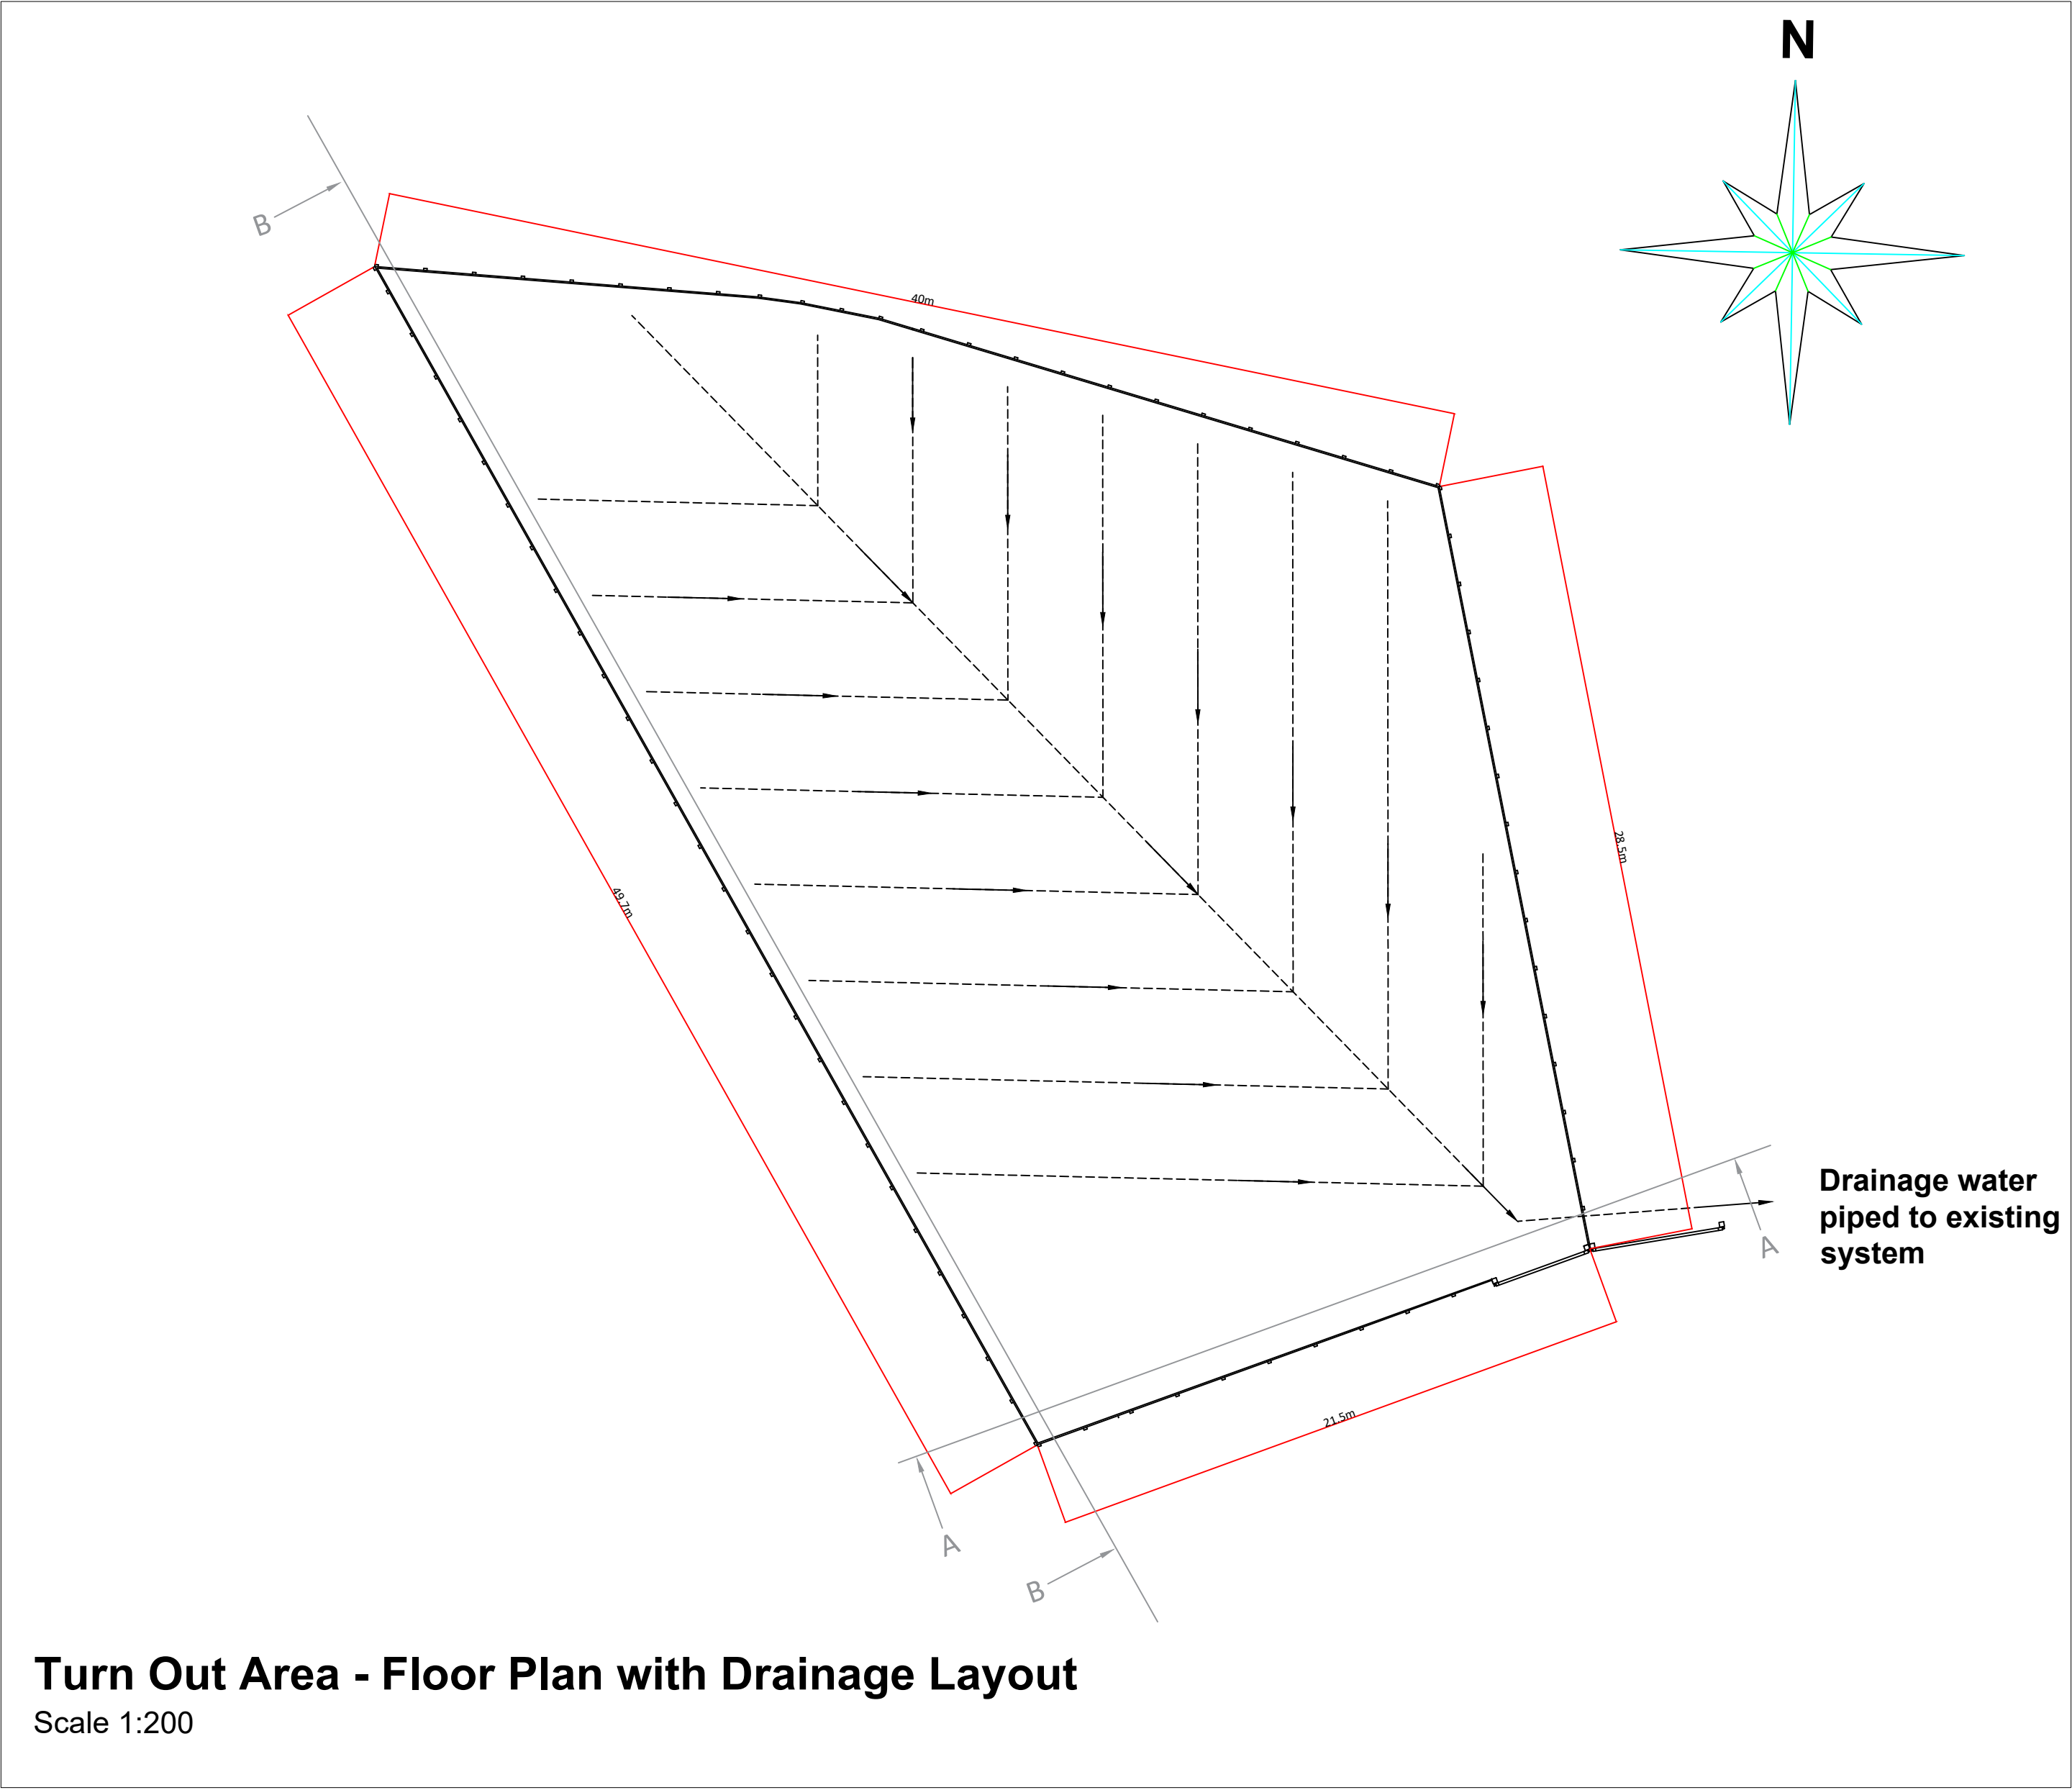

Turn Out Area - Floor Plan with Drainage Layout
Scale 1:200

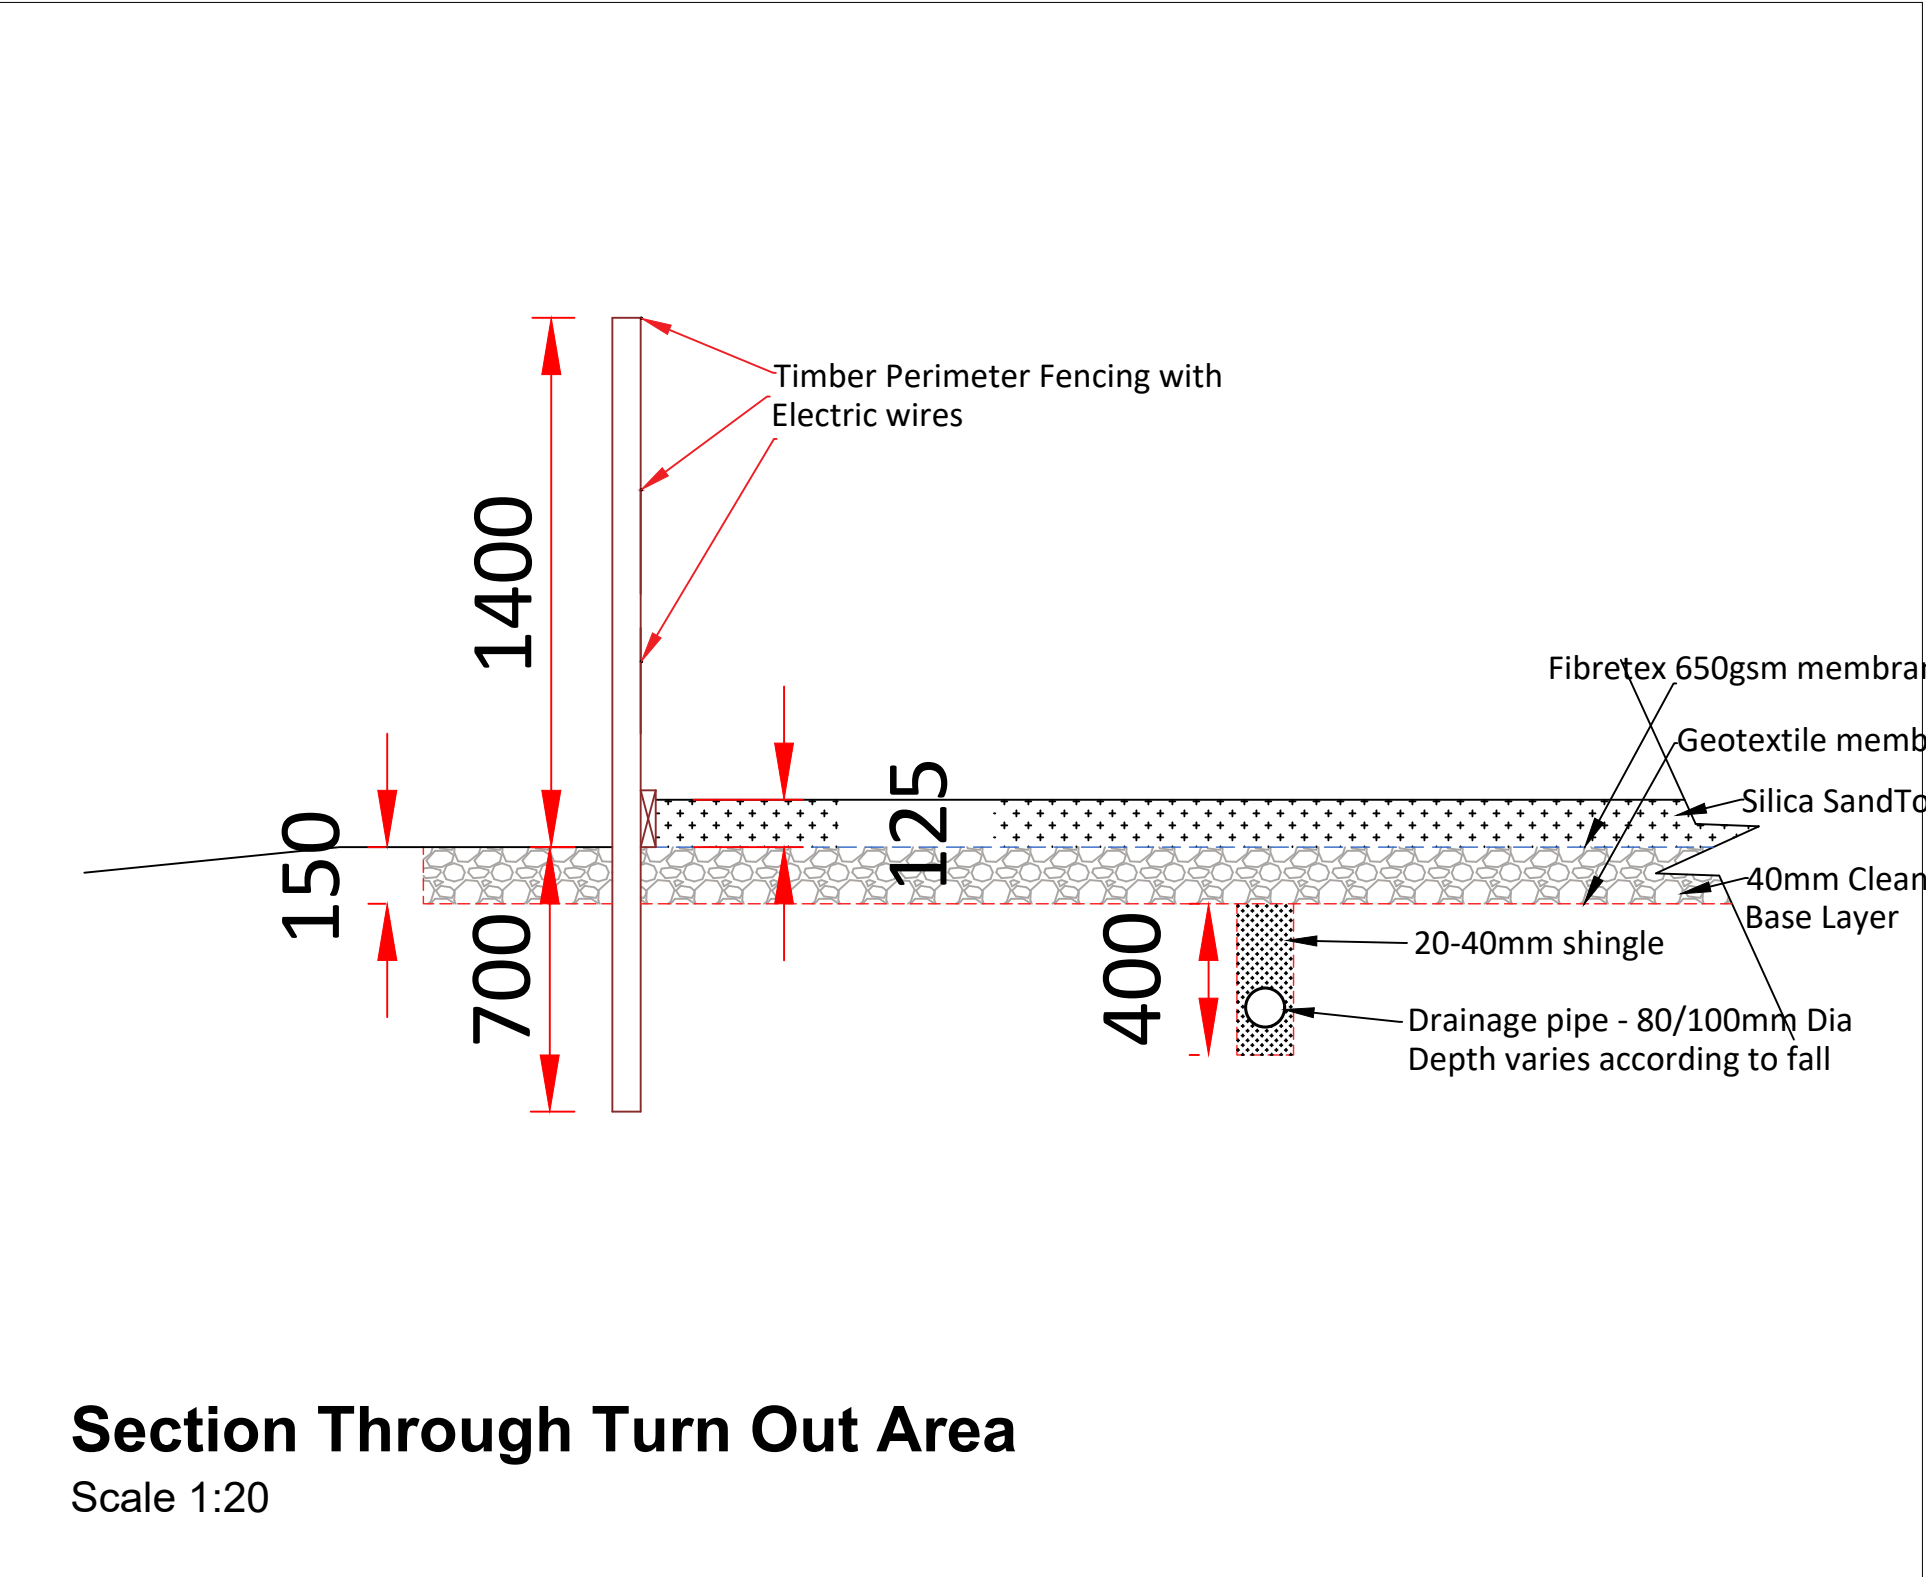

Section Through Turn Out Area
Scale 1:20

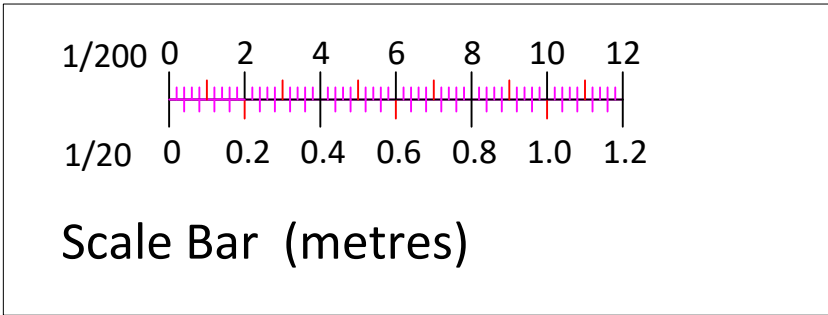

Project:		Proposed Sandschool, turnout area and track at Greenacres Farm, Wineham Lane, Bolney, West Sussex RH17 5SD	
Drawing Title:		Turn Out Area Elevations, Sections and Floorplan	
Scale:		As shown @ A1	Date: 22.07.2025
Drawing No:		309.25.02	Rev: -
Drawn By:		WJS	
Client:		Jen Booth	