


- NOTES**
- DO NOT SCALE THIS DRAWING. WORK TO FIGURED DIMENSIONS ONLY. ALL DIMENSIONS ARE IN Metres (m) UNLESS NOTED OTHERWISE.
 - This drawing is to be read in conjunction with all relevant Architect's, Engineer's and Specialist's drawings and their respective Specifications.
 - All work to comply with the relevant British Standards, Codes of Practice and the Building Regulations.
 - Any discrepancies between all working drawings, specifications and schedules of all disciplines to be immediately notified to CTP for clarification/correction prior to construction of relevant structure.

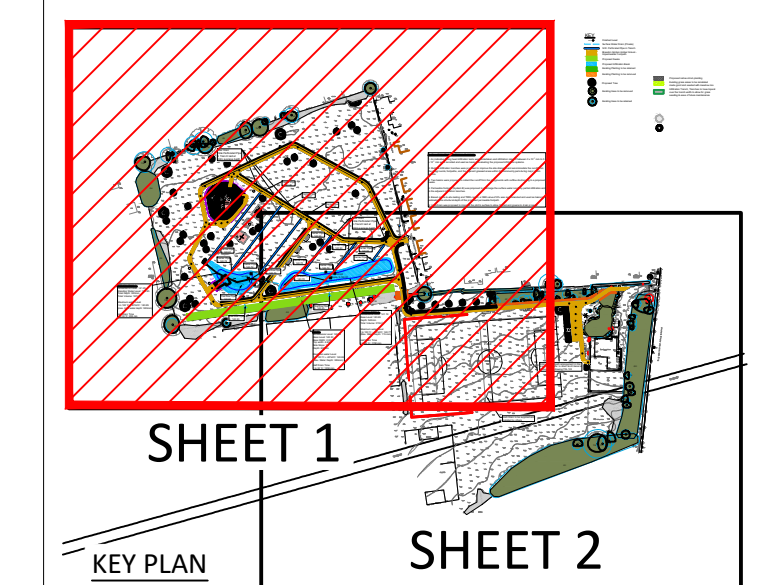

- KEY**
- XX.XX+ Finished Level
 - Surface Water Drain (Private)
 - S.W. Perforated Pipe in Trench
 - Breedon Golden Amber Gravel - Impermeable Footpath
 - Proposed Swale
 - Proposed Infiltration Basin
 - Existing Planting to be retained
 - Existing Planting to be removed
 - Proposed Tree
 - Existing trees to be removed
 - Existing trees to be retained

PRELIMINARY

P09	GA Updated	24.05.24	SV	AK
P08	Drawing Revised to Allen Scott Comments	08.05.24	SV	AK
P07	Drawing Revised to Allen Scott Comments	20.02.24	NSV	AK
P06	Drawing Revised to Allen Scott Comments	16.02.24	NSV	AK
P05	Title Revised	05.01.24	NSV	SM
P04	Drainage Revised	29.11.23	SF	AR
P03	Drawing Revised to Allen Scott Comments	16.11.23	SF	AR
P02	Preliminary Issue	10.11.23	SF	AR
P01	Preliminary Issue	10.07.23	SF	AR
Revision	Amendments	Date	Rev'd	Chkd
SF		July 2023		CIVIL

ctp consulting engineers

Suffolk House 154 High Street
Sevenoaks Kent TN13 1XE UK
UK: +44 (0)1732 740195
www.ctp-llp.com


Project Title:
HEMSLEYS MEADOWS AND FINCHES FIELD

Drawing Title:
**DRAINAGE LAYOUT
SHEET 1 OF 2**

Drawing Number:
A9307-1500

Scale:
1:500 @A1
Unless Noted Otherwise

Project Number:
P09

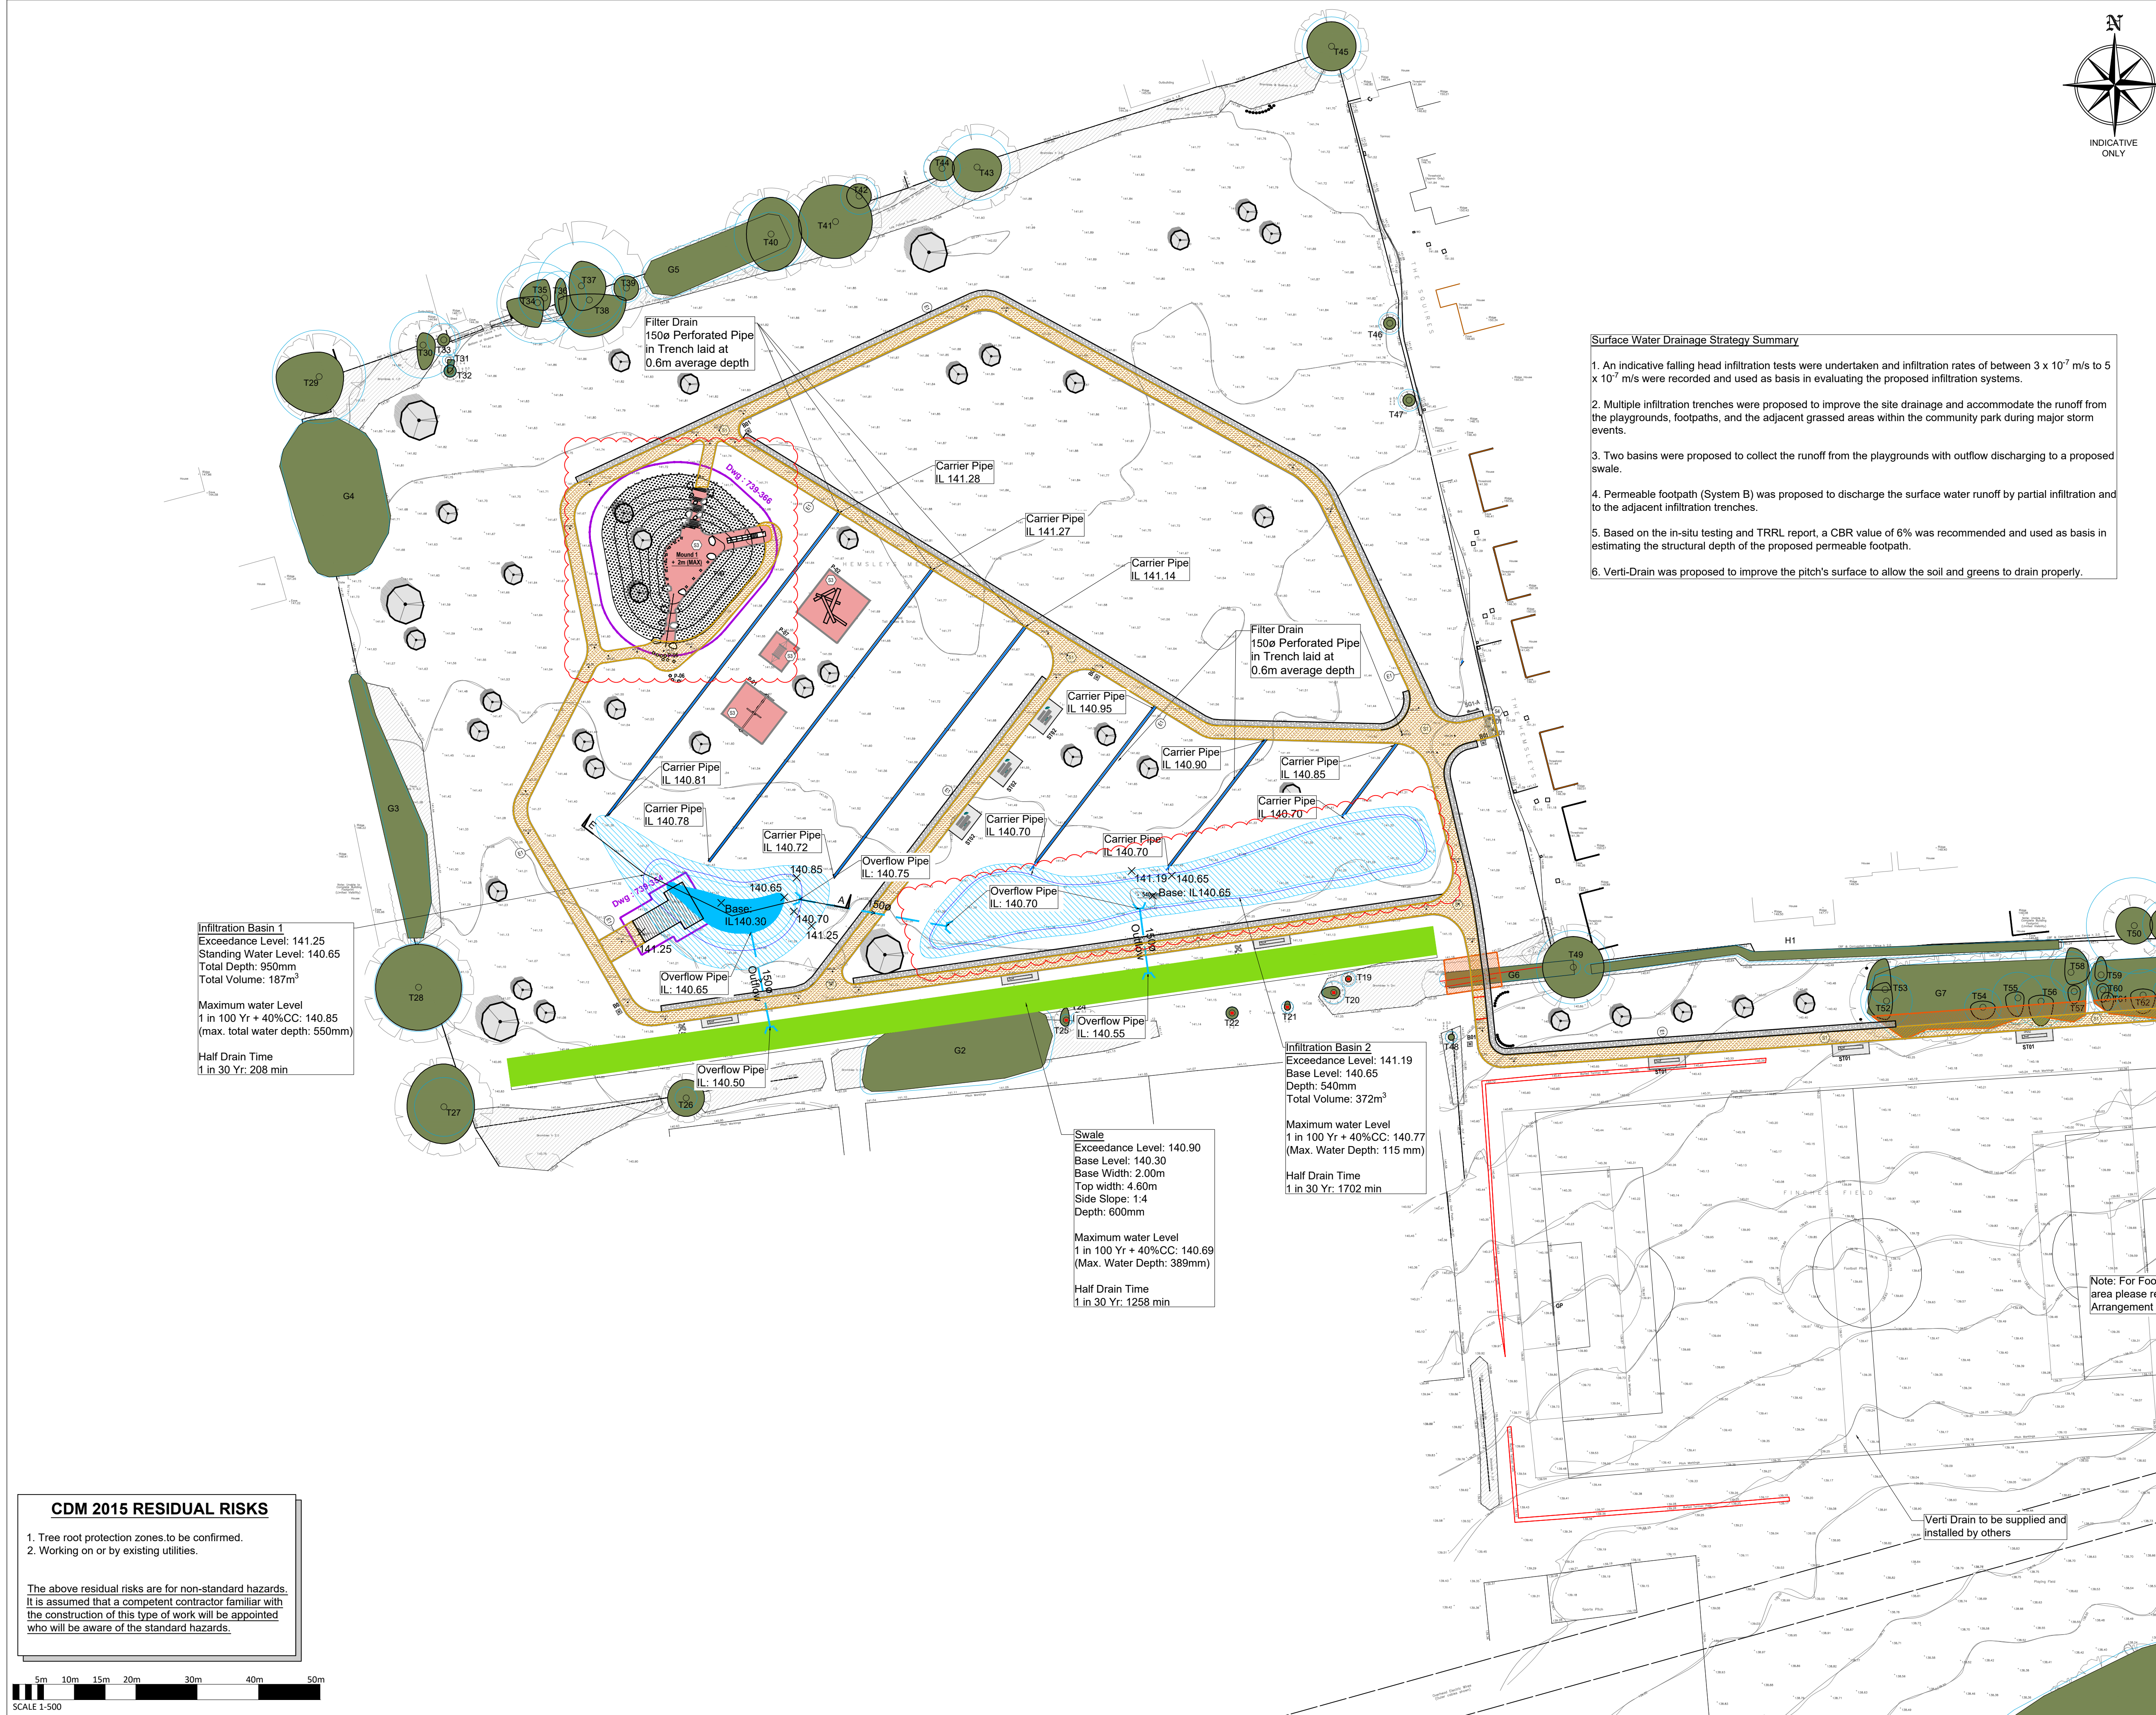

CDM 2015 RESIDUAL RISKS

- Tree root protection zones to be confirmed.
- Working on or by existing utilities.

The above residual risks are for non-standard hazards. It is assumed that a competent contractor familiar with the construction of this type of work will be appointed who will be aware of the standard hazards.

5m 10m 15m 20m 30m 40m 50m
SCALE 1:500