



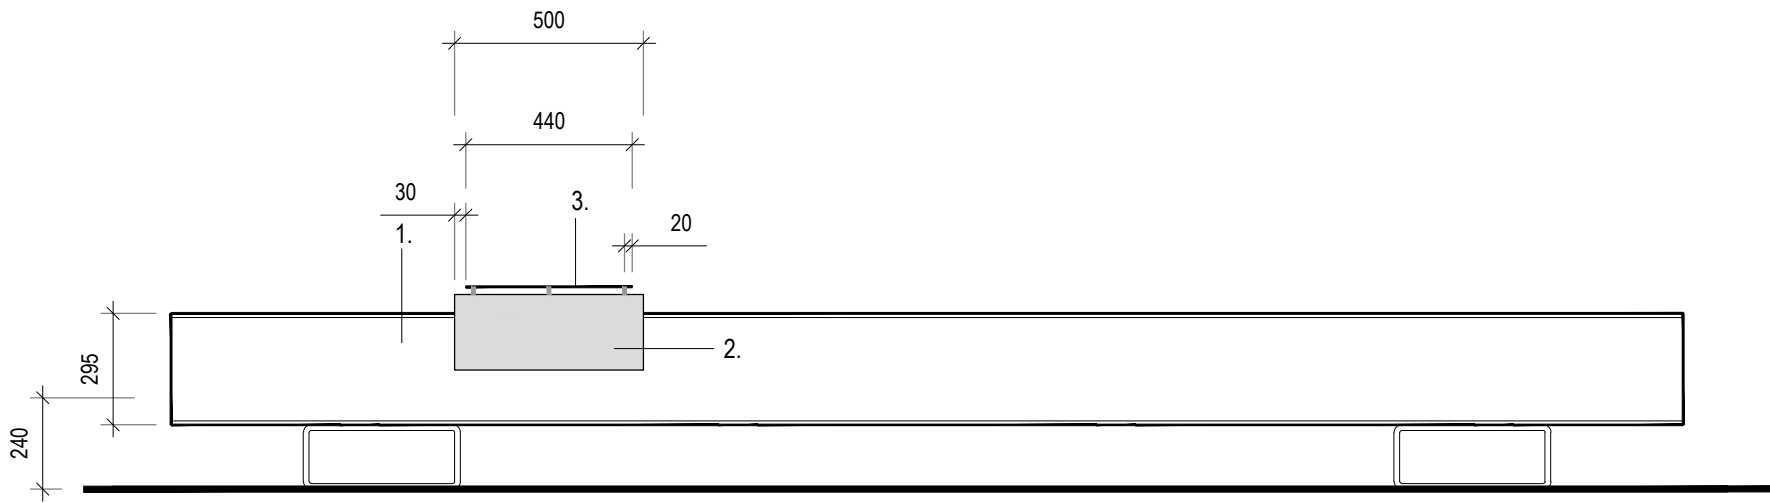

SG2 - INTERPRETATION PANEL
SCALE 1:20 (FRONT ELEVATION)

- 1. Timber seating bench (ST02)
- 2. 20mm thick corten plate fixed onto timber seating bench with S/S anti tamper fixings & spacers
- 3. Printed Dibond Novdura anti graffiti matt finish interpretation panel (or equal)
- 4. M10 snake eye anti tamper bolts (or equal approved) and spacers
- 5. 20mm corten box section supports

Note : All metal work to be neatly finished, de-burred and fully weathered prior fixing and installation. For bench fixing refer to Dwg 740-353

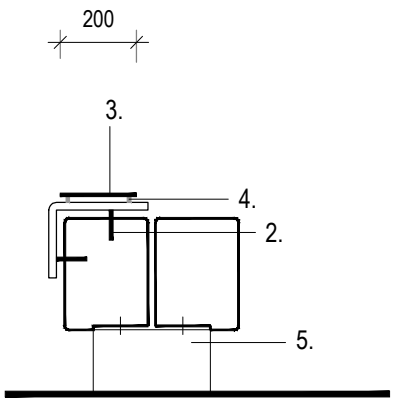

SG2 - INTERPRETATION PANEL
SCALE 1:20 (SIDE ELEVATION)

NOTES

This drawing is Copyright and shall not be produced nor used for any other purpose without the written permission of the Landscape Architects.

Do not scale from this drawing.

The Contractor is responsible for checking all dimensions on site and report any discrepancies, errors or omissions to the Landscape Architects immediately.

The Contractor shall ensure that all goods, materials and workmanship conform with current British Agreement Certificates, British Standards and Building Regulations, and ensure that all works are executed in full compliance with all current Codes of Practice and Regulations in respect of Health & Safety.

B	16-01-25	JP	SG2 Panel detail added for ST02 bench	JP
A	21-05-24	MS	Detail amended following Structural Engineers comments	JP

Rev	Date	By	Description	Ckd
-----	------	----	-------------	-----



Drawing Status		
For Planning		
Project:		
Mount Noddy Park		
Drawing Title:		
Technical Details - Signage		
Client:		
Mid Sussex District Council		
Scale:	Job No.:	
as shown @ A2	23-740	
Date:	Drawing No.:	
14.06.23	740-350	