

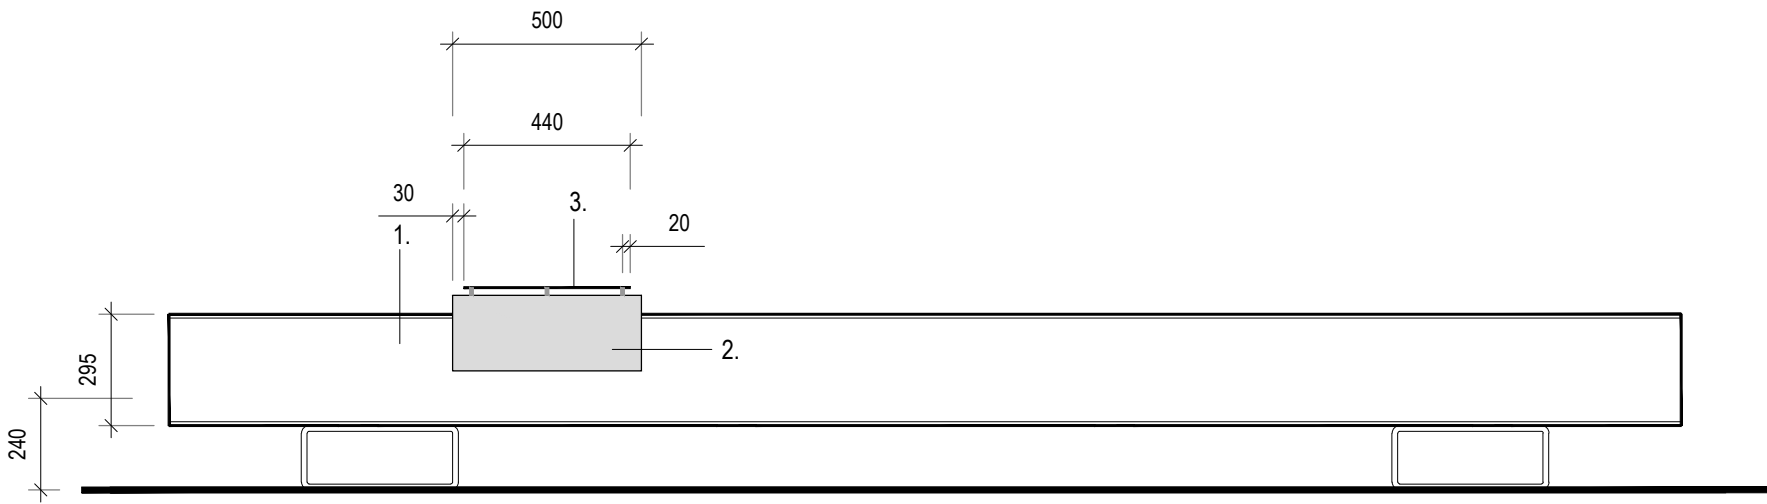


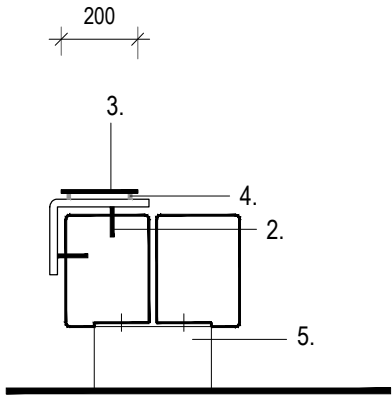

SG2 - INTERPRETATION PANEL
SCALE 1:20 (FRONT ELEVATION)

1. Timber seating bench (ST01)
2. 20mm thick corten plate fixed onto timber seating bench with S/S anti tamper fixings & spacers
3. Printed Dibond Novdura anti graffiti matt finish interpretation panel (or equal)
4. M10 snake eye anti tamper bolts (or equal approved) and spacers
5. 20mm corten box section supports

Note : All metal work to be neatly finished, de-burred and fully weathered prior fixing and installation. For bench fixing refer to Dwg 739-352

 

SG2 - INTERPRETATION PANEL
SCALE 1:20 (SIDE ELEVATION)

NOTES

This drawing is Copyright and shall not be produced nor used for any other purpose without the written permission of the Landscape Architects.

Do not scale from this drawing.

The Contractor is responsible for checking all dimensions on site and report any discrepancies, errors or omissions to the Landscape Architects immediately.

The Contractor shall ensure that all goods, materials and workmanship conform with current British Agreement Certificates, British Standards and Building Regulations, and ensure that all works are executed in full compliance with all current Codes of Practice and Regulations in respect of Health & Safety.

Rev	Date	By	Description	Ckd
B	28-08-24	JP	SG1 omitted	JP
A	31.05.24	MS	Notes amended following Engineers comments	MS



Drawing Status	For Planning	N 4
Project:	Hemsleys Meadows & Finches Field	
Drawing Title:	Technical Details - Signage	
Client:	Mid Sussex District Council	
Scale:	as shown @ A2	Job No.: 23-739
Date:	09.03.23	Drawing No.: 739-350