




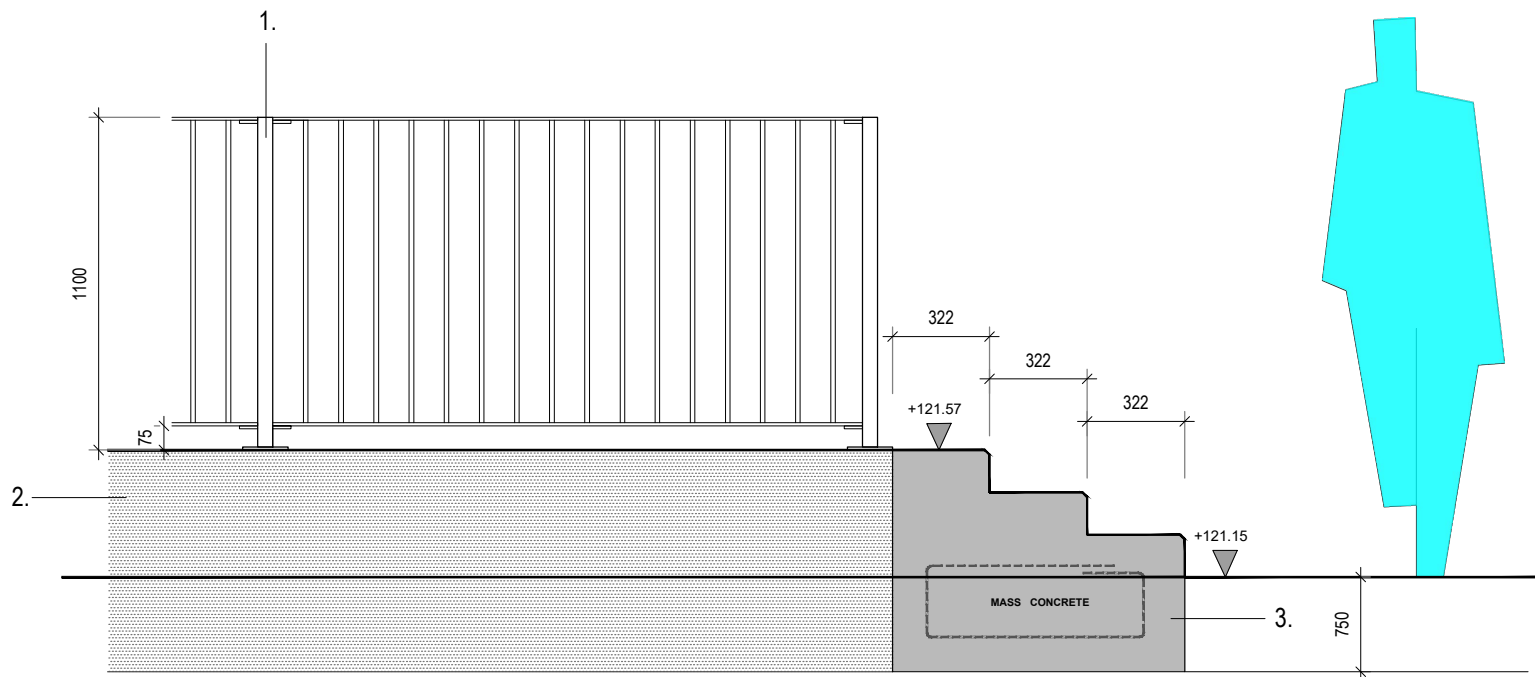

STEPS 'SP-01'
SCALE 1:25 (CROSS SECTION)

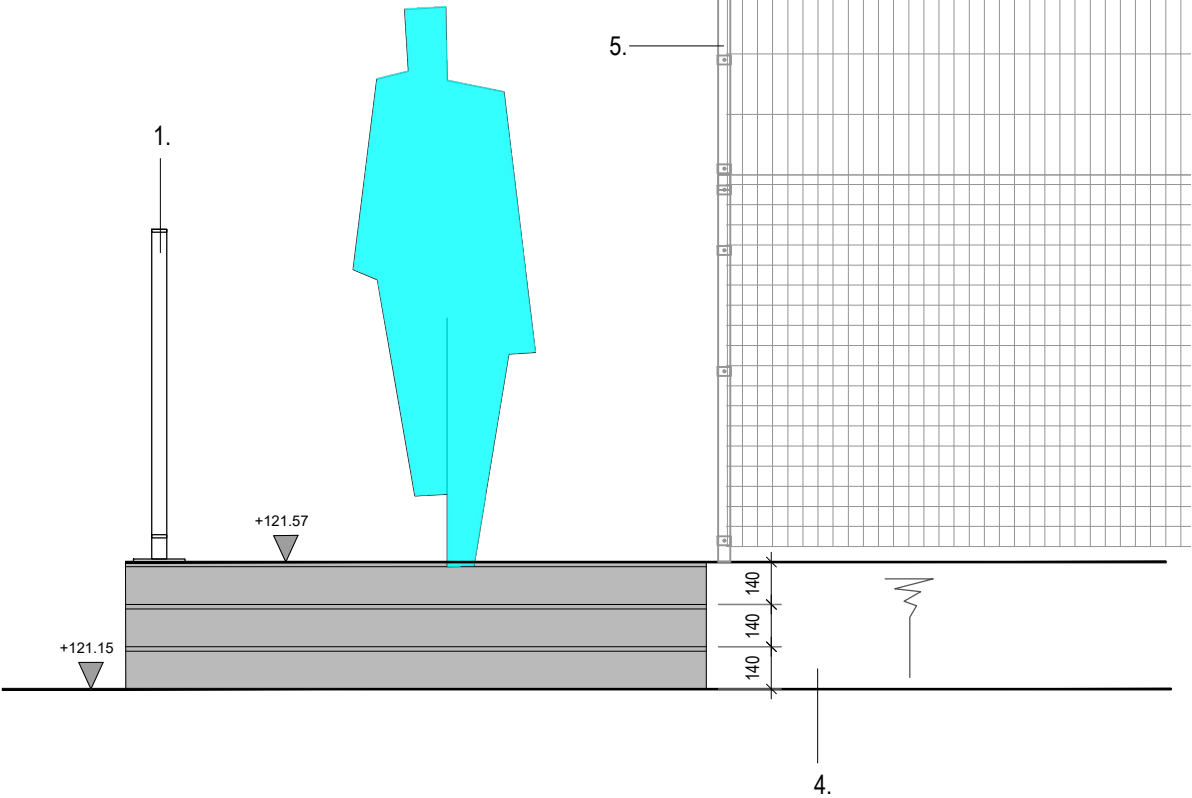

STEPS 'SP-01'
SCALE 1:25 (FRONT ELEVATION)

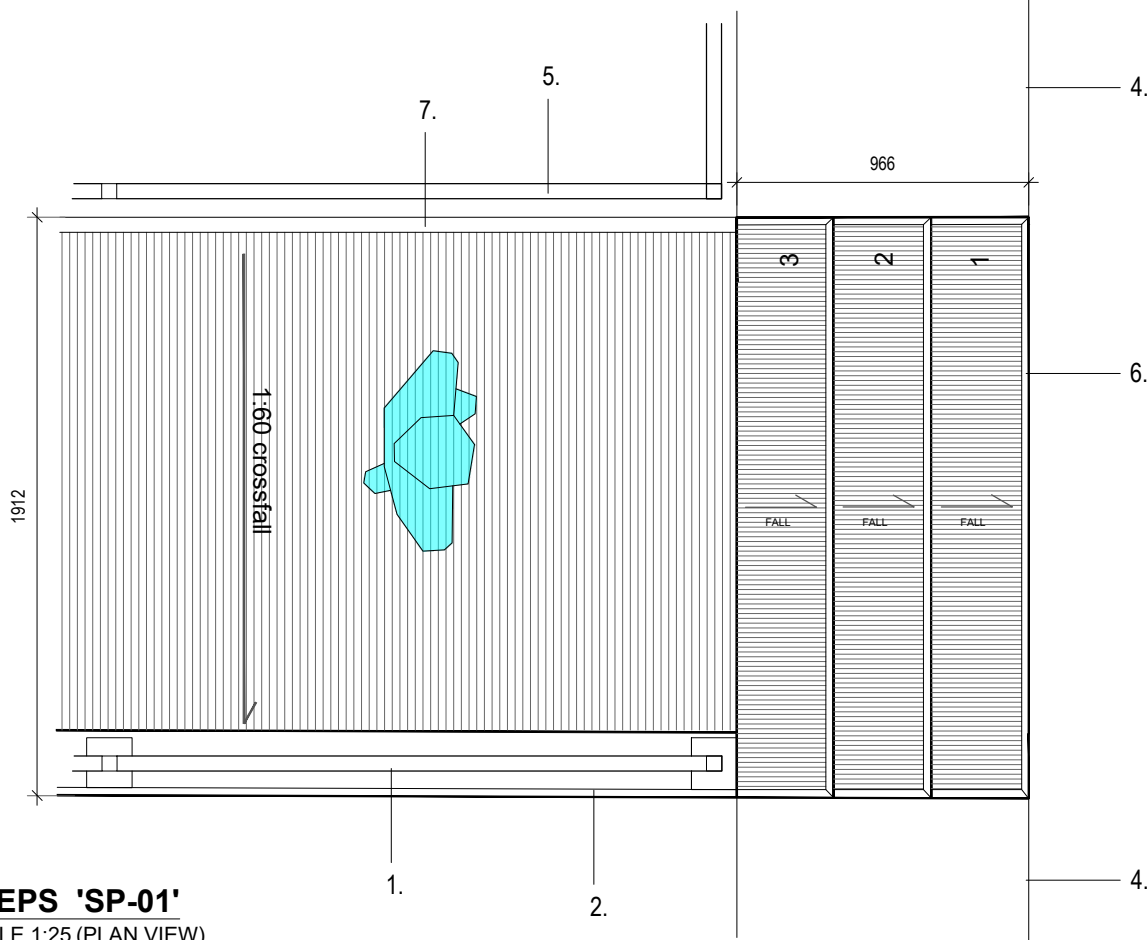

STEPS 'SP-01'
SCALE 1:25 (PLAN VIEW)



1. Proposed 1.2m tall flat bar fencing 'F1' resin fixed to concrete wall (to engineers detail)
2. Proposed reinforced insitu concrete wall (to engineers detail) with smooth fair finish
3. Proposed insitu concrete steps (to engineers detail) with lightly brushed finish treads. Set into ground Min 750mm.
4. Existing grass bank to be regraded and reinstated
5. Proposed 3.0m tall weld mesh MUGA fencing 'F2'
6. 15mm arise to front leading edges of new concrete work
7. Proposed PCC edging 'E3'

NOTES

This drawing is Copyright and shall not be produced nor used for any other purpose without the written permission of the Landscape Architects.

Do not scale from this drawing.

The Contractor is responsible for checking all dimensions on site and report any discrepancies, errors or omissions to the Landscape Architects immediately.

The Contractor shall ensure that all goods, materials and workmanship conform with current British Agreement Certificates, British Standards and Building Regulations, and ensure that all works are executed in full compliance with all current Codes of Practice and Regulations in respect of Health & Safety.

Rev	Date	By	Description	Ckd
A	21-05-24	MS	Annotation amended	JP



Drawing Status		For Planning		N 4	
Project:		Mount Noddy Park			
Drawing Title:		Technical Details - Steps [SP-01]			
Client:		Mid Sussex District Council			
Scale:		as shown @ A3		Job No.: 23-740	
Date:		14.06.23		Drawing No.: 739-356	