


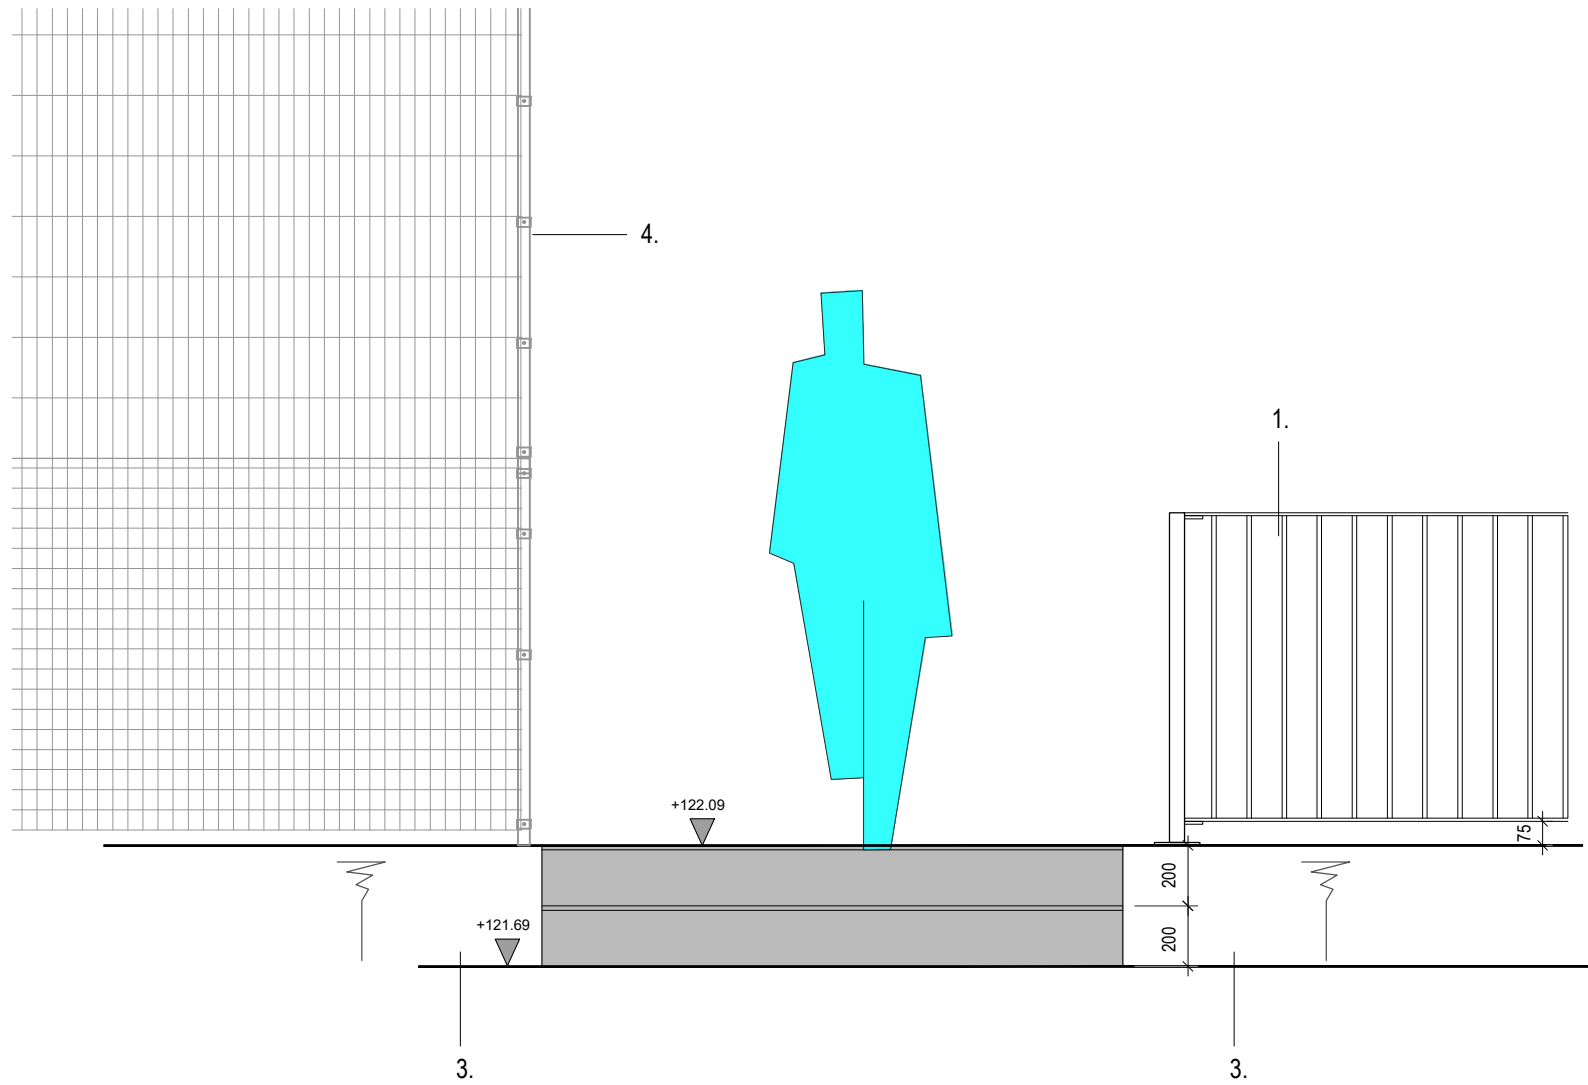


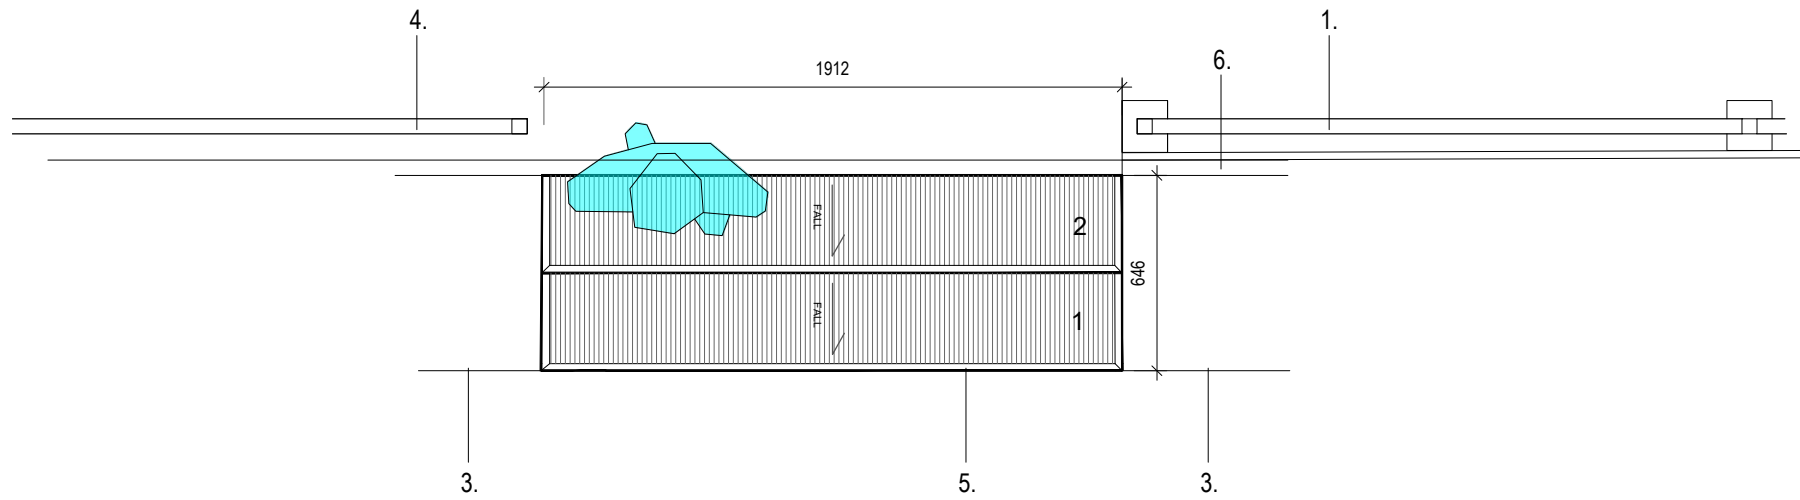

STEPS 'SP-02'
SCALE 1:25 (FRONT ELEVATION)

 

STEPS 'SP-02'
SCALE 1:25 (CROSS SECTION)

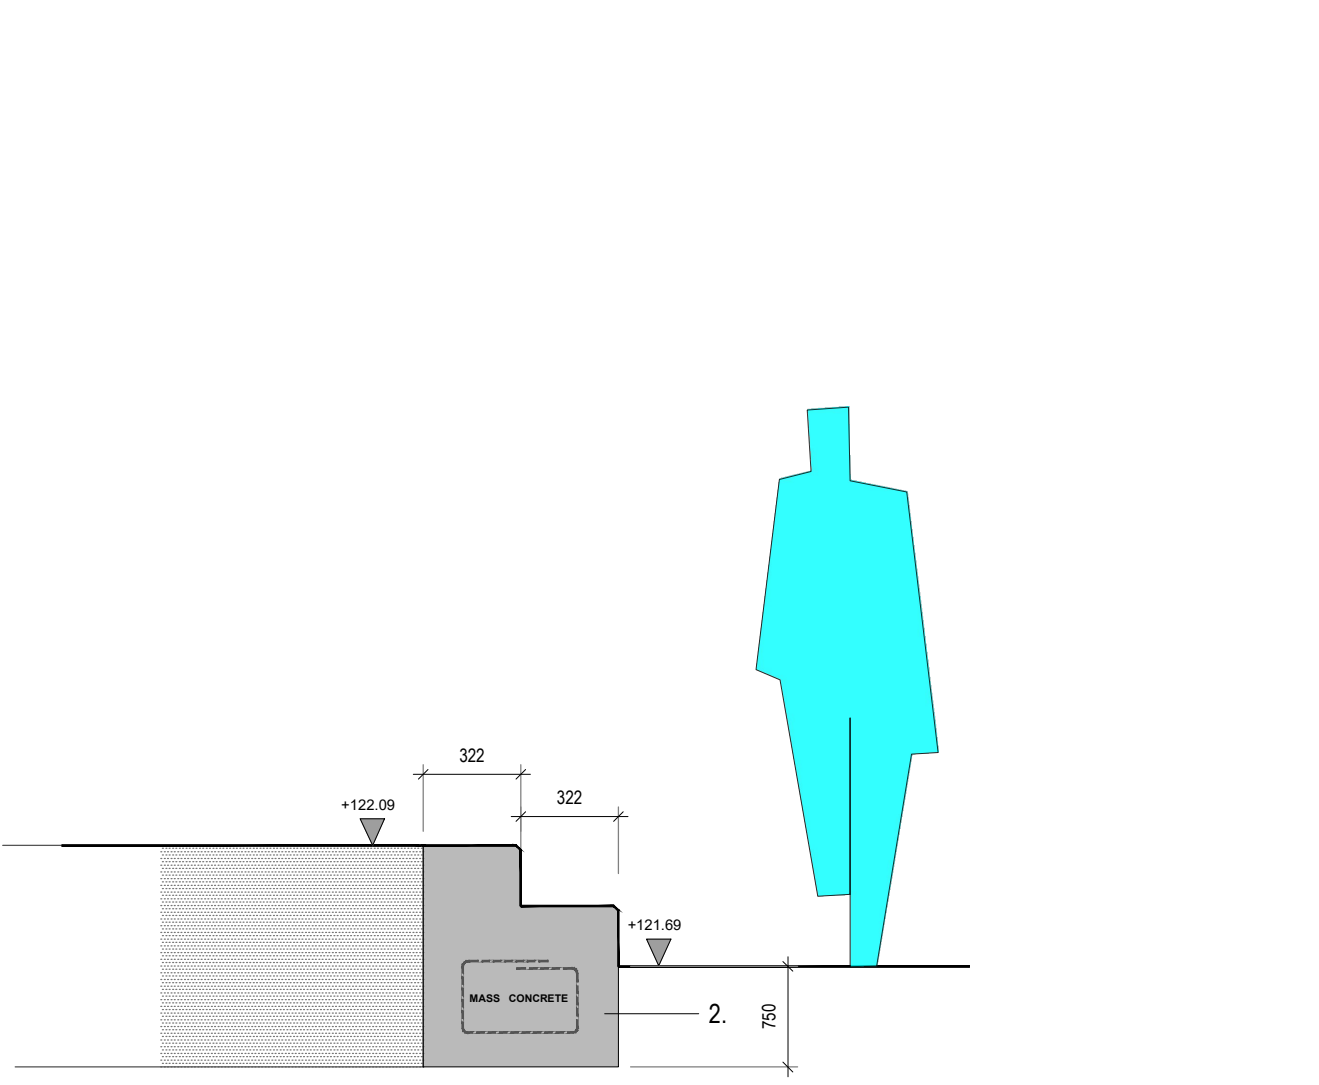

STEPS 'SP-02'
SCALE 1:25 (CROSS SECTION)

1. Proposed 1.2m tall flat bar fencing 'F1'
2. Proposed insitu concrete steps (to engineers detail) with lightly brushed finish treads. Set into ground min 750mm.
3. Existing grass bank to be regraded and reinstated
4. Proposed 3.0m tall weld mesh MUGA fencing
5. 15mm arrise to front leading edges of new concrete work
6. Proposed PCC edging 'E3'

NOTE : Final levels & dims to be checked and confirmed by contractor on site

NOTES

This drawing is Copyright and shall not be produced nor used for any other purpose without the written permission of the Landscape Architects.

Do not scale from this drawing.

The Contractor is responsible for checking all dimensions on site and report any discrepancies, errors or omissions to the Landscape Architects immediately.

The Contractor shall ensure that all goods, materials and workmanship conform with current British Agreement Certificates, British Standards and Building Regulations, and ensure that all works are executed in full compliance with all current Codes of Practice and Regulations in respect of Health & Safety.

B	29-08-24	JP	Dwg Title amended	JP
A	21-05-24	MS	Annotation amended	JP
Rev	Date	By	Description	Ckd



Drawing Status		For Planning	
Project:		Mount Noddy Park	
Drawing Title:		Technical Details - Steps [SP-02]	
Client:		Mid Sussex District Council	
Scale:		as shown @ A3	
Date:		14.06.23	
Job No.:		23-740	
Drawing No.:		739-357	