



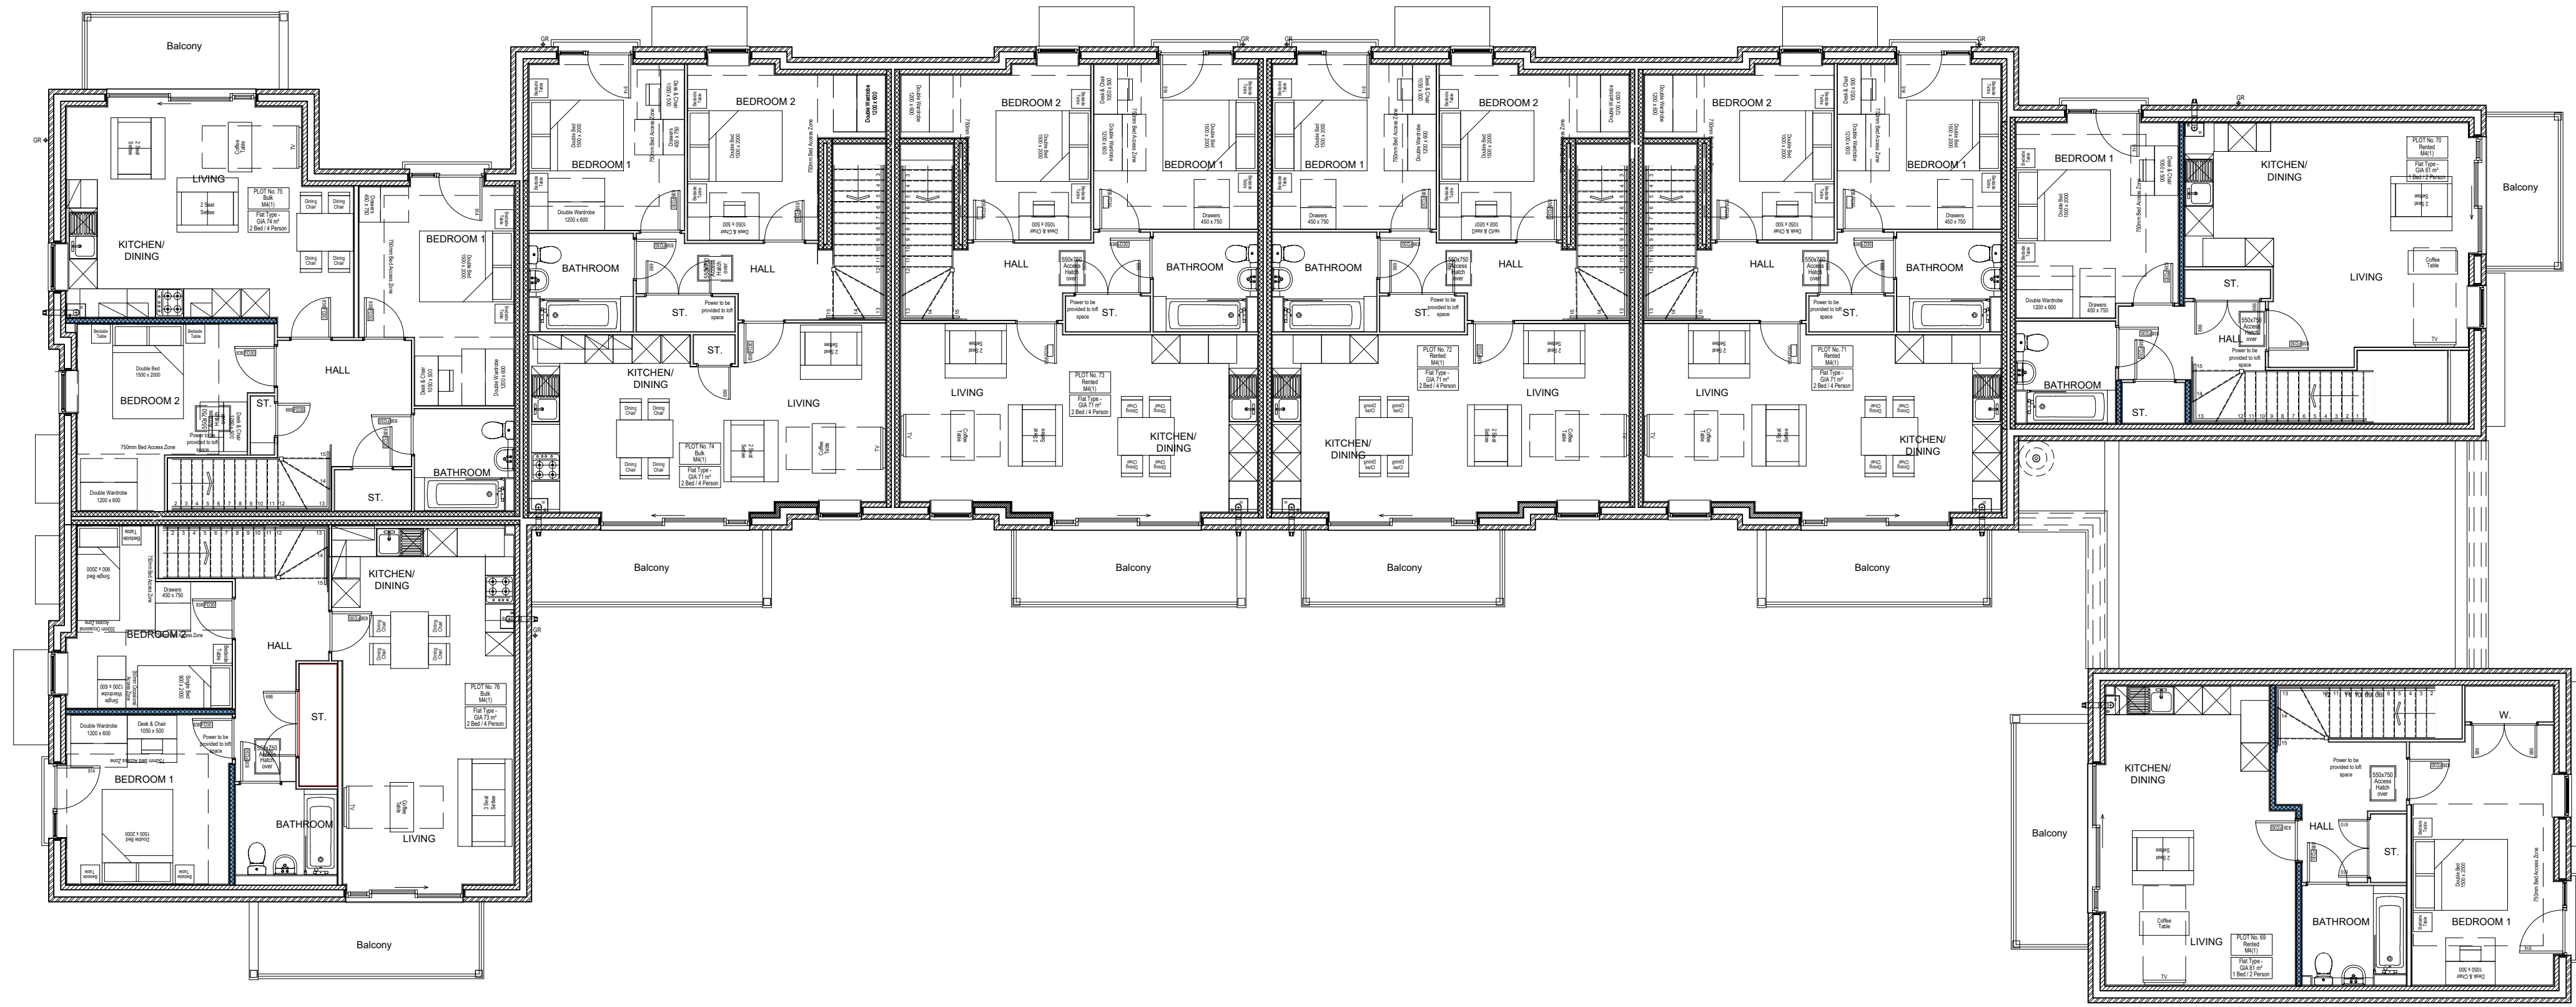


First Floor Plan

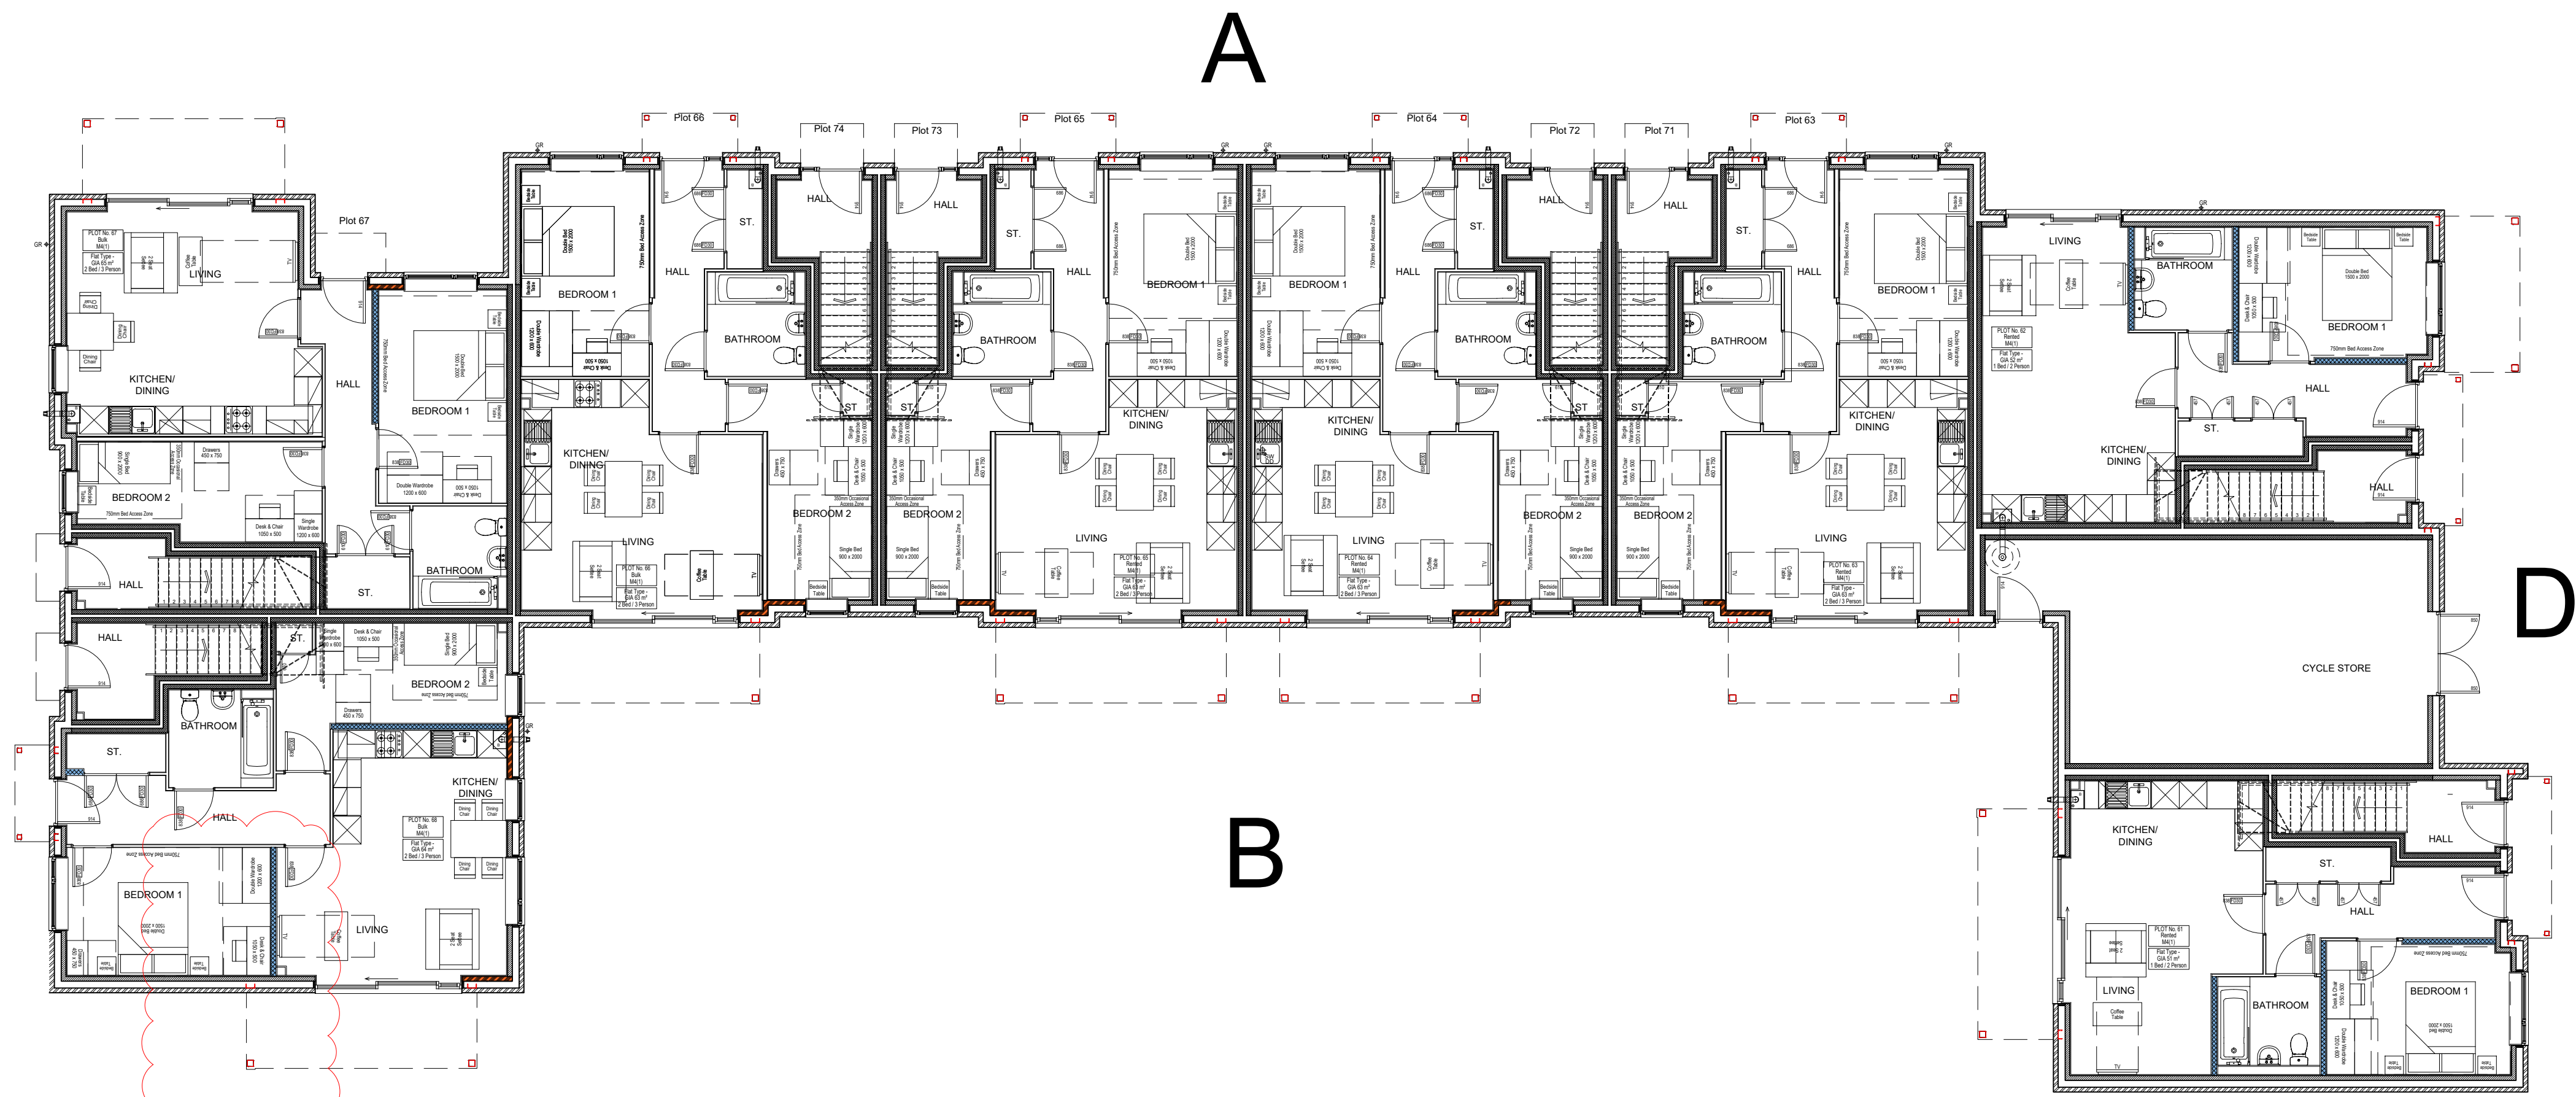

Ground Floor Plan

Window omitted from Ground Floor Plan and Rear Elevation

0 0.5 1 2 3 4 5m
SCALE 1:50

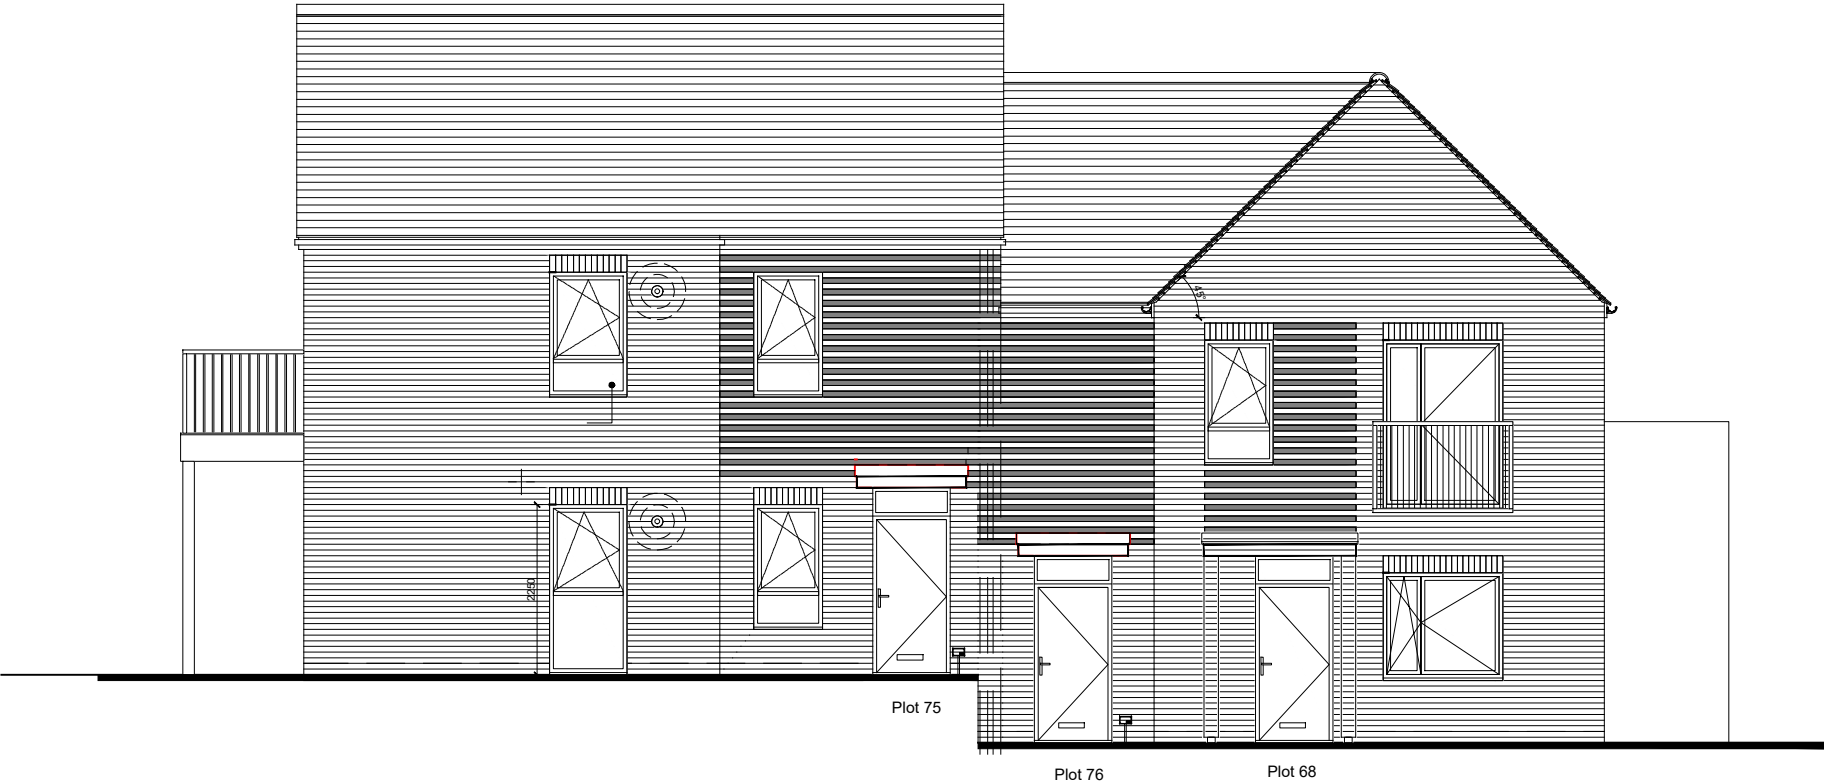

Side Elevation C



Side Elevation D



Rear Elevation B



Front Elevation A