


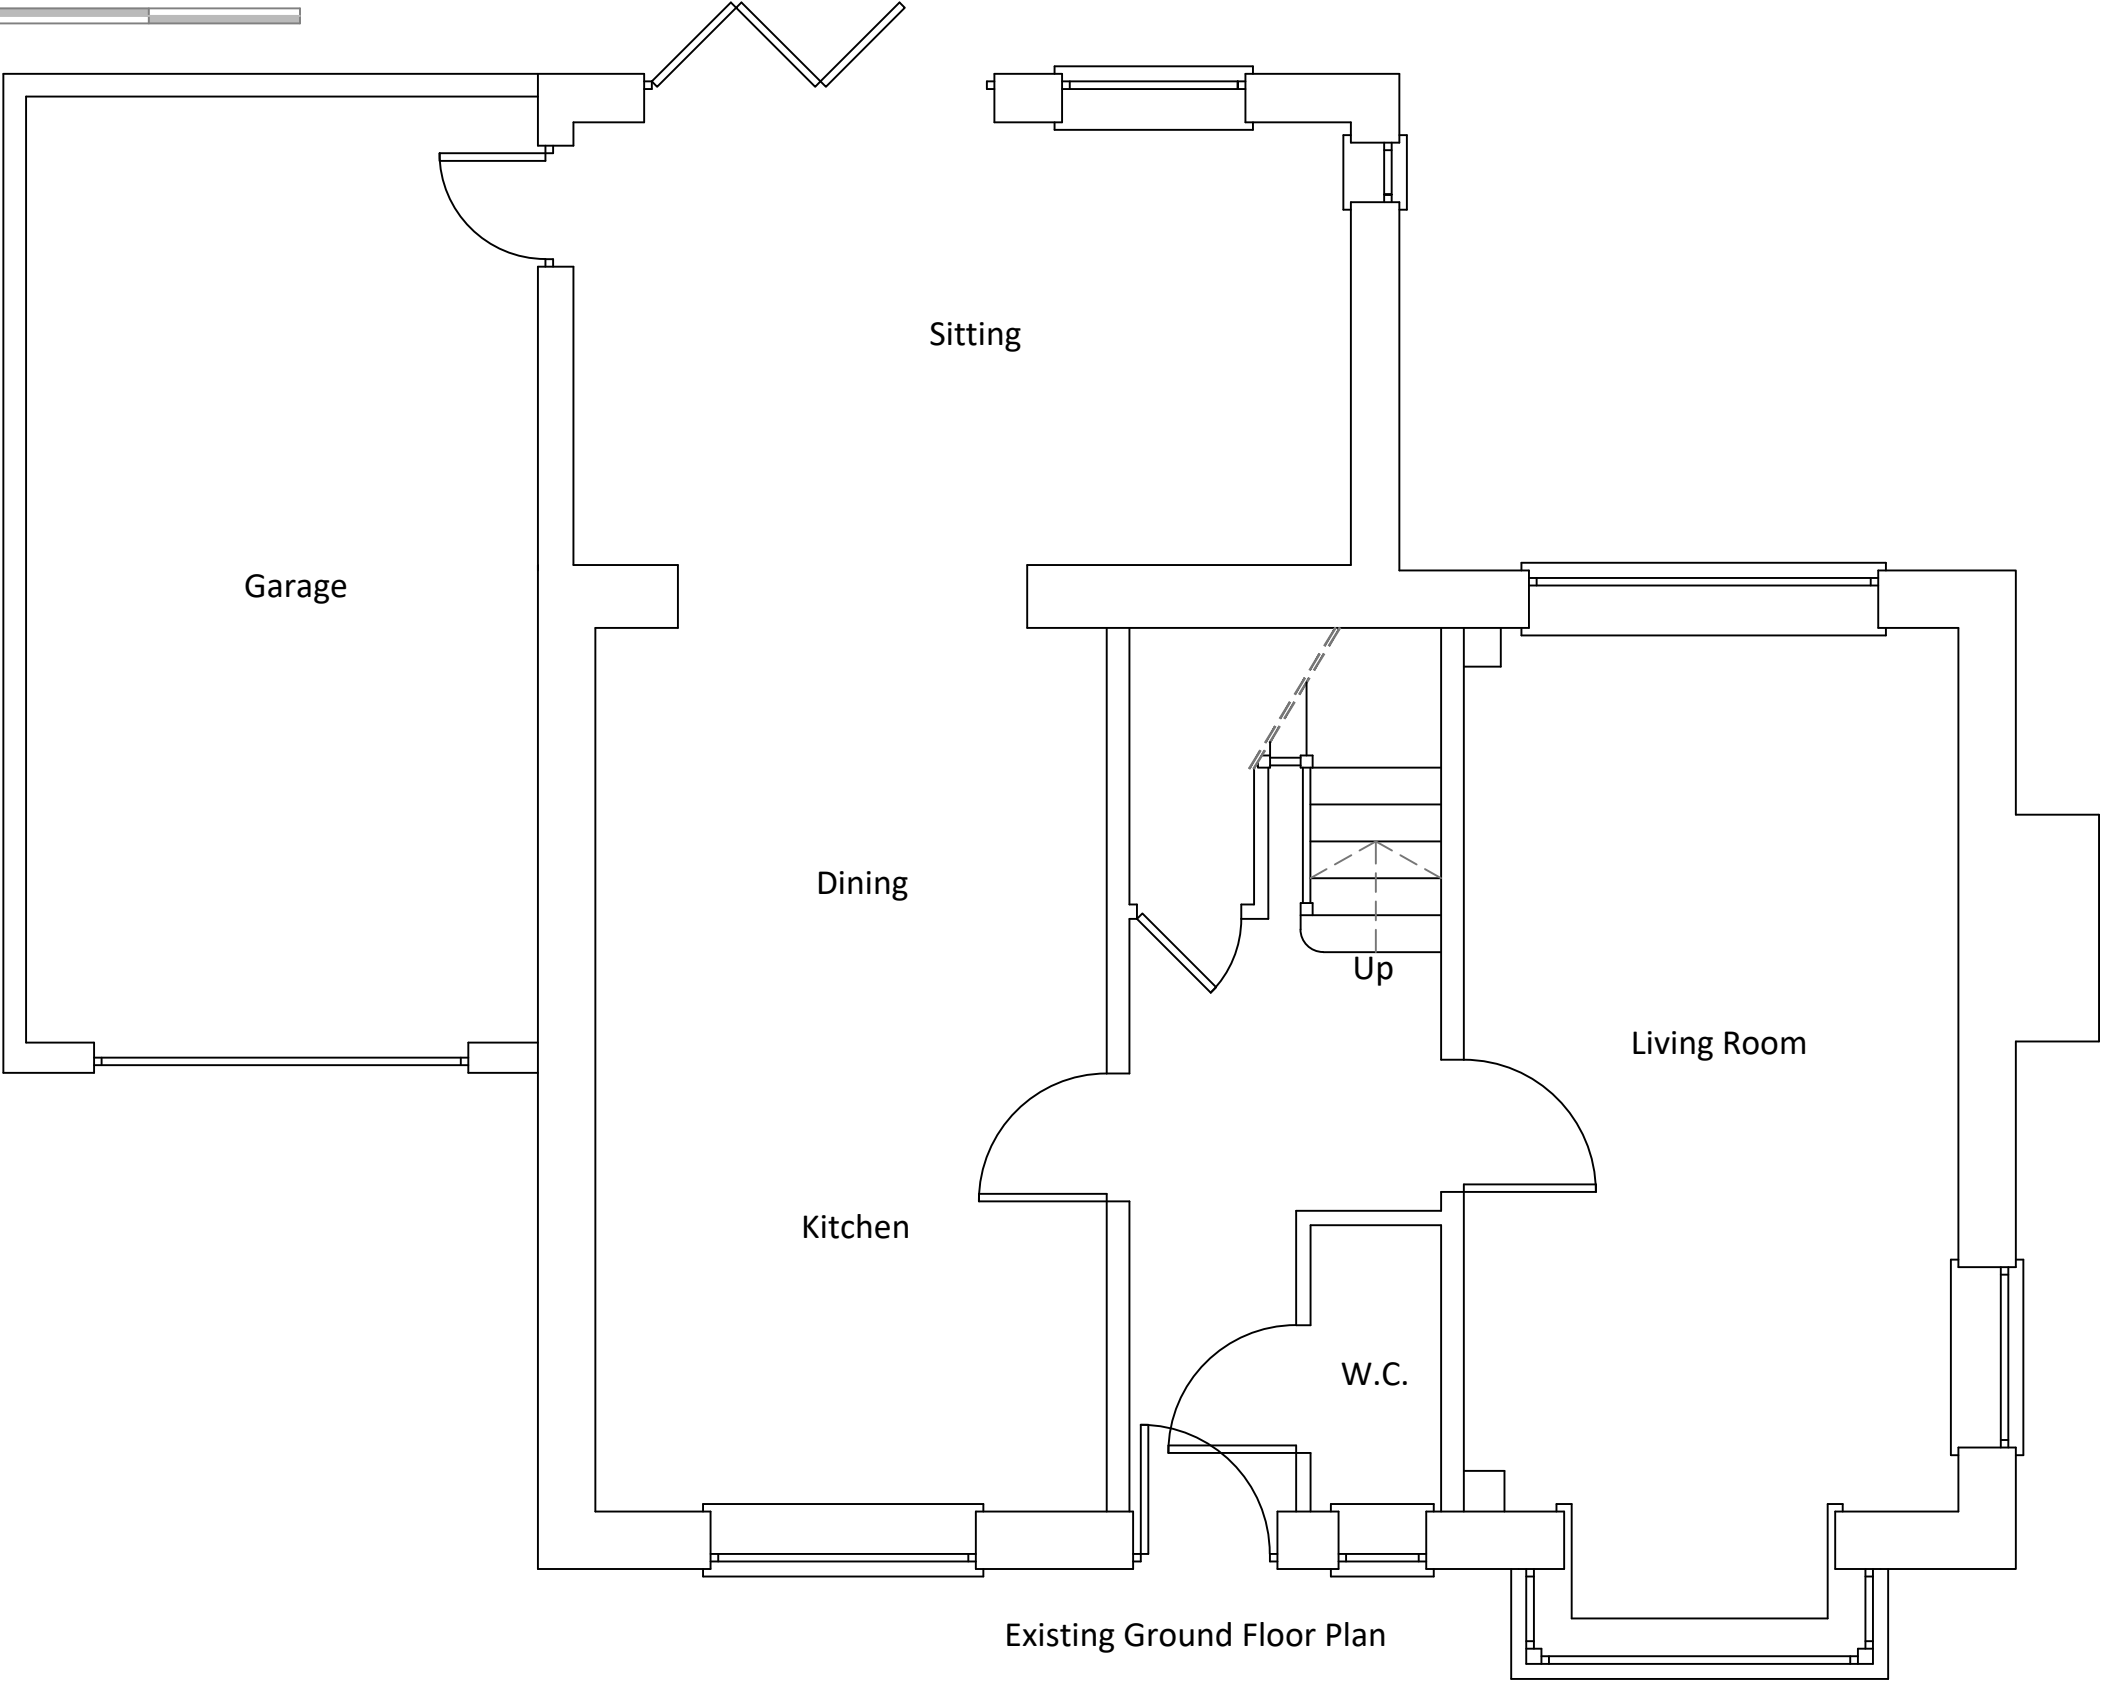

Drawing Title

Existing Ground Floor Plan

Project

11 Barnfield
Balcombe
RH17 6FW

Client

Mr & Mrs Carr

Scale @ A3	Issue Date	Drawn By
1:50	22/01/2026	JT
Job No.	Drawing No.	Revision
BAR/2026	001	

Notes

Contractors should not scale or use the dimensions shown on this drawing. Any dimensions should be verified from the contractors own measurements taken on site before any the manufacture or installation of any materials.
This drawing is the property of CDS Ltd. it should not be copied or issued without their consent.



Mount View
Tattenham Crescent
Epsom
KT18 5NU

T 07402981208
E jack@commercialdrawing.com
W www.commercialdrawing.com