




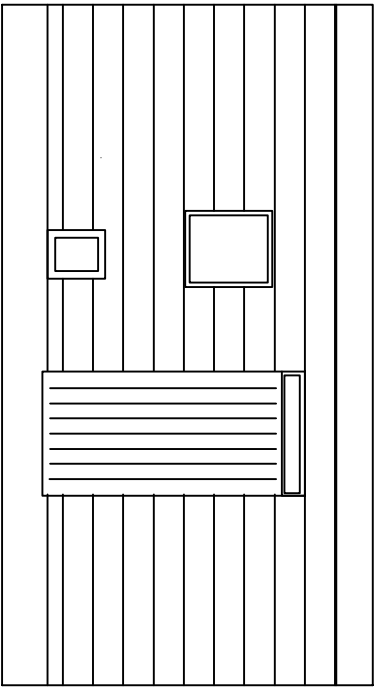


Existing Front Elevation

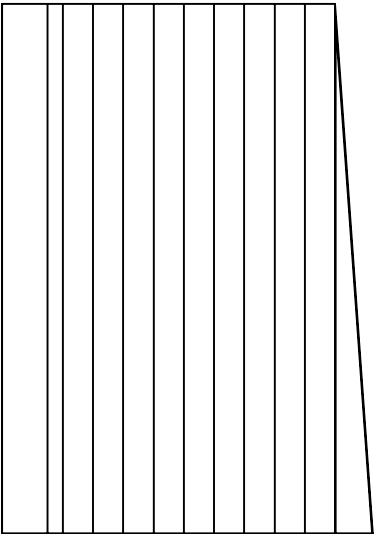


Existing Side Elevation

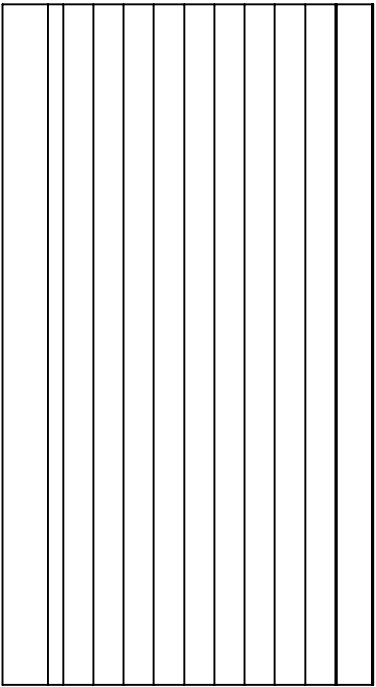


Existing Rear Elevation

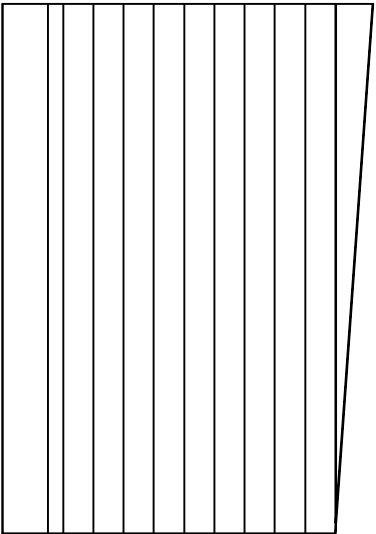


Existing Side Elevation

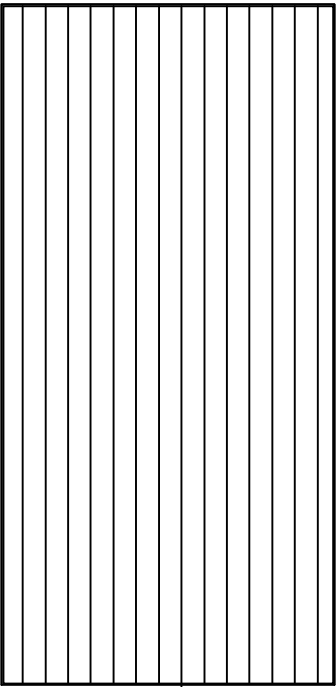

Existing Roof Plan

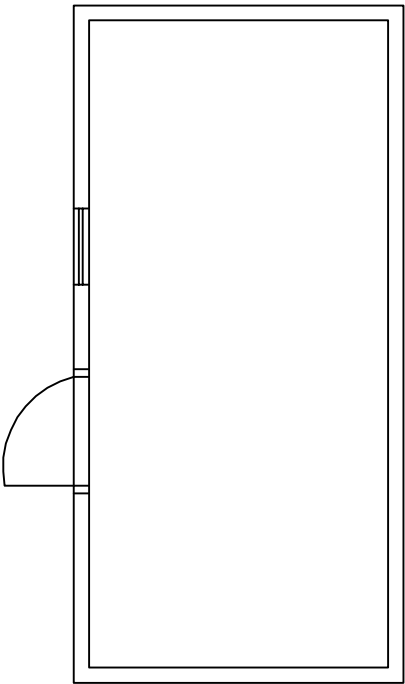

Existing Floor Plan

 

1:50 scale bar.

Applicant: Mr J Walker	
Site Address: Old Selsfield Selsfield Road Turners Hill RH10 4PP	
Drawing Number: RH10 EX1	
Scale 1:100 @ A3	