


BLOCK/SITE PLAN
 AREA 130m x 130m A3
 SCALE 1:500
 CENTRE COORDINATES: 534752, 134400

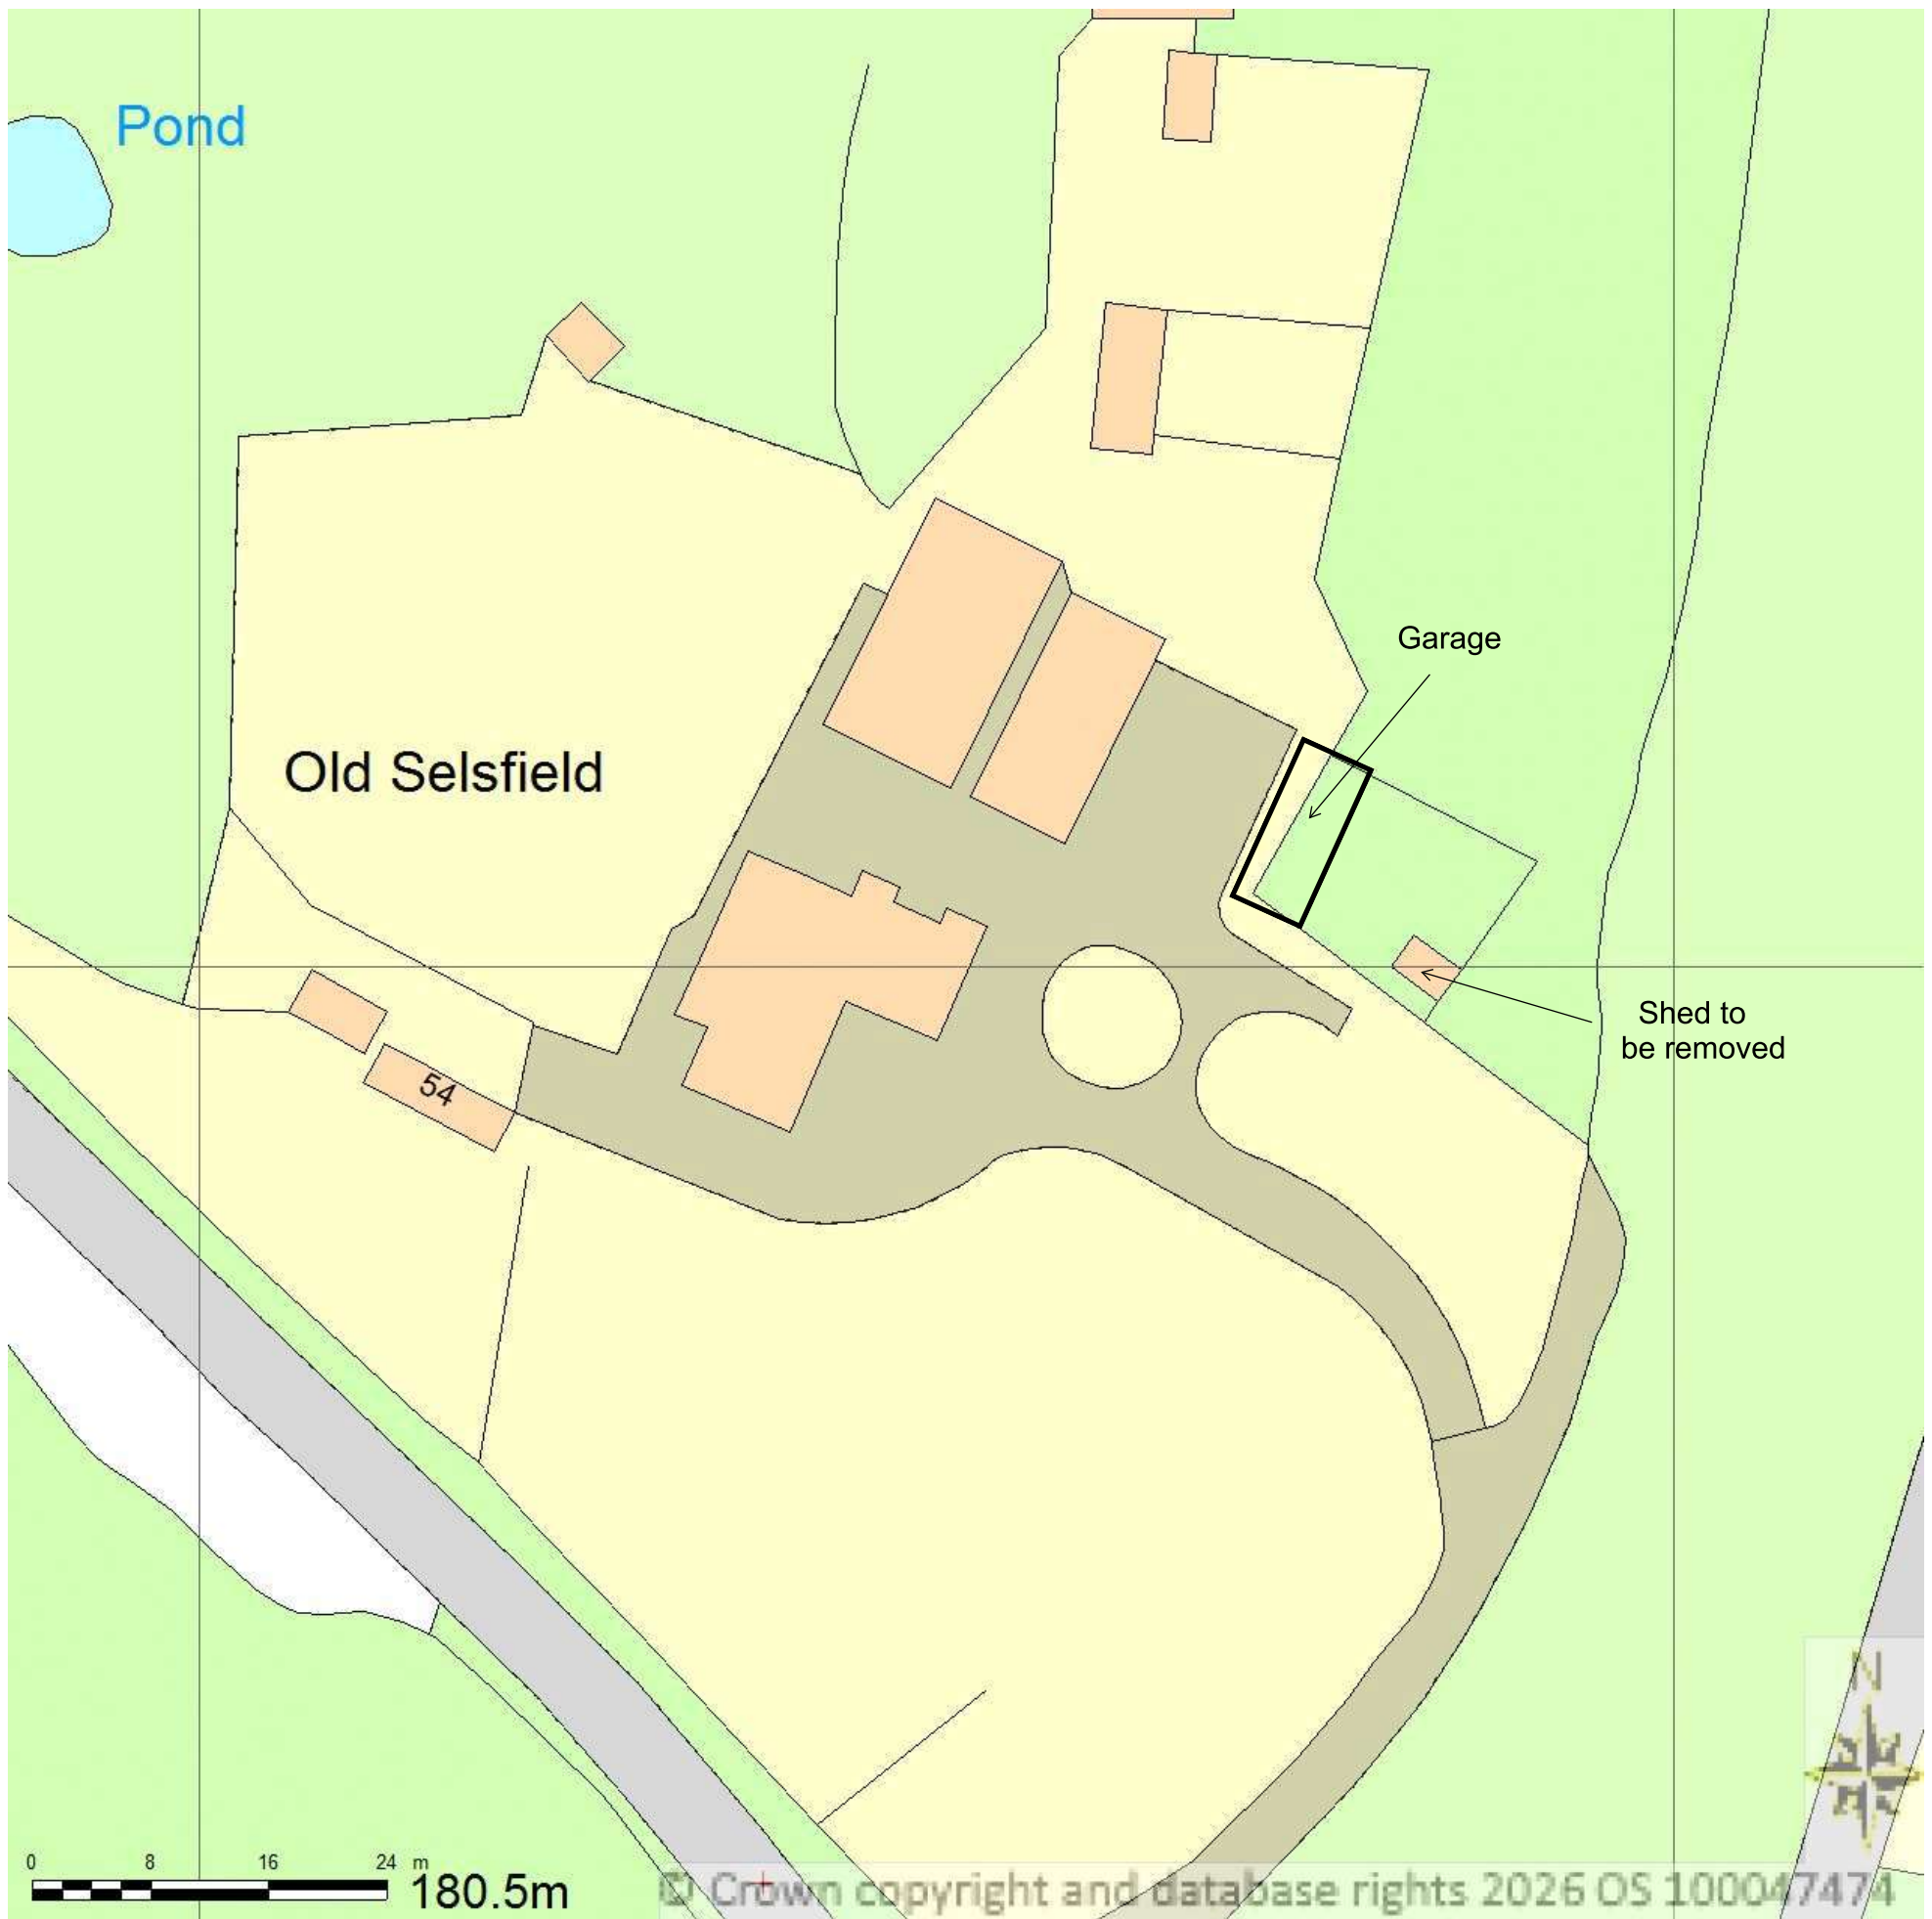

Supplied by Streetwise Maps Ltd
www.streetwise.net
 Licence No: 100047474
 19/01/2026 10:46:42