




Type the complete path! — xref's loaded in file:

1. CONTRACTOR IS RESPONSIBLE FOR ALL SETTING OUT AND MUST CHECK DIMENSIONS ON SITE BEFORE WORK IS PUT IN HAND
2. WRITTEN DIMENSIONS ONLY TO BE TAKEN — THIS DRAWING MUST NOT BE SCALED —
3. ANY CHANGES TO BE IMMEDIATELY NOTIFIED OF SUSPECTED OMISSIONS OR DISCREPANCIES


REVISIONS

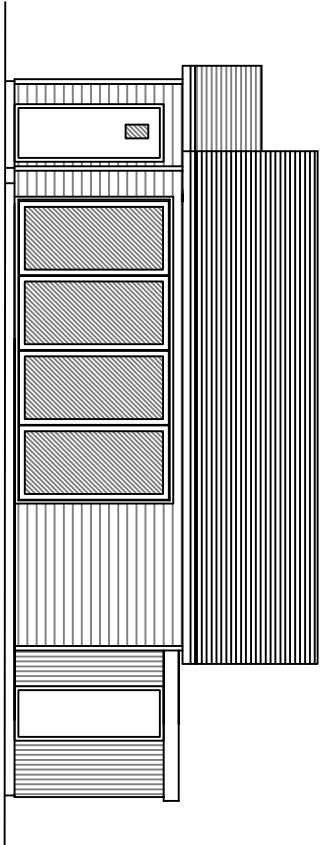


Front (North) Elevation @ 1:100

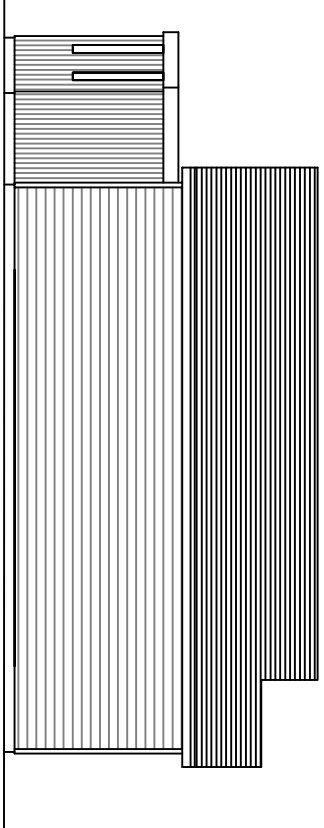 


Rear (South) Elevation @ 1:100

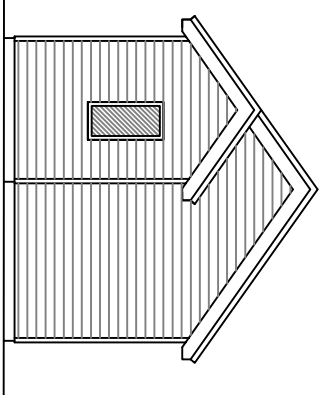


Side (East) Elevation @ 1:100

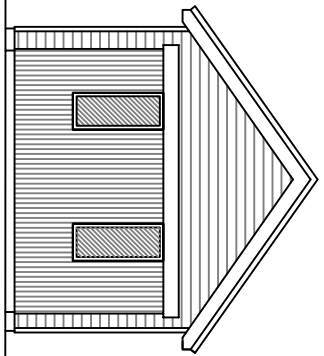


Side (West) Elevation @ 1:100

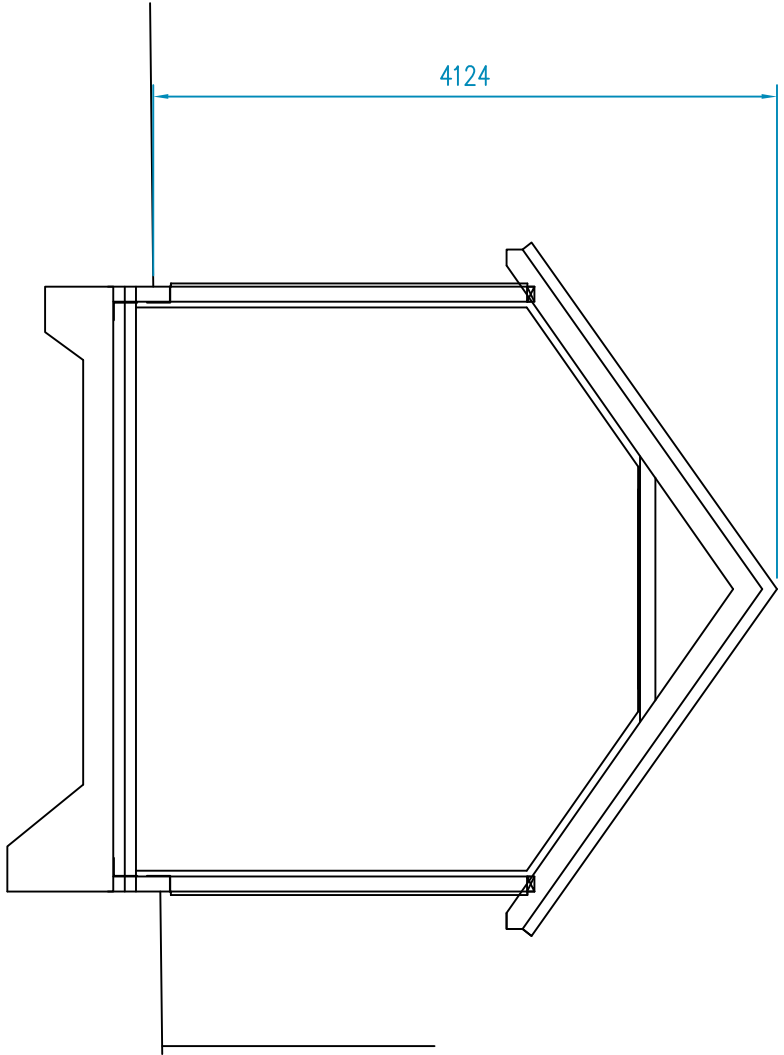


Section @ 1:50

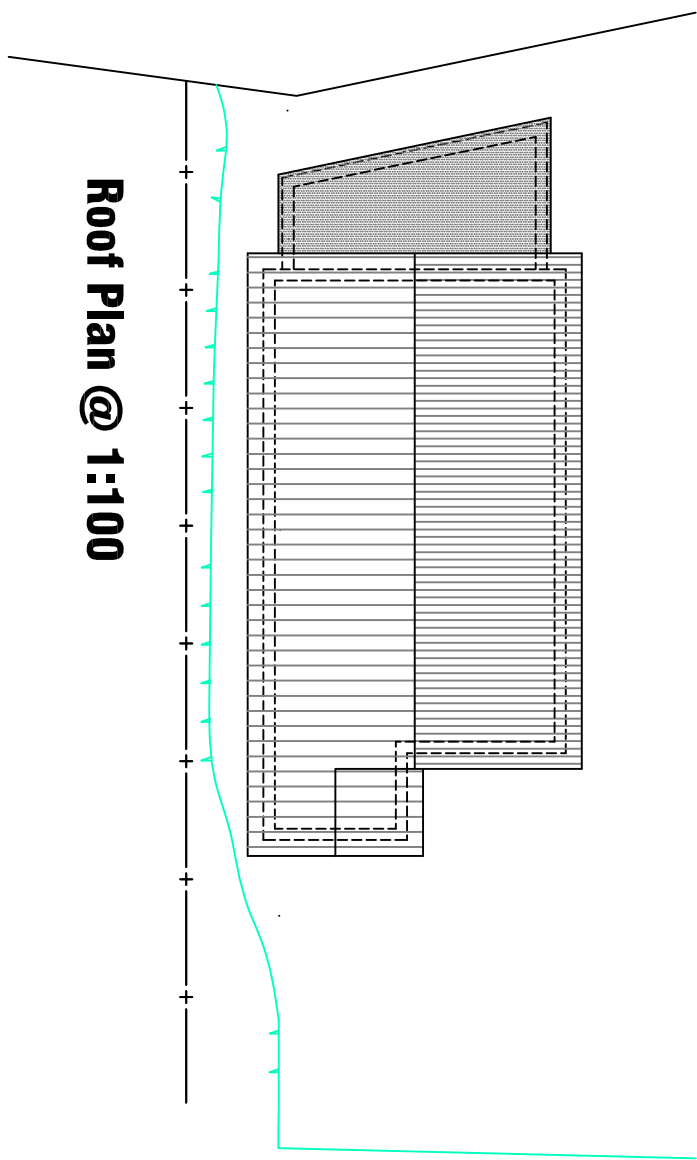



Roof Plan @ 1:100

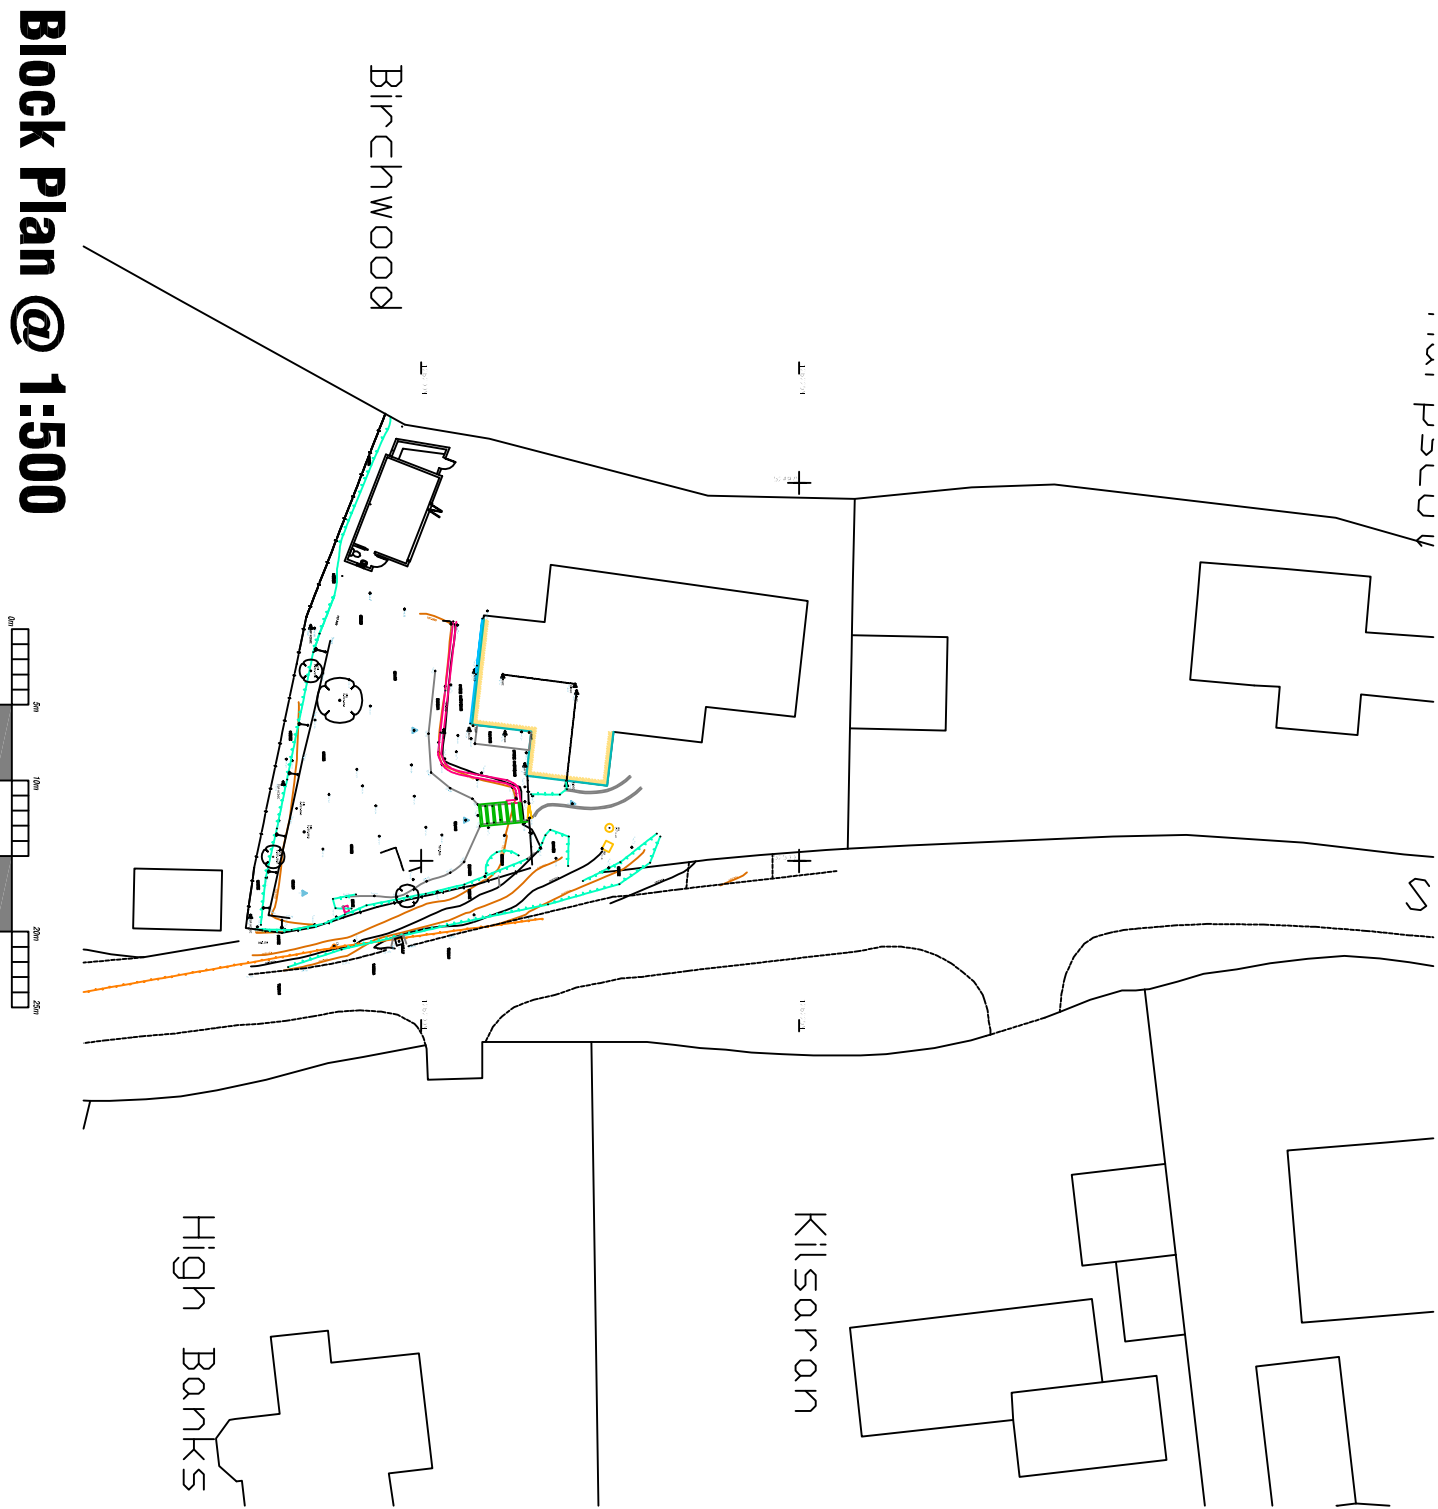


Block Plan @ 1:500

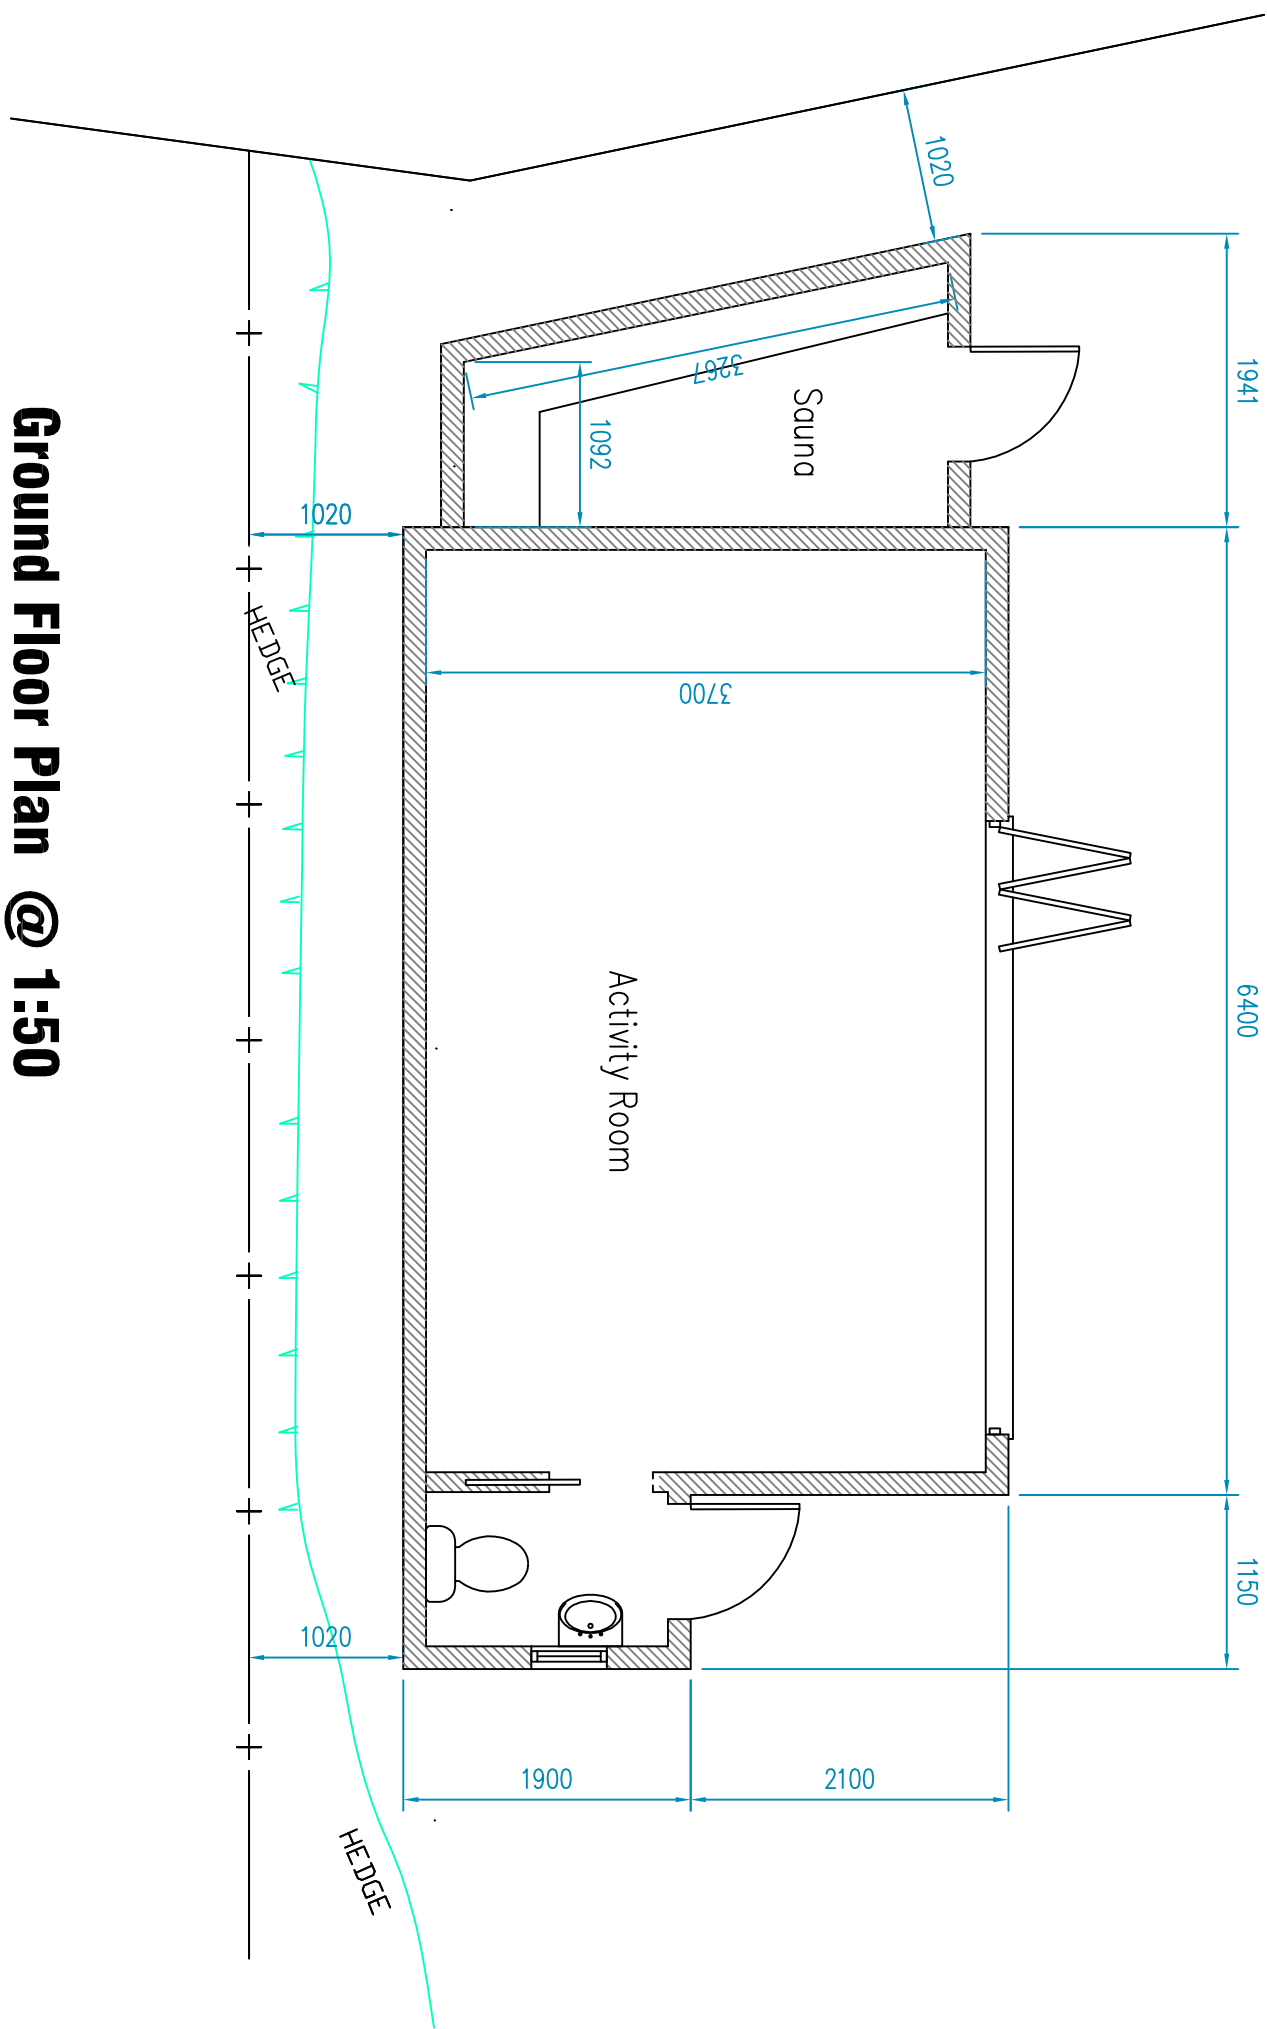

Ground Floor Plan @ 1:50

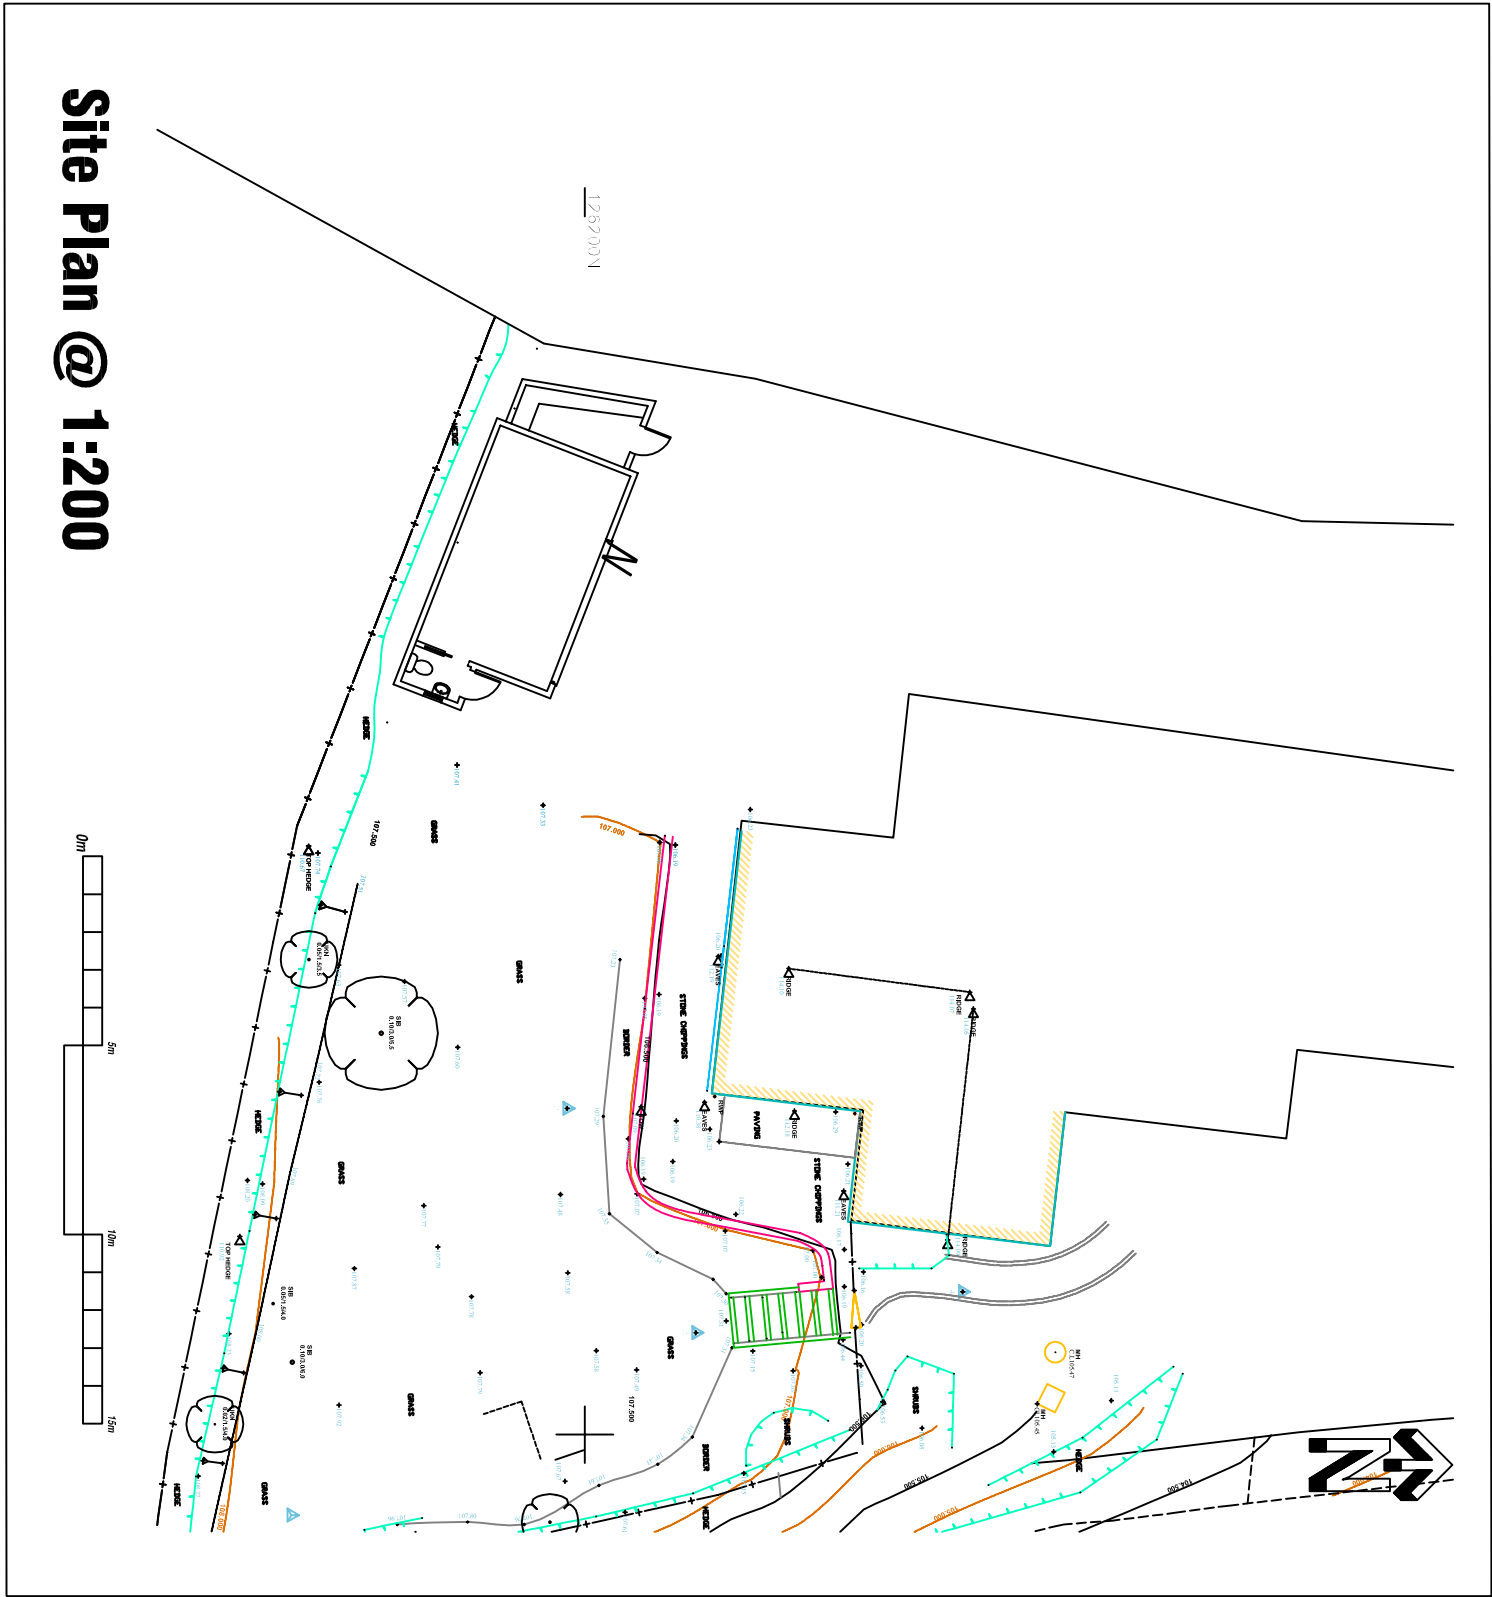 


Site Plan @ 1:200

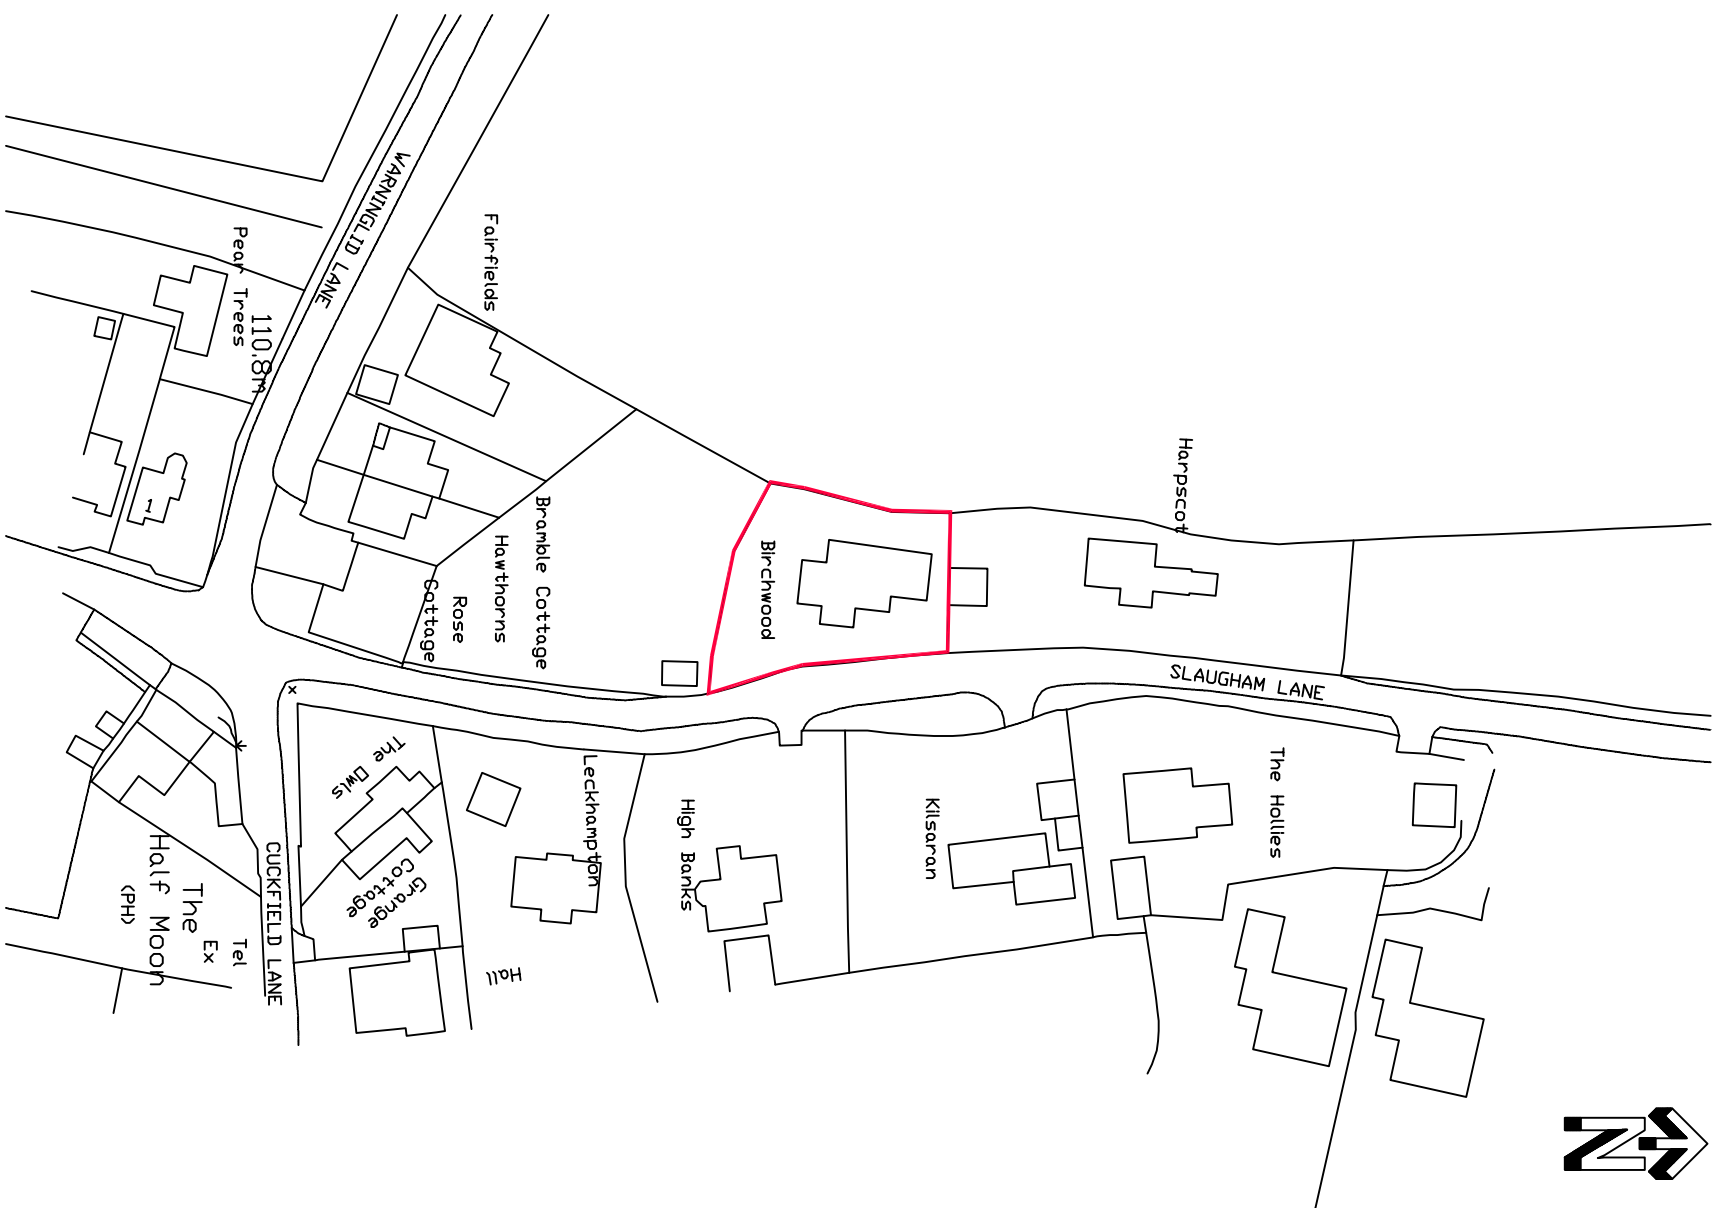

Location Plan @ 1:1250

Ordnance Survey (c) Crown Copyright 2014. All rights reserved.
Licence number 1000022432

 

JNA ARCHITECTS

CHARTERED ARCHITECTS
14a Brighton Road, Southgate
Crawley, West Sussex, RH10 6AA
Tel: 01293 439923 FAX: 01293 530160
www.jna-architects.co.uk

PROJECT
Mr Lee Baxter
Birchwood
Slaugham Lane, Warringlid
West Sussex RH17 5TH

Out Building
Plans and Elevations

SCALE	DWG. NO.	REV.
AS SHOWN @A1	J1702-17	—
DATE	OCT 25	
DRAWN	JN	