




Copyright: This drawing is the property of ArchiVision Ltd. Its copyright and design content is reserved by them and the drawing is issued on the condition that it is not copied, reproduced, retained or disclosed to any other unauthorised person, either wholly or in part without the consent in writing of ArchiVision Ltd. Scale for Planning purposes only.			
Verify all dimensions on site before commencing any work or preparing any shop drawings. All dimensions are in mm unless otherwise stated. Report any alterations or omissions to the Company immediately on discovery. This drawing incorporates information from other professions. ArchiVision Ltd cannot accept responsibility for the integrity and accuracy of such information. Any clarification and/or additions that are required appertaining to such information should be sought from the relevant profession or their appointed representative.			
Rev	Details	Name	Date
A	Planning amendments	RKS	08-03-24
B	Planning amendments	RKS	06-07-24

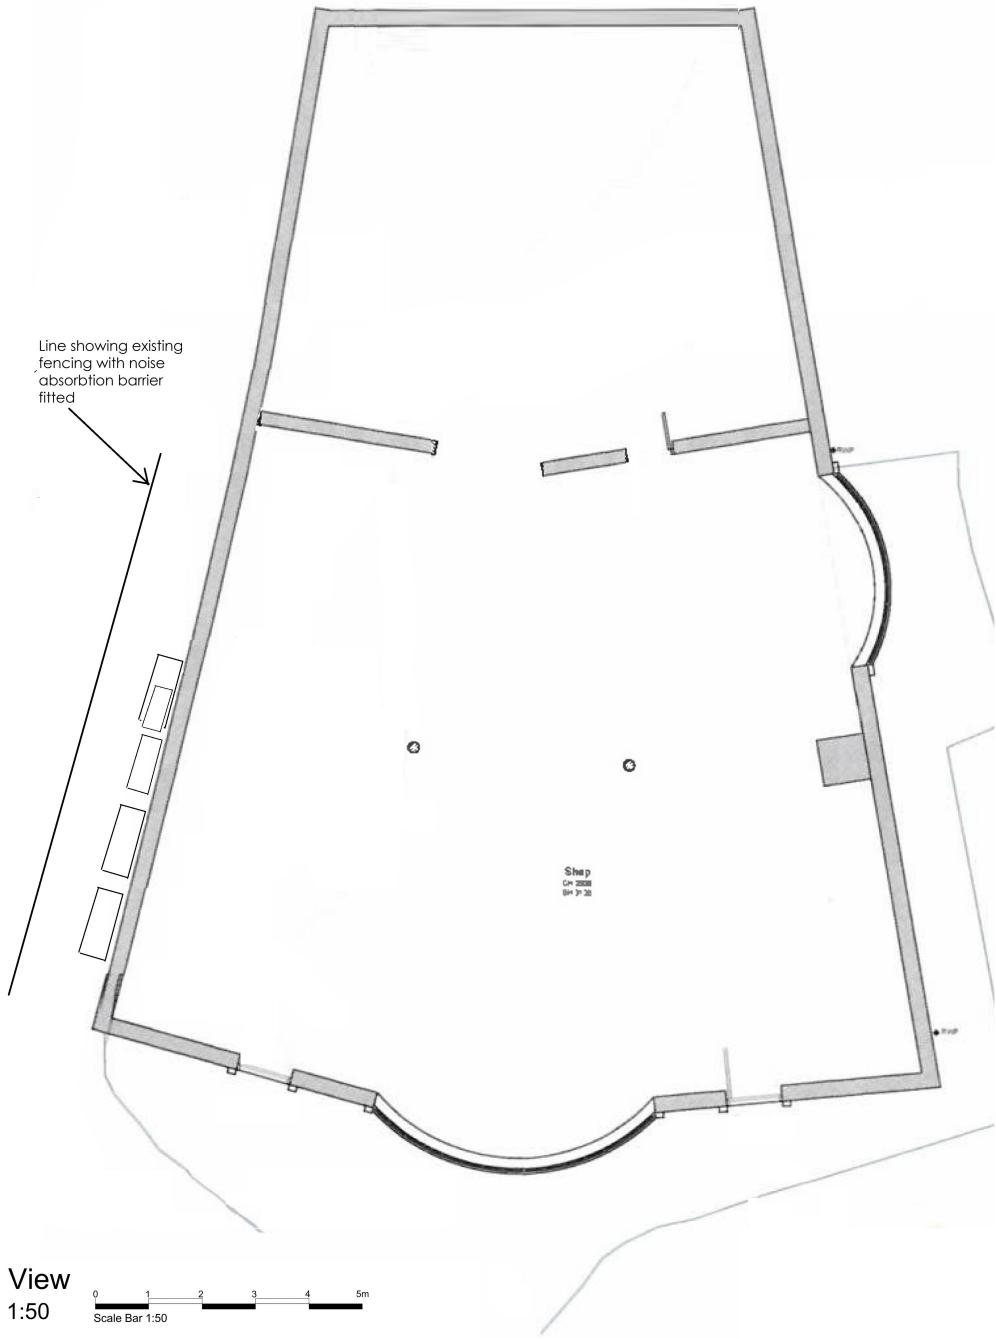


Plan View
Scale 1:50

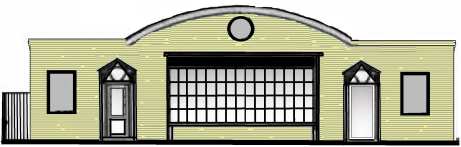

South Elevation
Scale 1:100

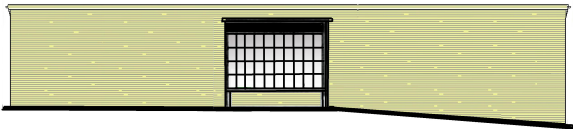

East Elevation
Scale 1:100

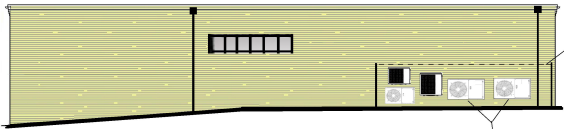

Line showing existing
fencing with noise
absorption barrier
fitted

West Elevation
Scale 1:100



Client		Mr Thangarajah	
Project		Franklands Village Store, Franklands Village, RH16 3RA	
Drawing Name		Plans and Elevations as Proposed	
Status		PLANNING	
Scale		As shown @ A1	
Drawn By		Date	
06/10/2025			
Drawing No		Revision	
142-23-200		B	