




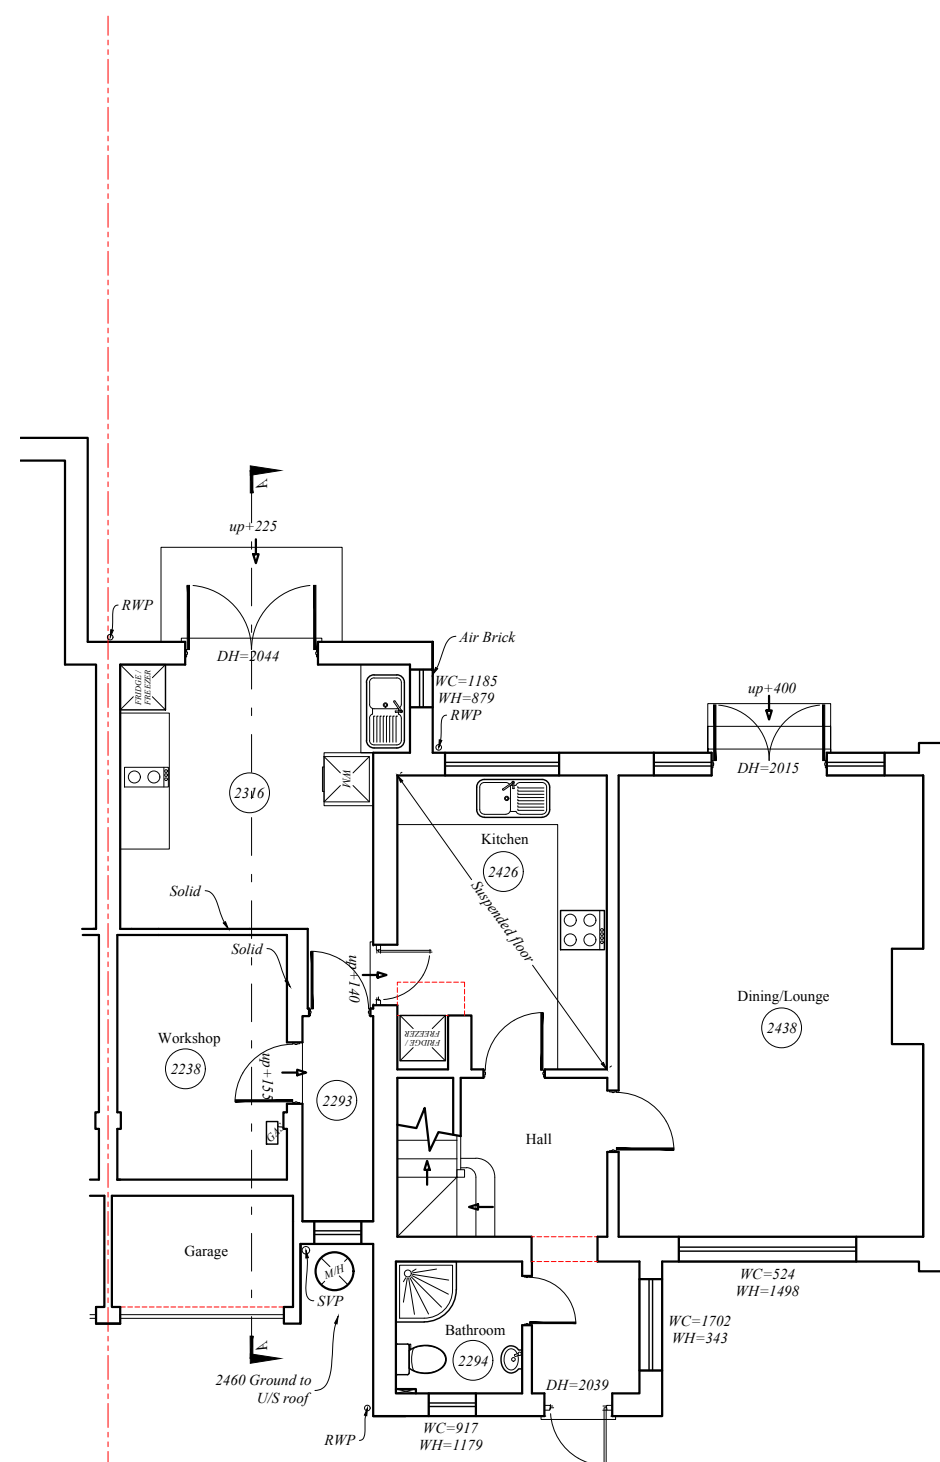


Ground Floor Plan

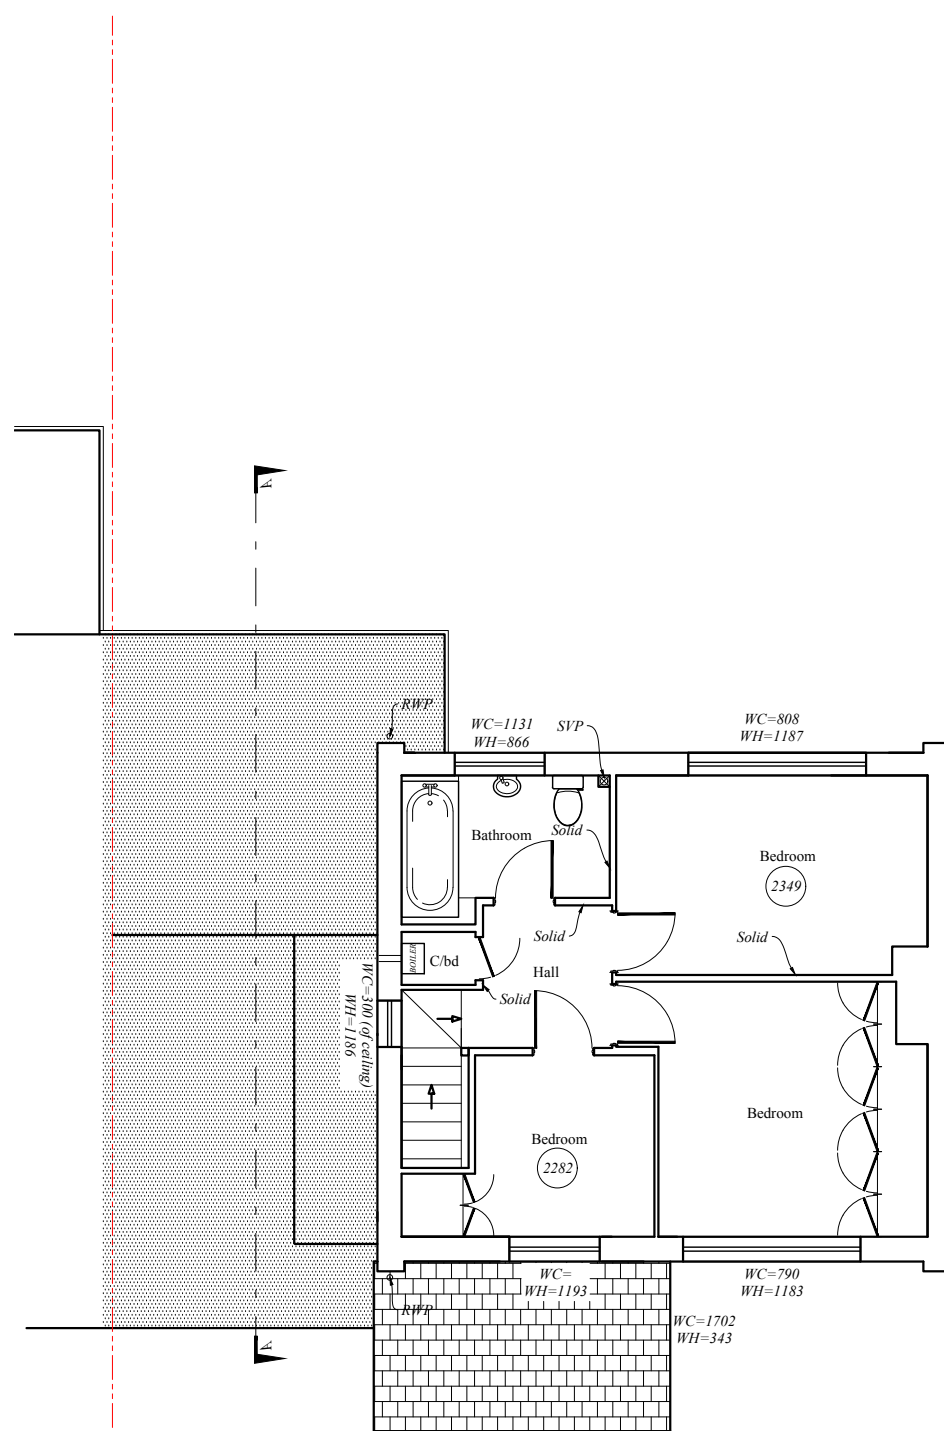


First Floor Plan

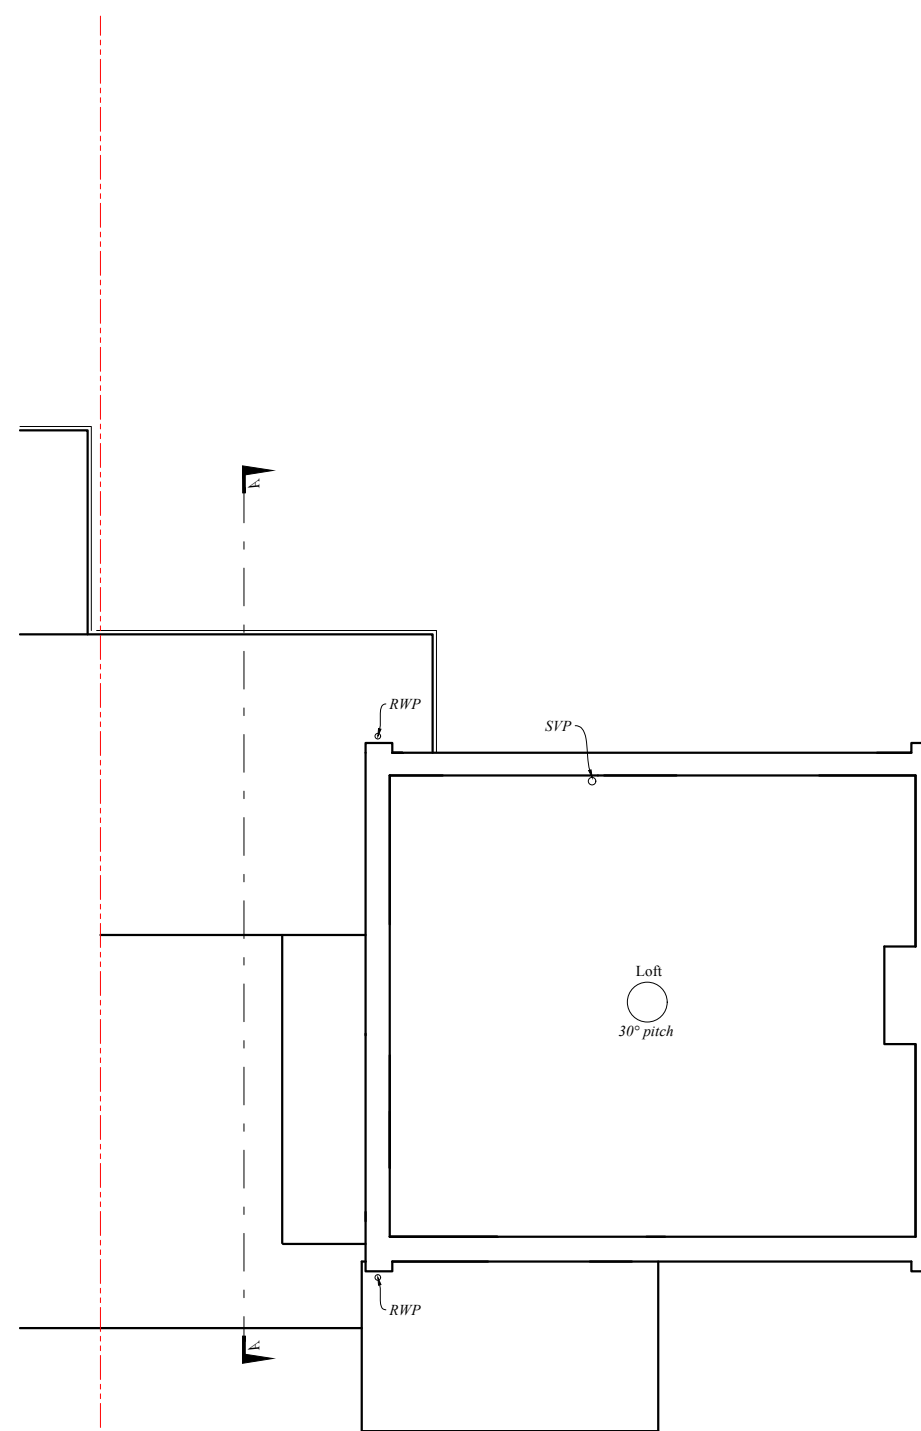

Loft Plan

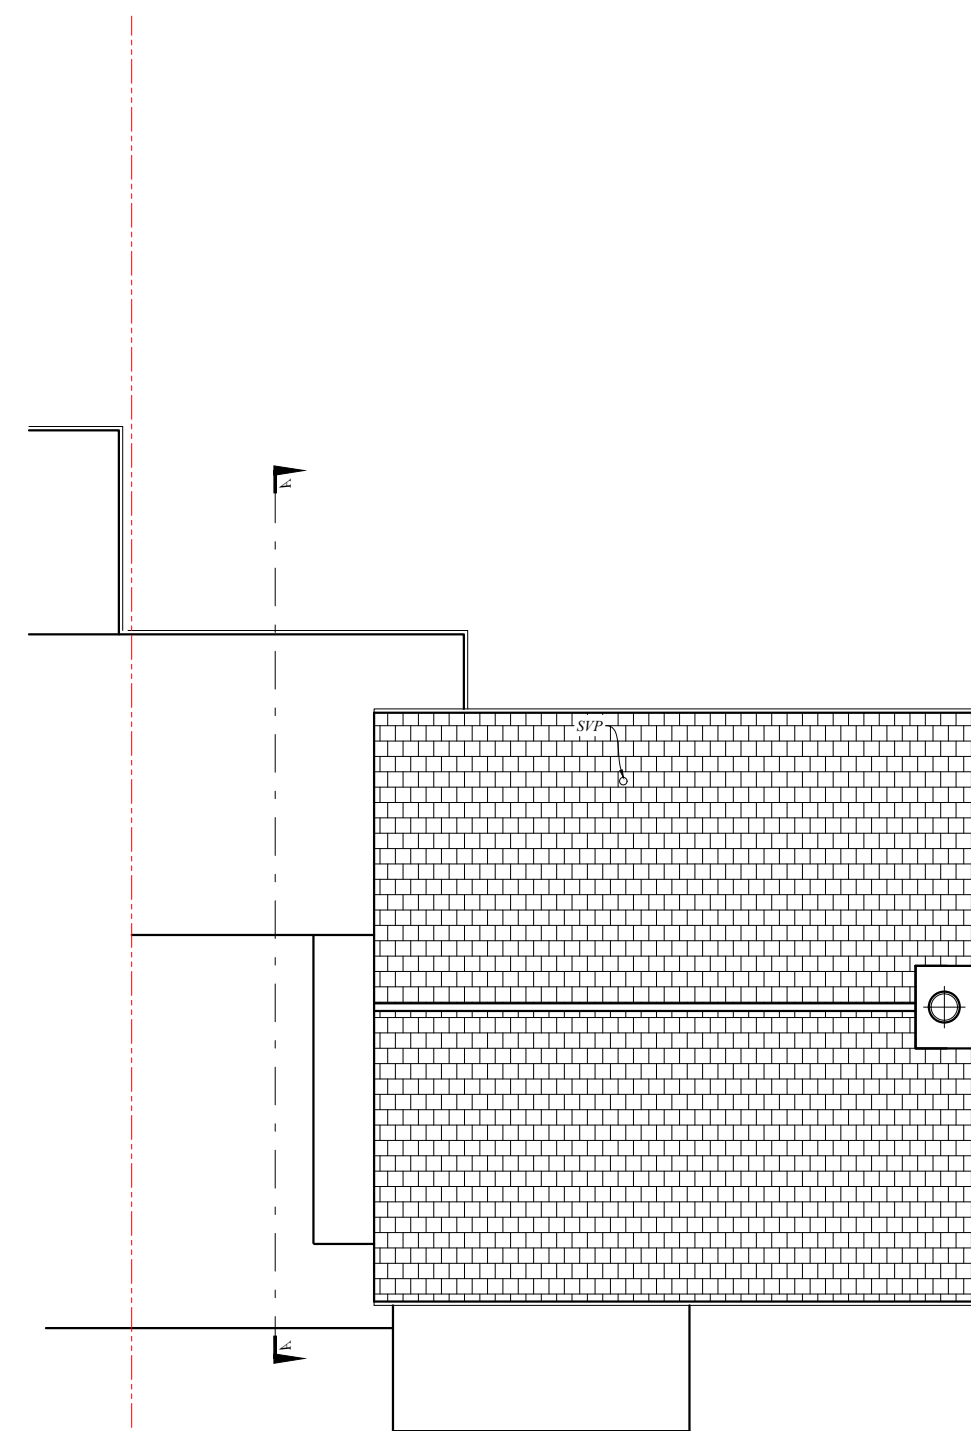

Roof Plan

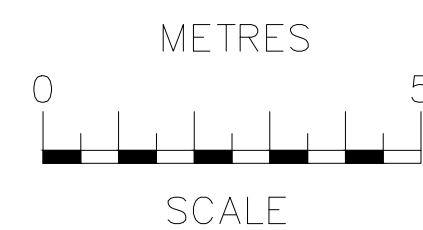

rev	date	description	
RB Design <i>Cornier Cottage, The Lanes, Felbridge, East Grinstead, RH19 2DY</i> <i>Tel: 01342 523 766 Mob 07988 998 928 e-mail: info@rossbushditchdesign.co.uk</i>			
project 19 Austen Close EAST GRINSTEAD RH19 1RZ	drawing WORKS	date 14.07.25	job no
client Mr. C Searle	PLANS EXISTING	scale 1:100	drawn NO 01