




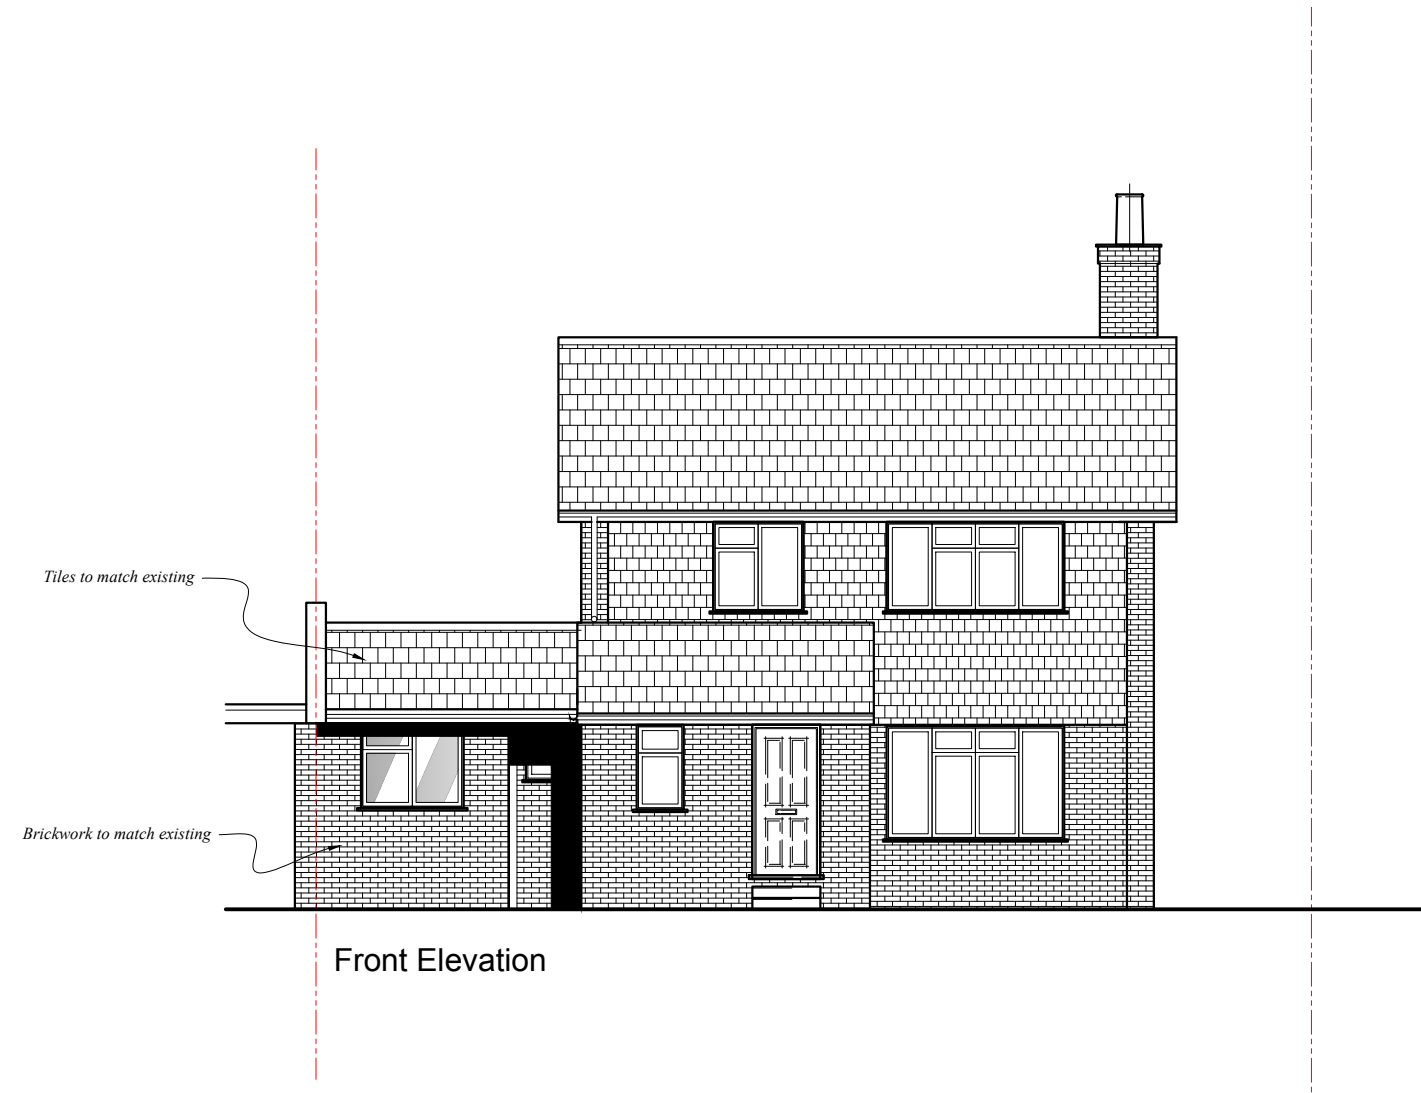


Front Elevation

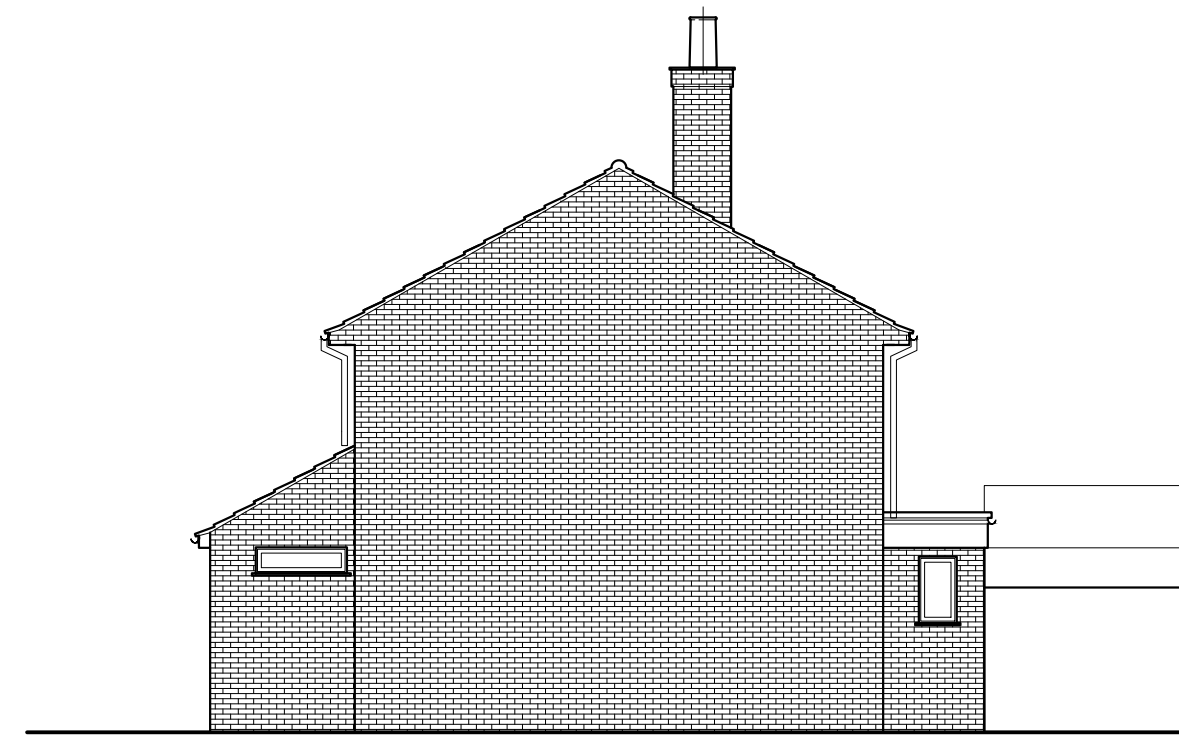


Side Elevation

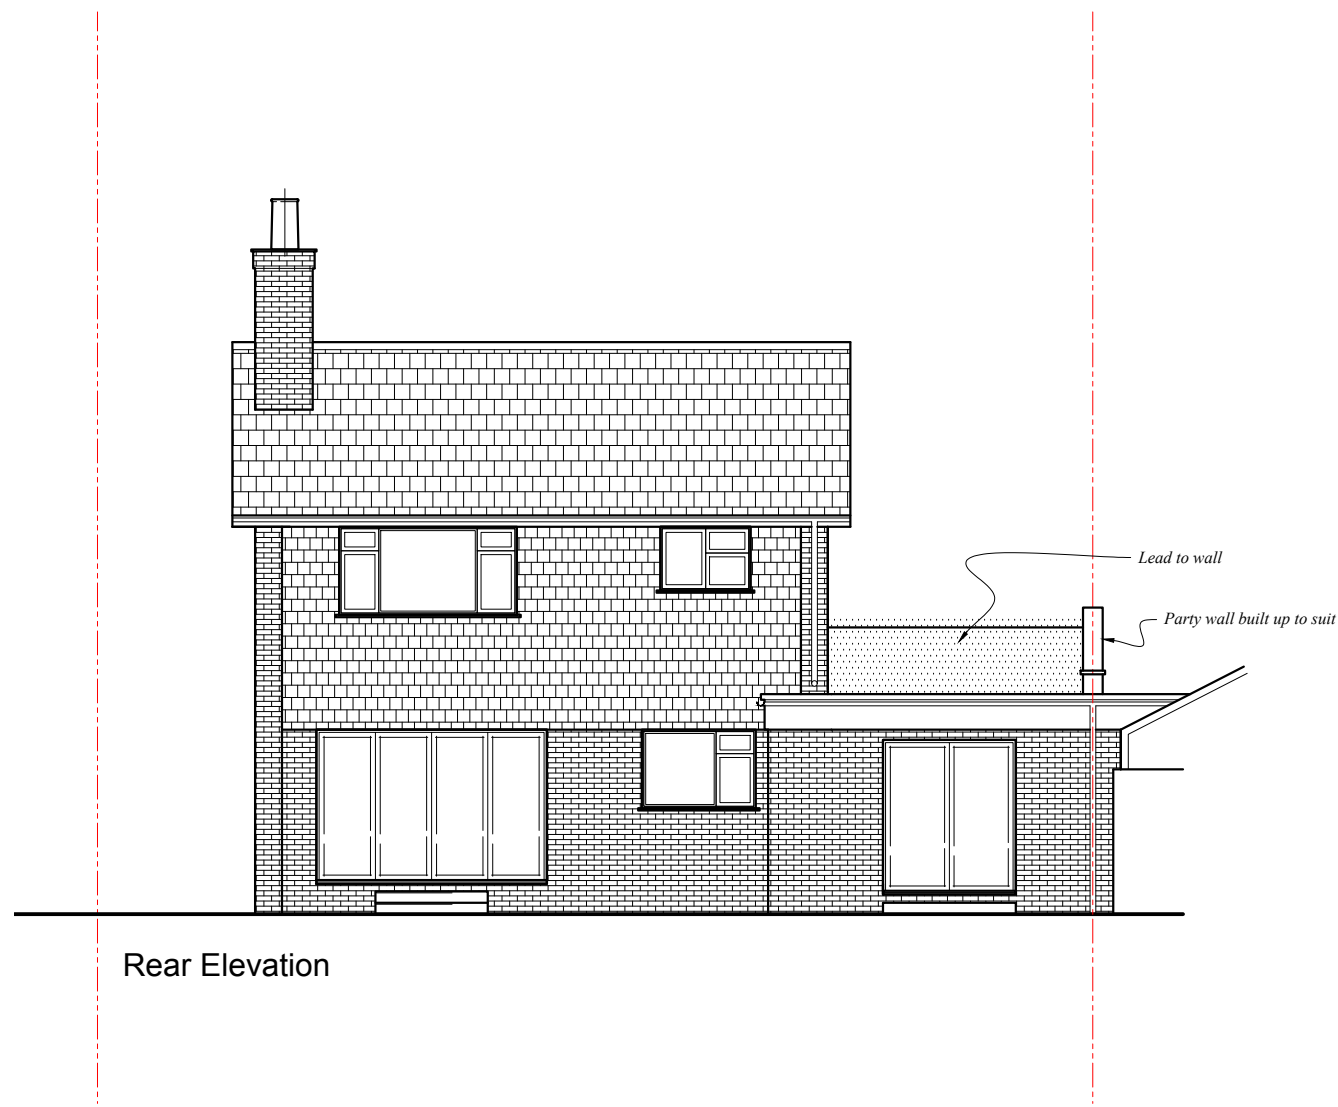

Rear Elevation

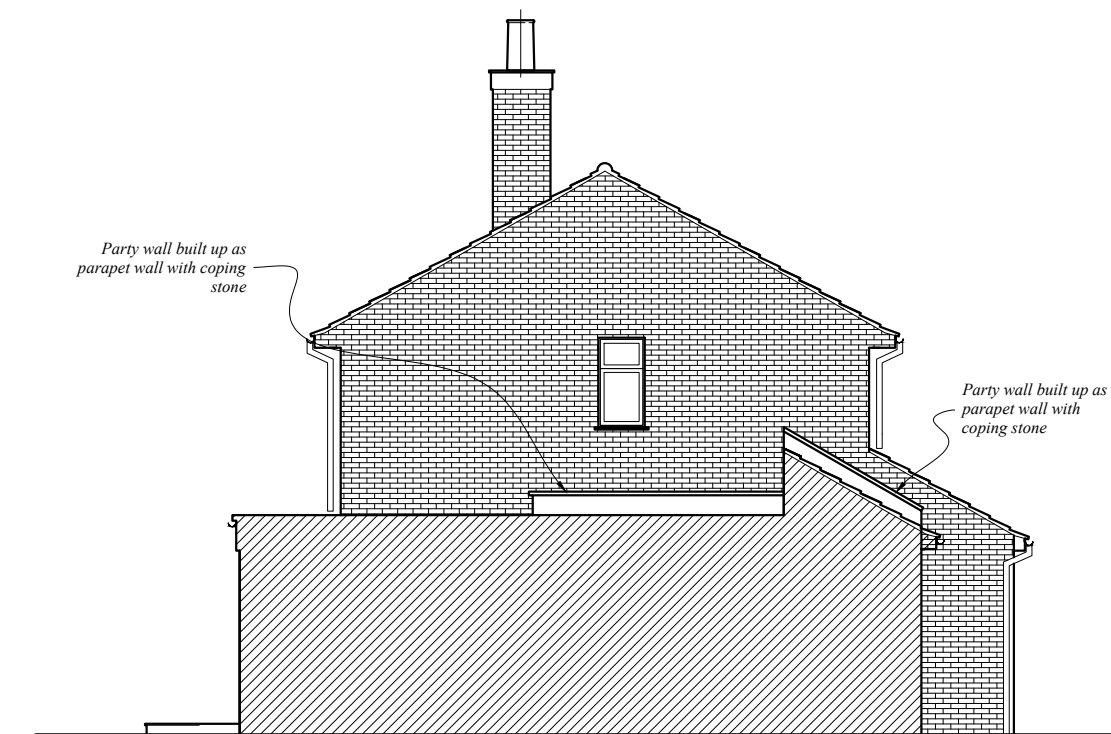

Side Elevation

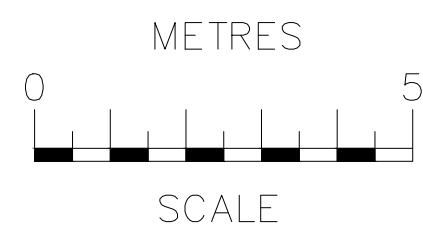

| rev   | date                | description      |                      |
|---|---------------------|------------------|----------------------|
| <div>RB Design</div> <div>Corner Cottage, The Limes, Felbridge, East Grinstead, RH19 2QY</div> <div>Tel: 01342 523 766 Mob 07988 998 928 e-mail: info@rossbendichdesign.co.uk</div> |                     |                  |                      |
| project   | drawing             | date             | job no               |
| 19 Austen Close<br>EAST GRINSTEAD RH19 1RZ   | WORKS               | 14.07.25         |                      |
| client: Mr. C Searle   | ELEVATIONS PROPOSED | scale @<br>1:100 | drawing no<br>PLN 06 |