



Mid Sussex Design

architectural design services

info@midsussexdesign.co.uk

07980 920621

17 Gatesmead, Haywards Heath, RH16 1SN

- DESIGN
- PLANNING
- BUILDING REGULATIONS
- CONSTRUCTION

Notes


Do not scale, use figured dimensions only.

All dimensions to be verified on site prior to the commencement of any work or the production of any shop drawing. All discrepancies to be reported to the designer.

This drawing is to be read in conjunction with all related designer's and Engineer's drawings and any other relevant information. It is the contractors responsibility to ensure that all works are in compliance with Building Regulations, British Standards and Codes of Practice.


This drawing is copyright of Mid Sussex Design. It must not be reproduced without written consent.

'Reproduced from OS Sitemap by permission of Ordnance Survey® on behalf of the Controller of Her Majesty's Stationery Office. Crown Copyright 2026. All rights reserved. Licence number 100019980.'

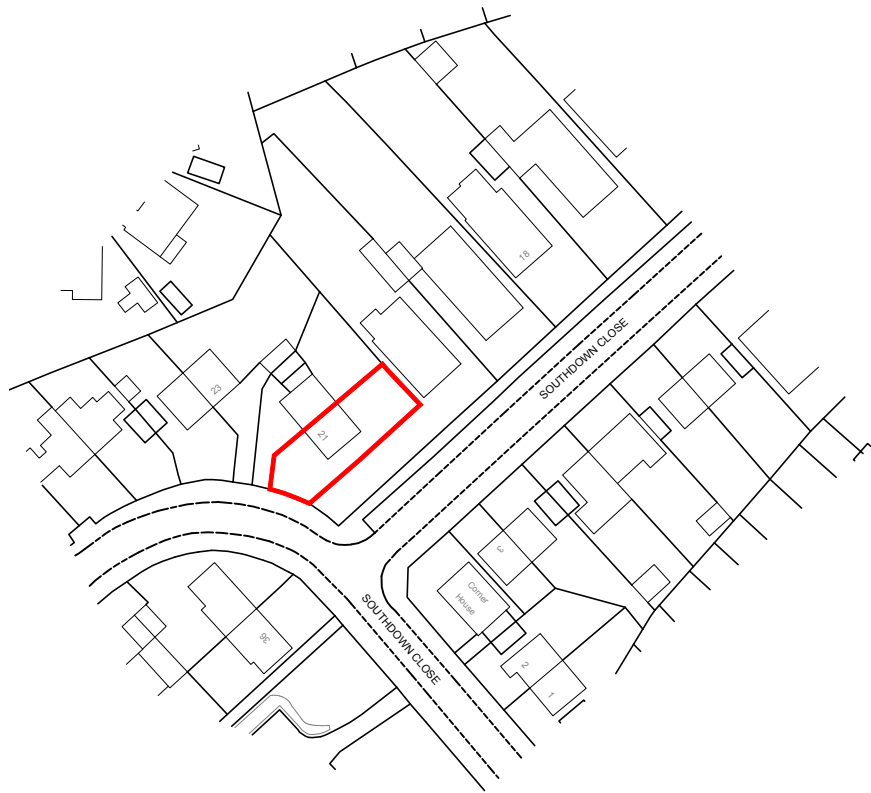

0 10m 20m 30m 40m 50m 60m 70m 80m 90m
1:1250

LOCATION PLAN

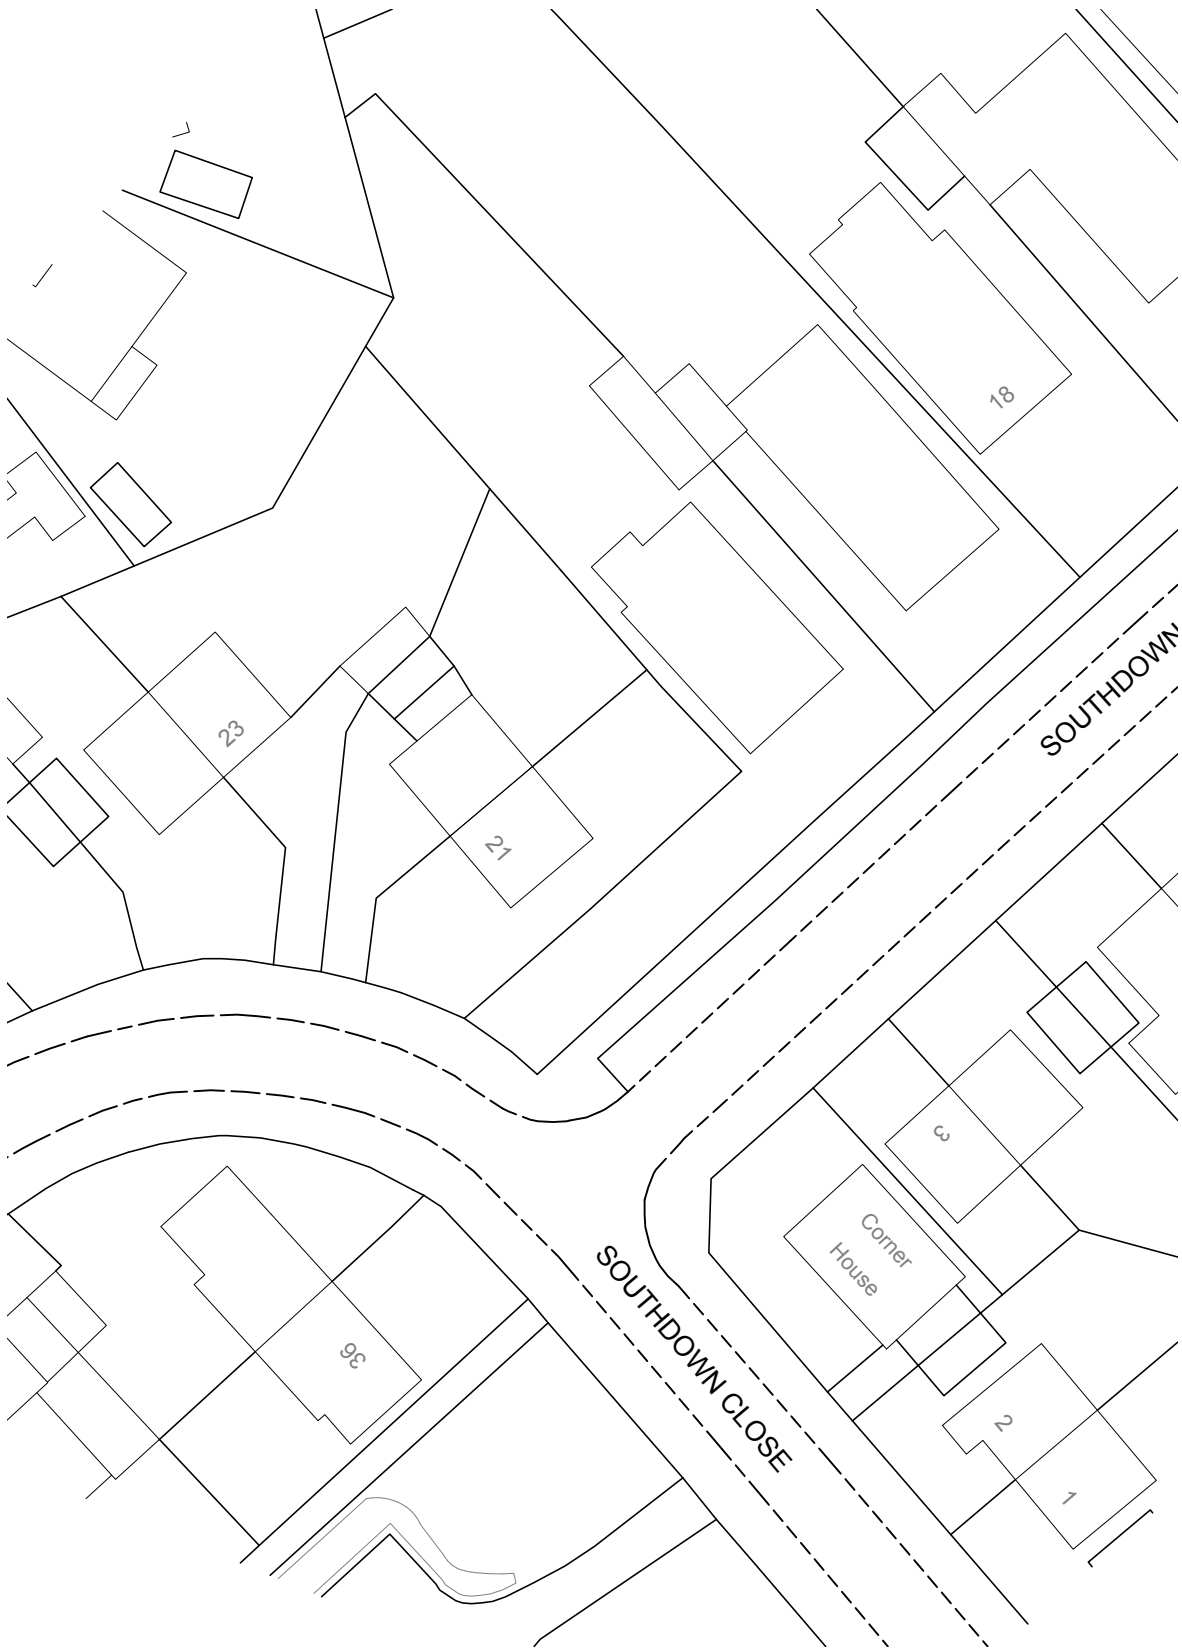

0 5m 10m 15m 20m 25m 30m 35m 40m 45m
1:500

SITE PLAN

rev:	
client:	Louie Dalmon
project:	21 Southdown Close, Haywards Heath
drawing:	145/01
date:	08 Jan 2026
scale:	1:500 & 1:1250 @ A3
title:	location & site plans
drawn by:	SAF