




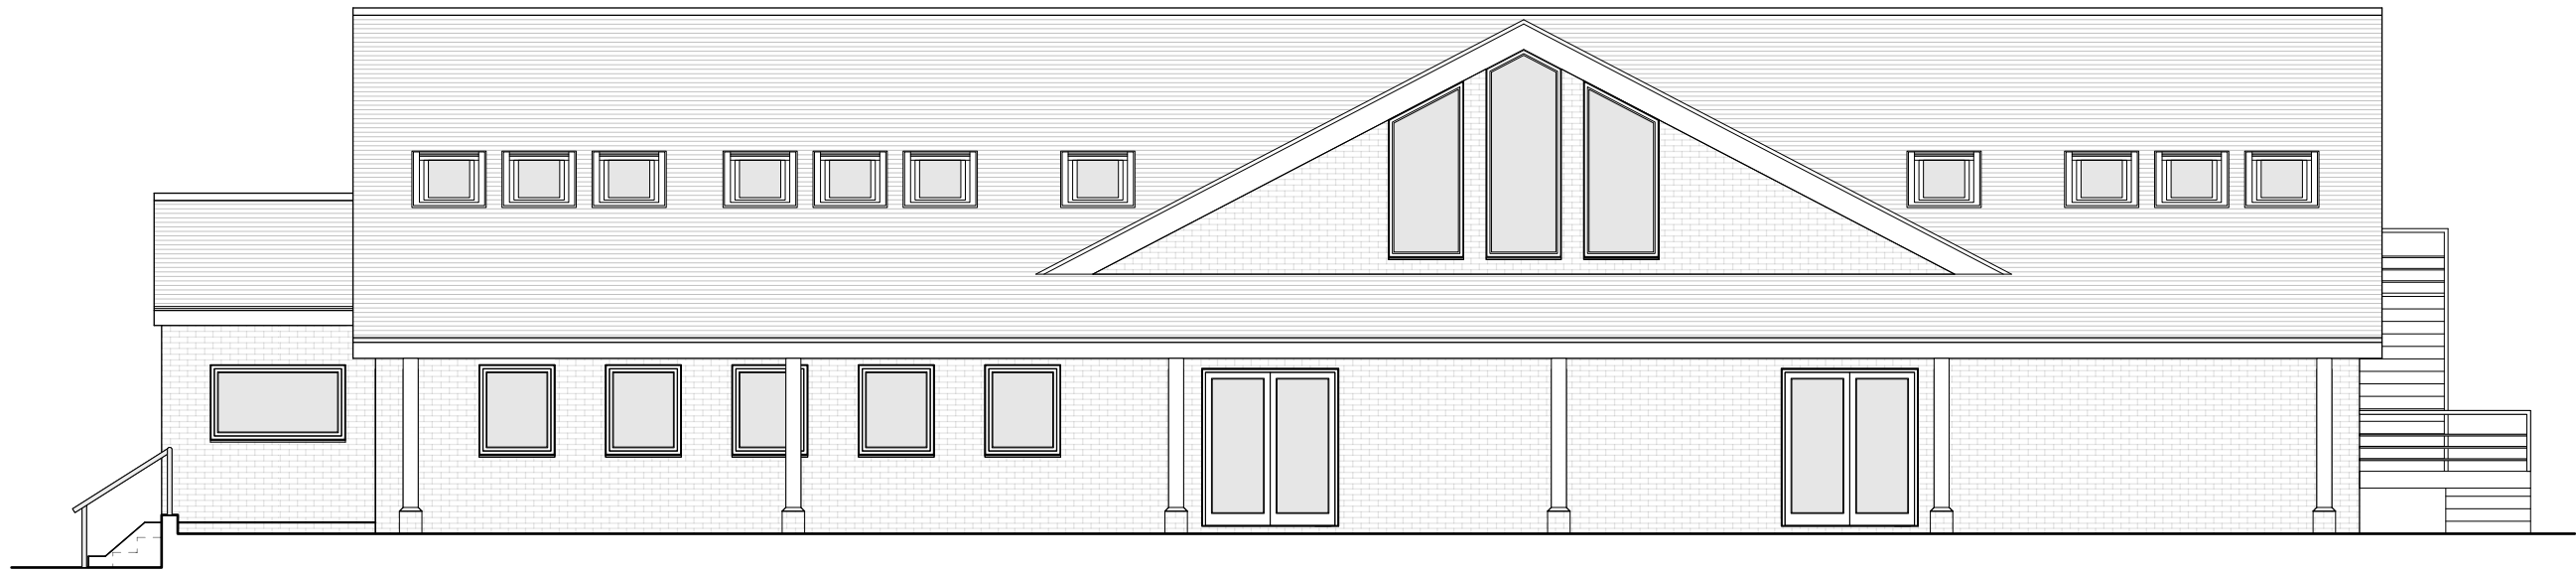

South Elevation

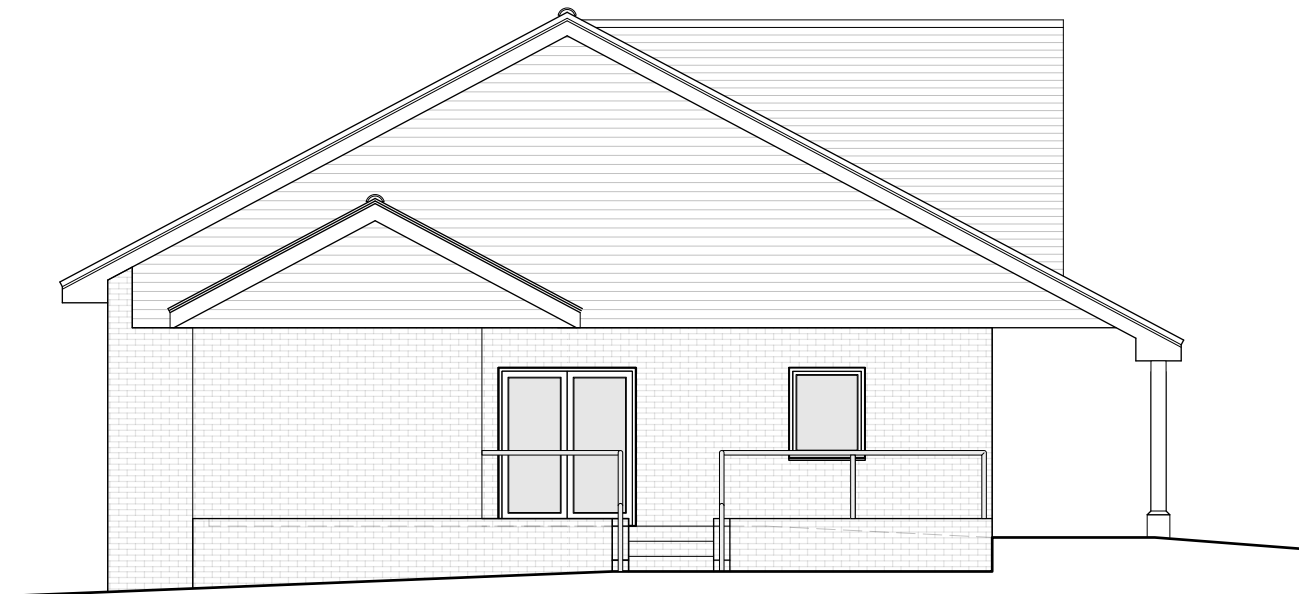

West Elevation

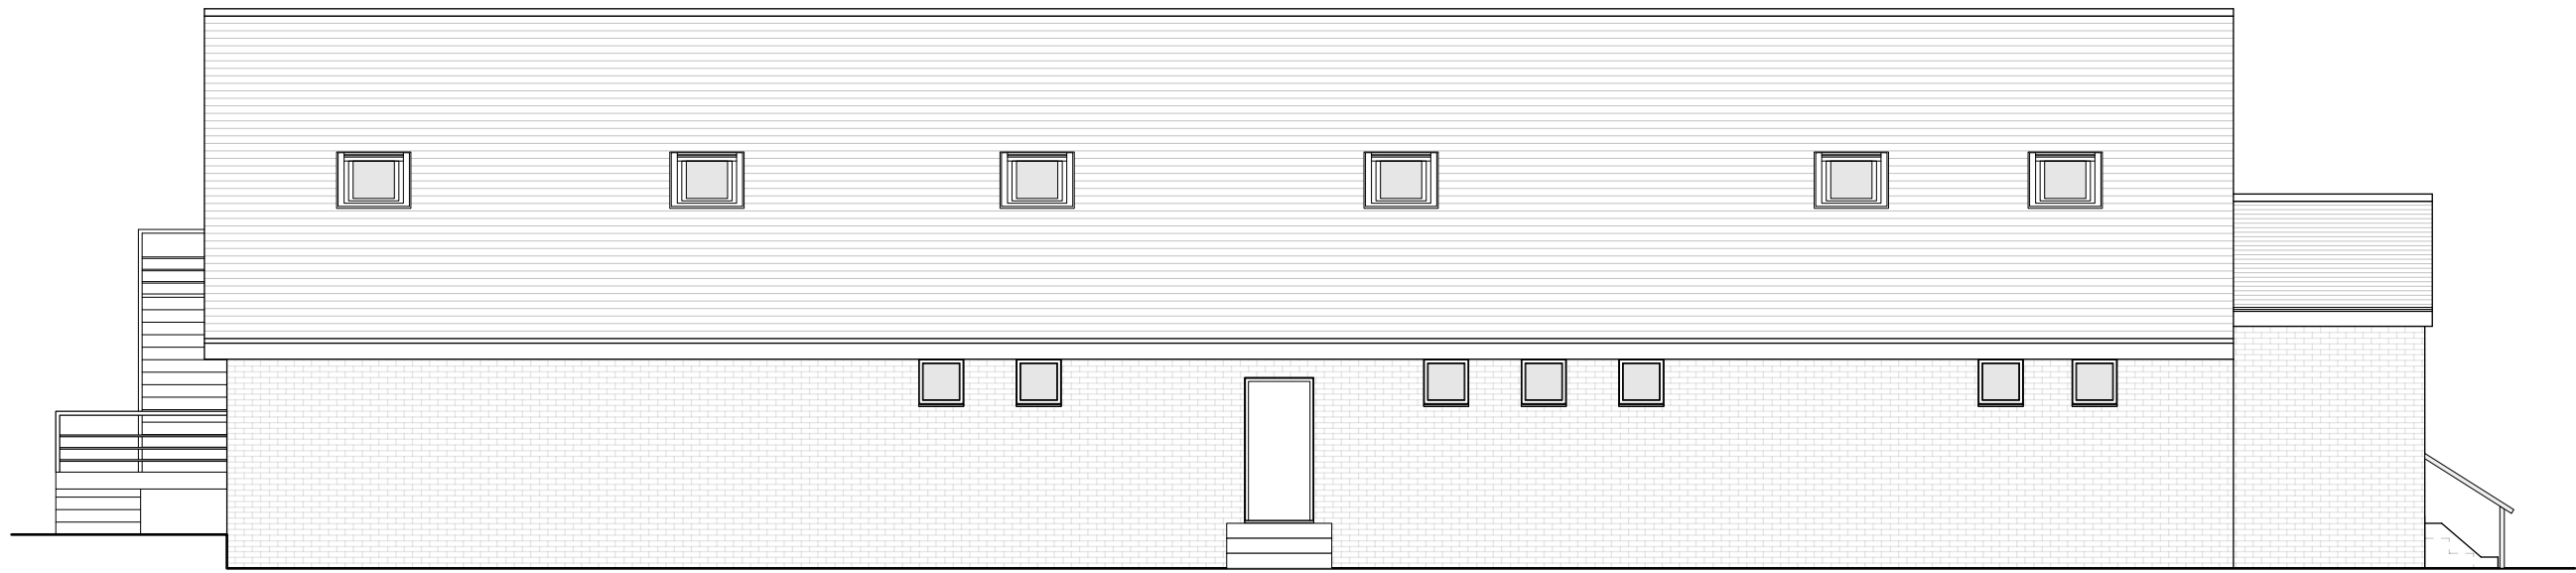

North Elevation



East Elevation

As Proposed 1:50



N.B. Unless otherwise noted this drawing is not to be used for construction purposes. If indicated as feasibility this drawing is subject to a detailed site investigation, including ground conditions, contamination, drainage design and planning / density regulations. The output may be based upon an enlargement of an OS sheet or other small scale plans and its accuracy needs to be verified by survey. CDM regulations have not been fully considered.		
Revision	Date	Notes
HARP & BRIGHT Harp & Bright Ltd. 64 Byron Street Hove BN3 5BB 07812081716 jack@harpandbright.co.uk www.harpandbright.co.uk		
Client Hassocks Football Club		
Project Hassocks Football Club - Extension		
Drawing Title As Proposed Elevations		
Drawn JT	Revision ...	Scale 1:50 @ A1
Date 16/02/26	Job No./Drawg No. 1100/2.002	