


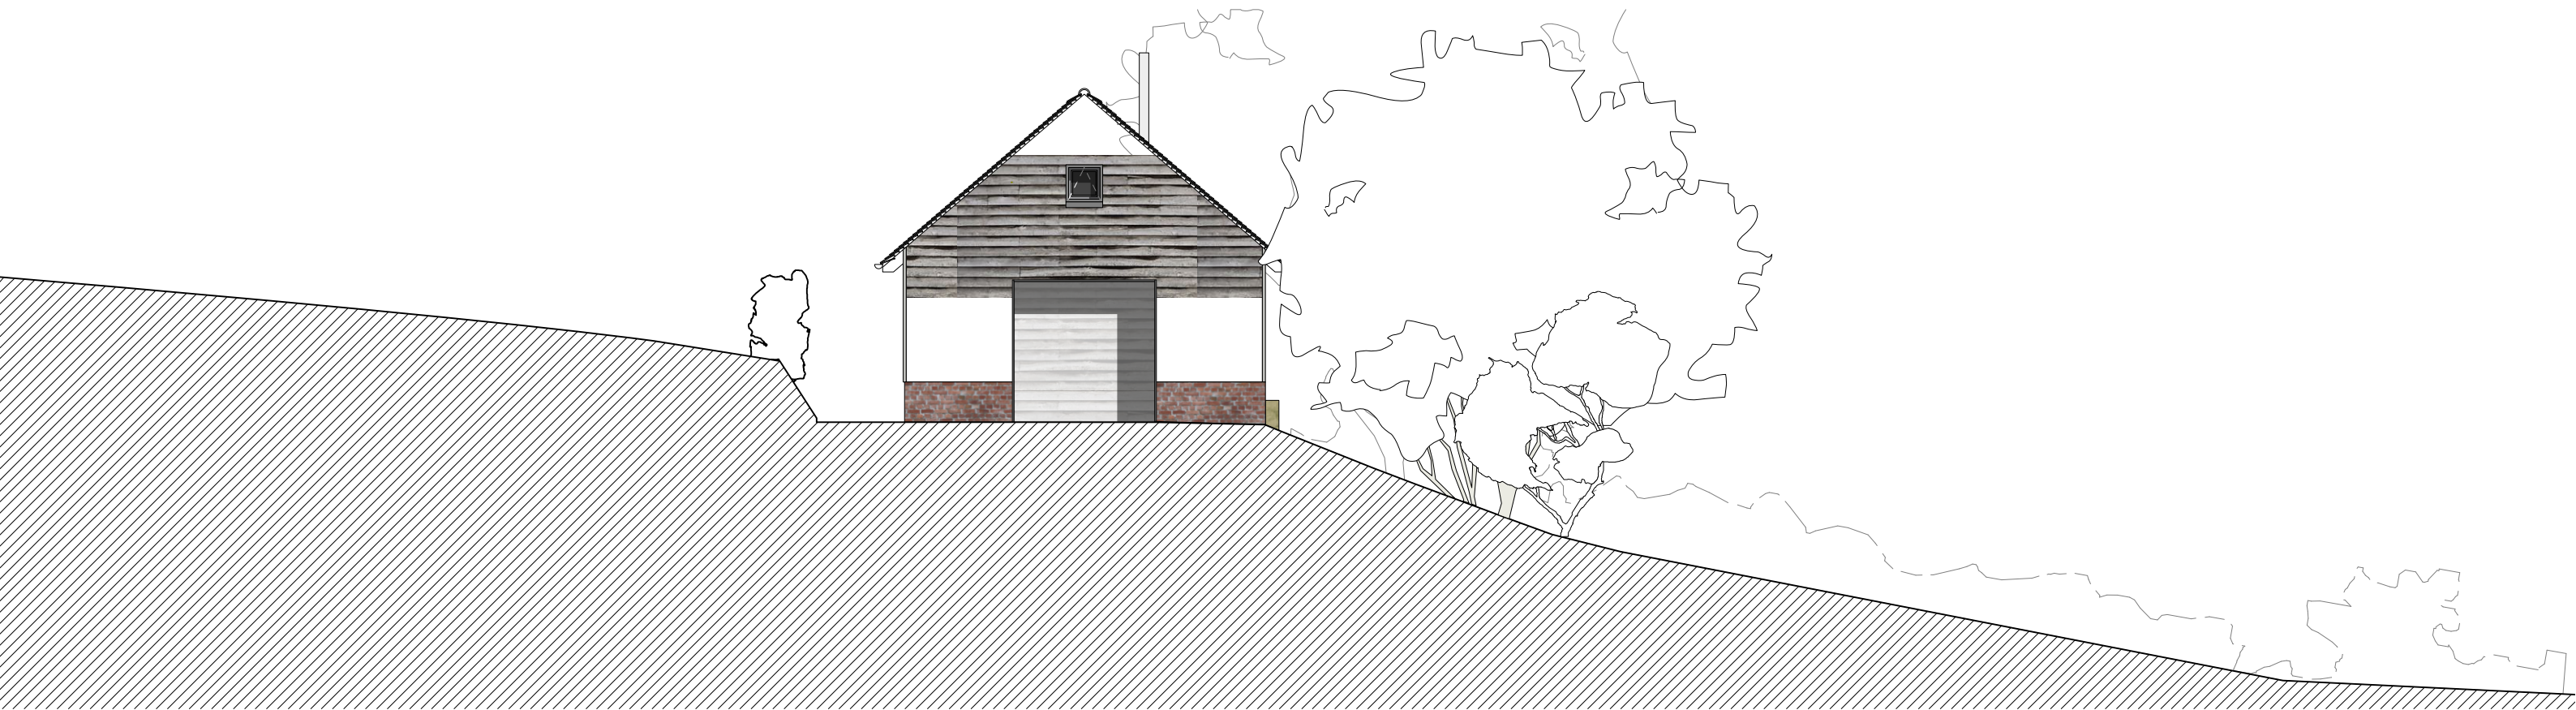

Proposed North Elevation


DATUM 45.00m



Proposed South Elevation

DATUM 45.00m

Do not scale from this drawing.
Contractor to take and check all dimensions on site before work commences.
Discrepancies to be reported to the architect.
Subcontractor to verify all dimensions on site before making a shop drawing or commencing manufacture.
© This drawing is copyright and must not be reproduced without permission.

 

2 Springhill Orchard, Weirwood, Forest Row, East Sussex RH18 5HT
t: 01342 822240 e: info@nicolaspople.com www.nicolaspople.com

GROVE FARM ANNEX
for: Mr & Mrs Jupp

Drawing : Proposed N & S Elevations
Scale: 1 : 1 0 0 @ A 3
Date: Feb 2025 Dwg No: 383/15A