


Proposed typical window section with brick wall to match existing

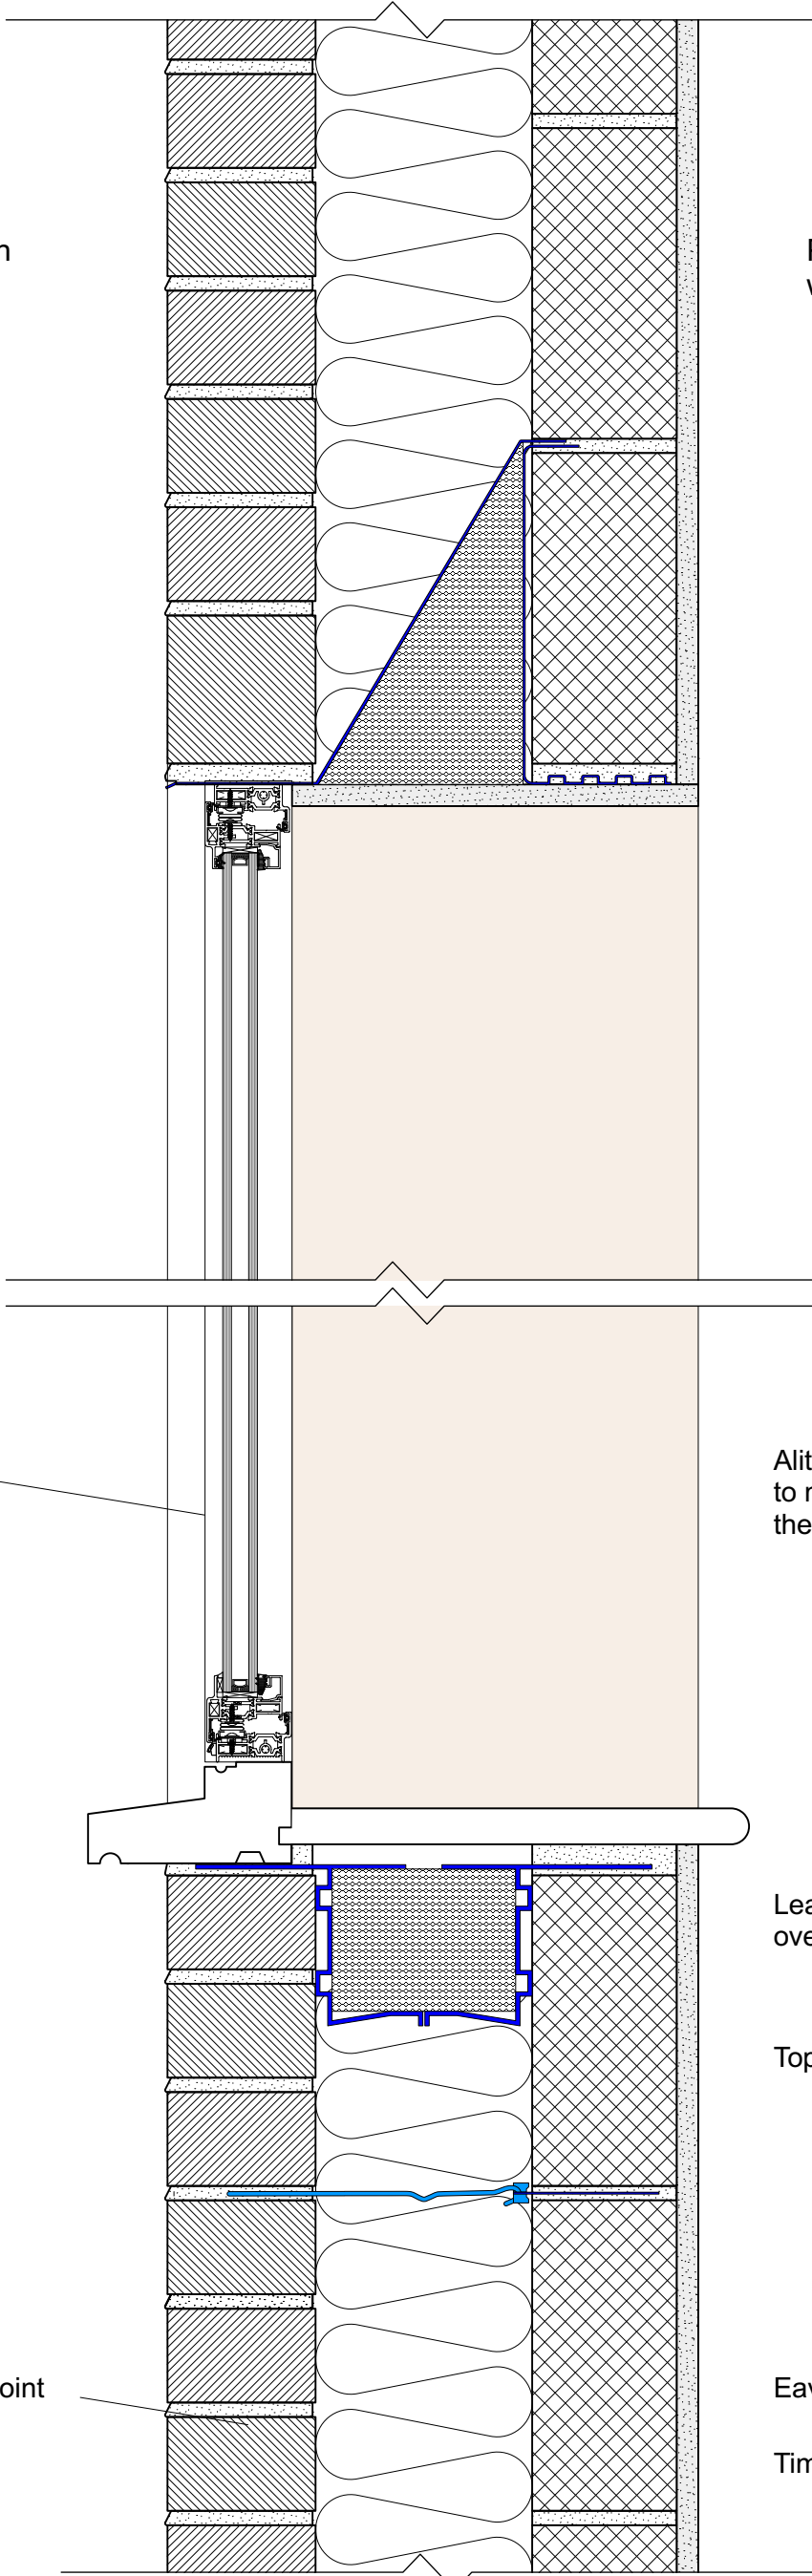

Alitherm Heritage Window in black to match the existing windows on the front elevation


Michelmersh Brick with weather mortar joint (Freshfield Lane First Quality Multi)

0 60 280 500 mm

Do not scale from this drawing.
Contractor to take and check all dimensions on site before work commences.
Discrepancies to be reported to the architect.
Subcontractor to verify all dimensions on site before making a shop drawing or commencing manufacture.
© This drawing is copyright and must not be reproduced without permission.

Unit 14/2 Hillsgate Farm, Twyford Lane, Birch Grove, Sussex RH17 7DH
0208 123 7791 accounts@pople.eu

Proposed typical window section with wall tiles to match existing

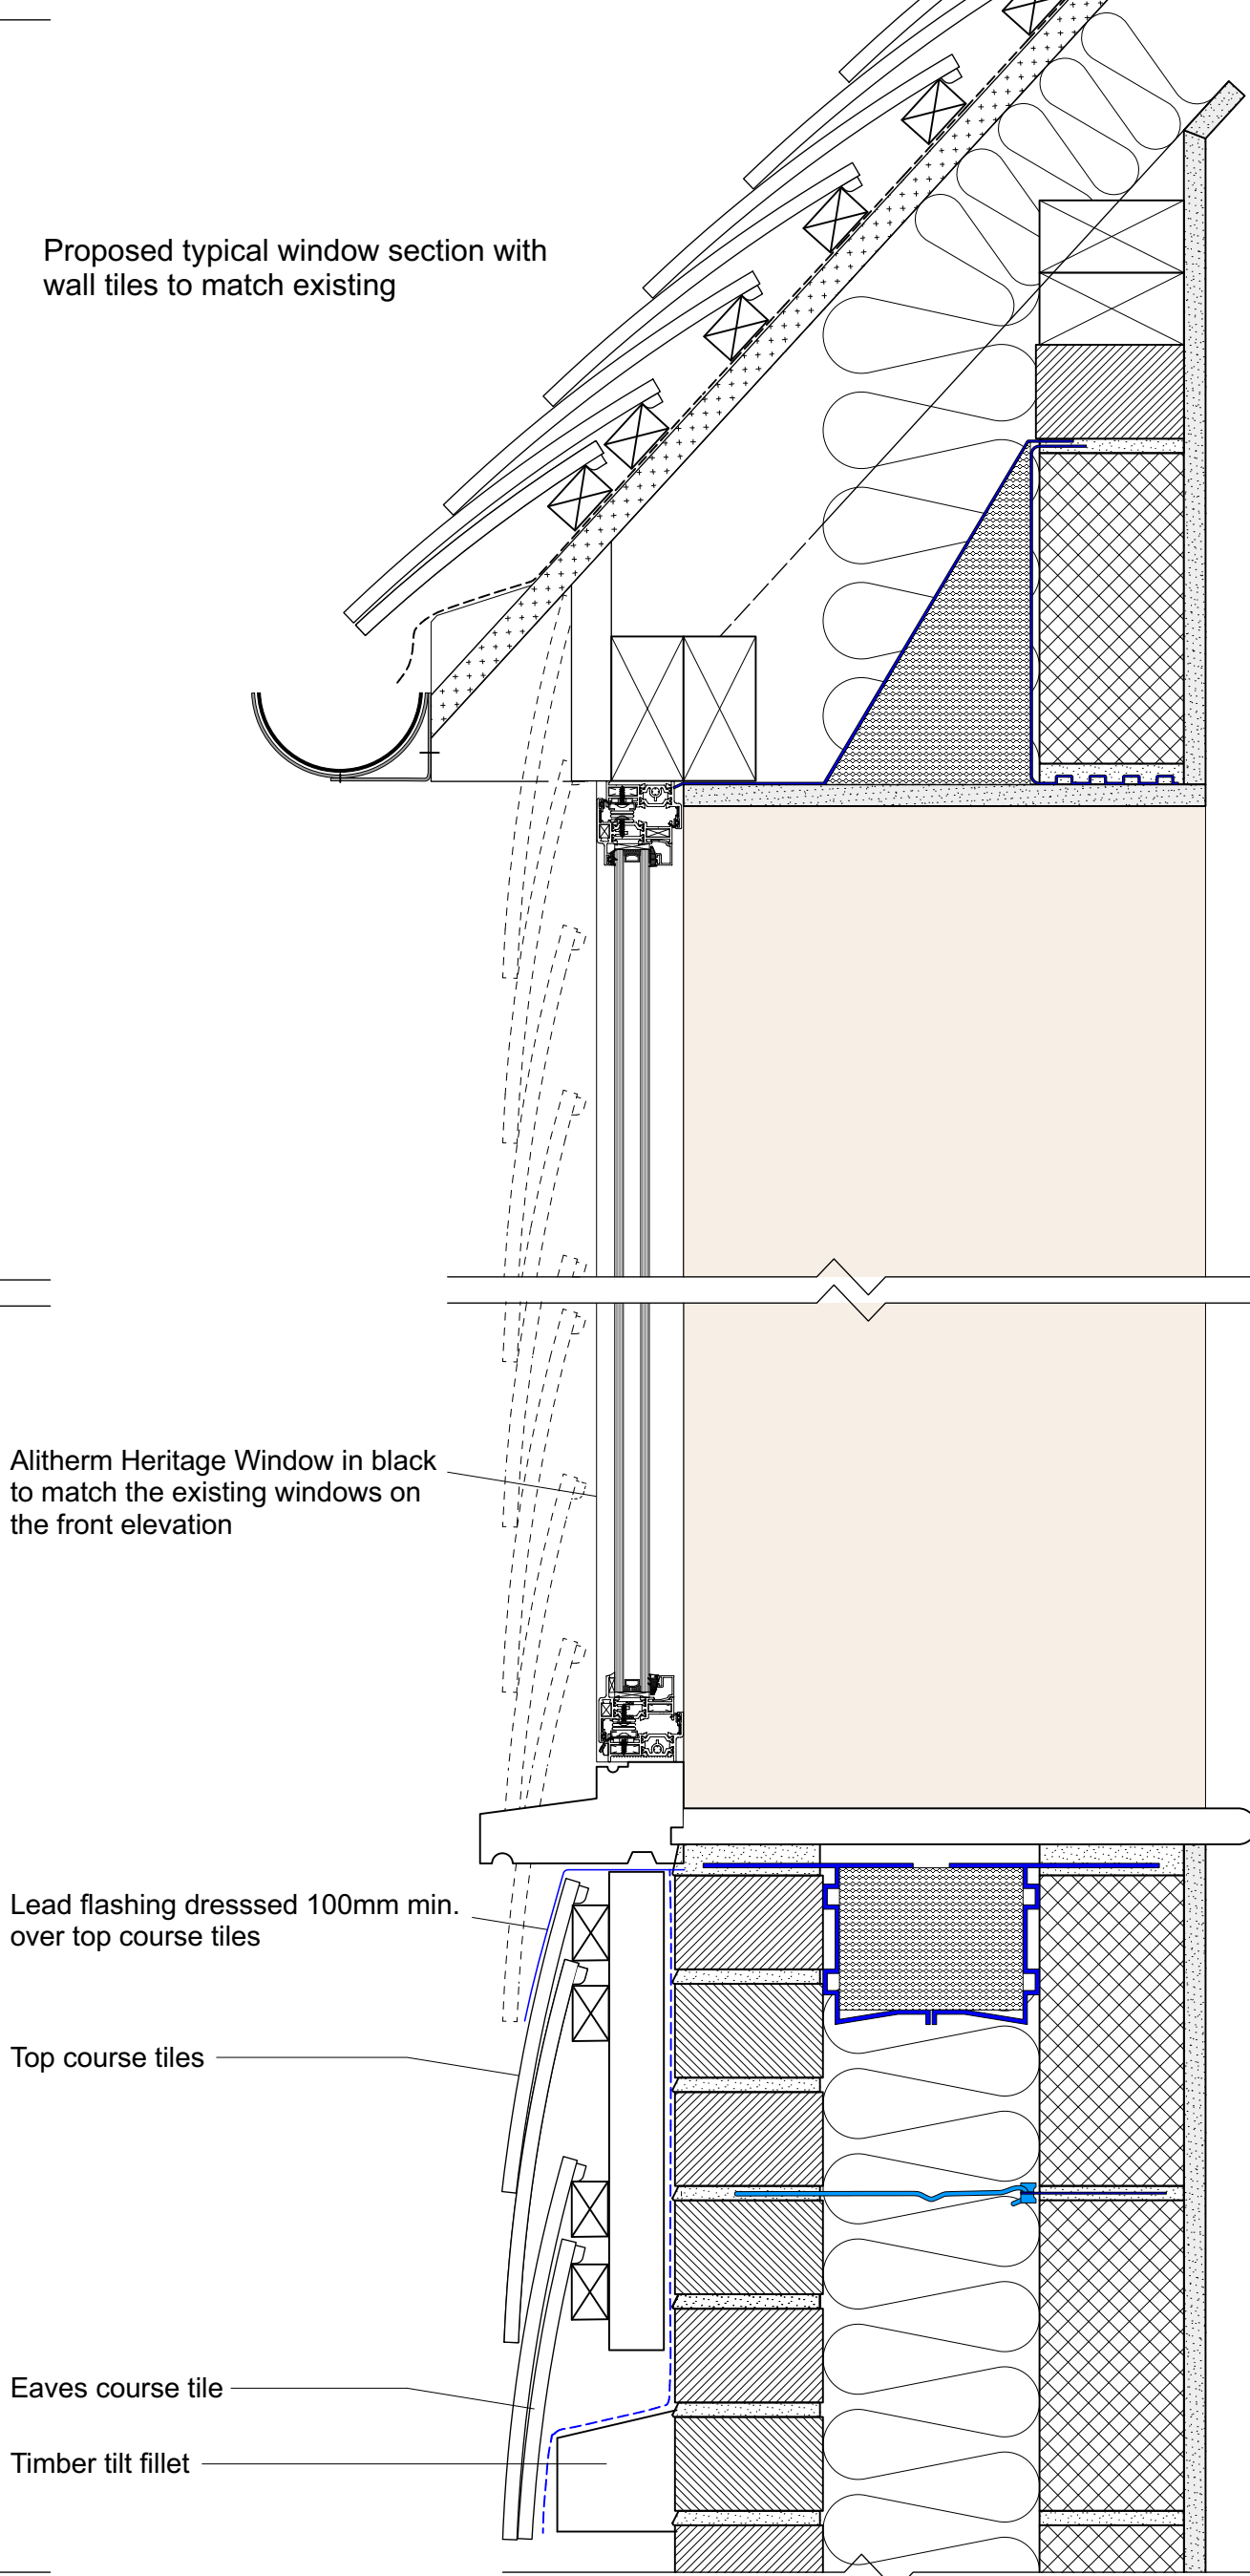

Alitherm Heritage Window in black to match the existing windows on the front elevation


Lead flashing dressed 100mm min. over top course tiles

Top course tiles

Eaves course tile

Timber tilt fillet

Proposed typical door section to match existing

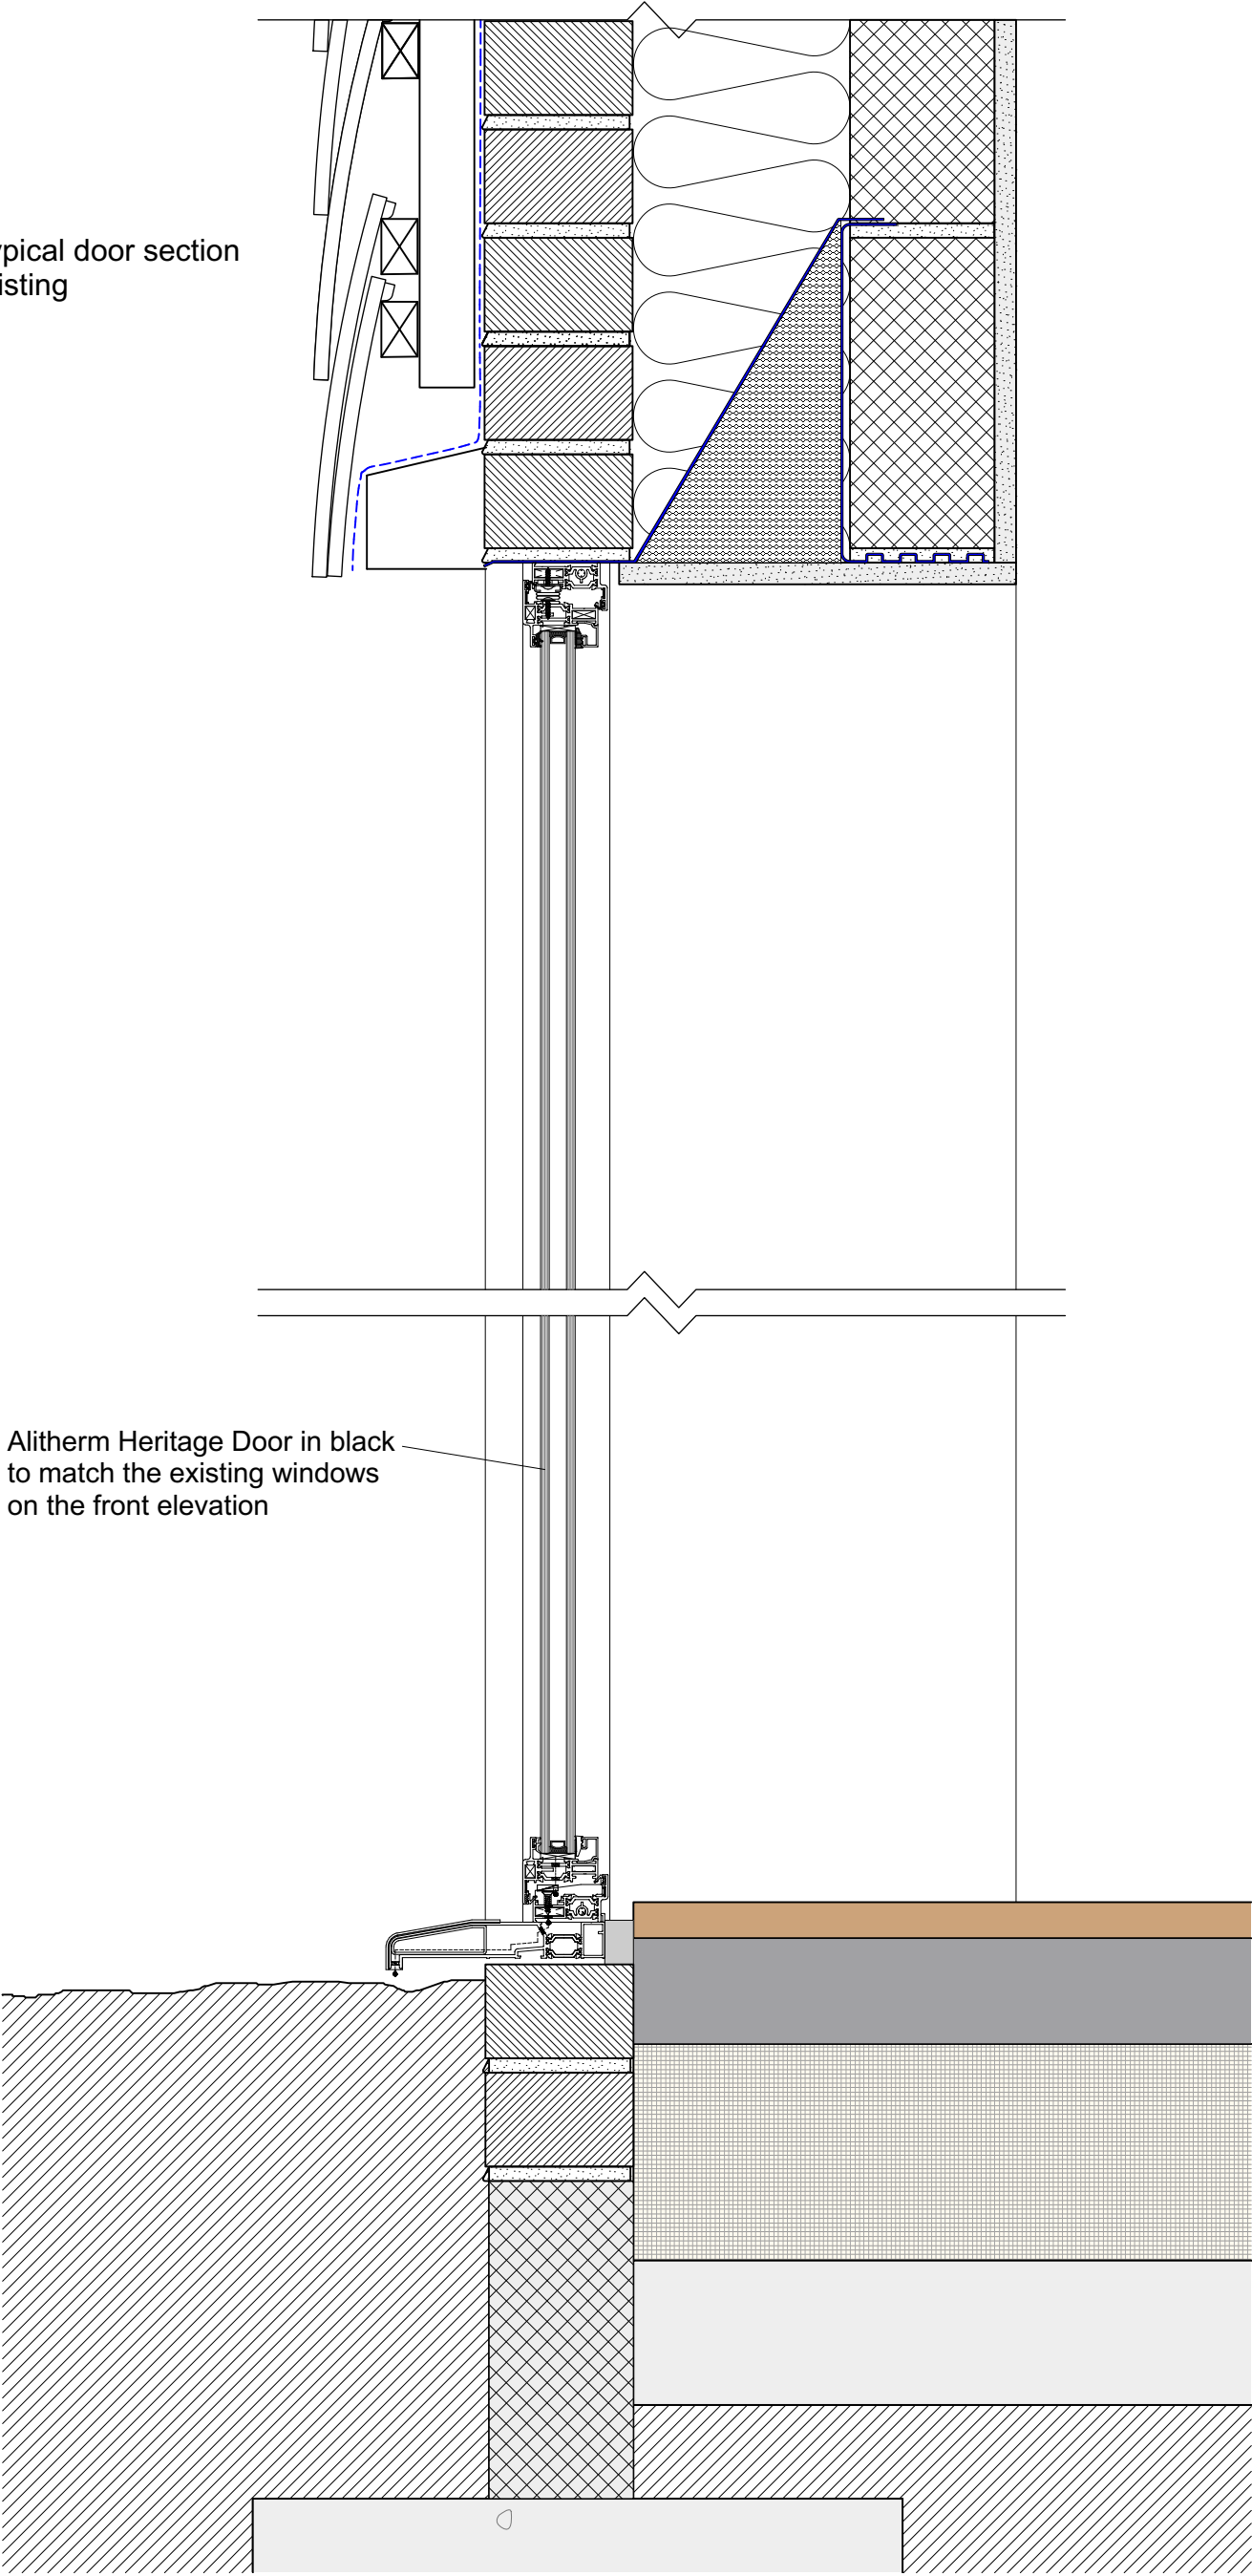

Alitherm Heritage Door in black to match the existing windows on the front elevation

P O P L E
A S S O C
I A T E S

HENFIELD PLACE
for: Tom & Ellen Robinson

Drawing : Proposed Windows & Doors Details
Scale: 1 : 5 @ A2
Date: Dec 2024

Dwg No: 254/203A