


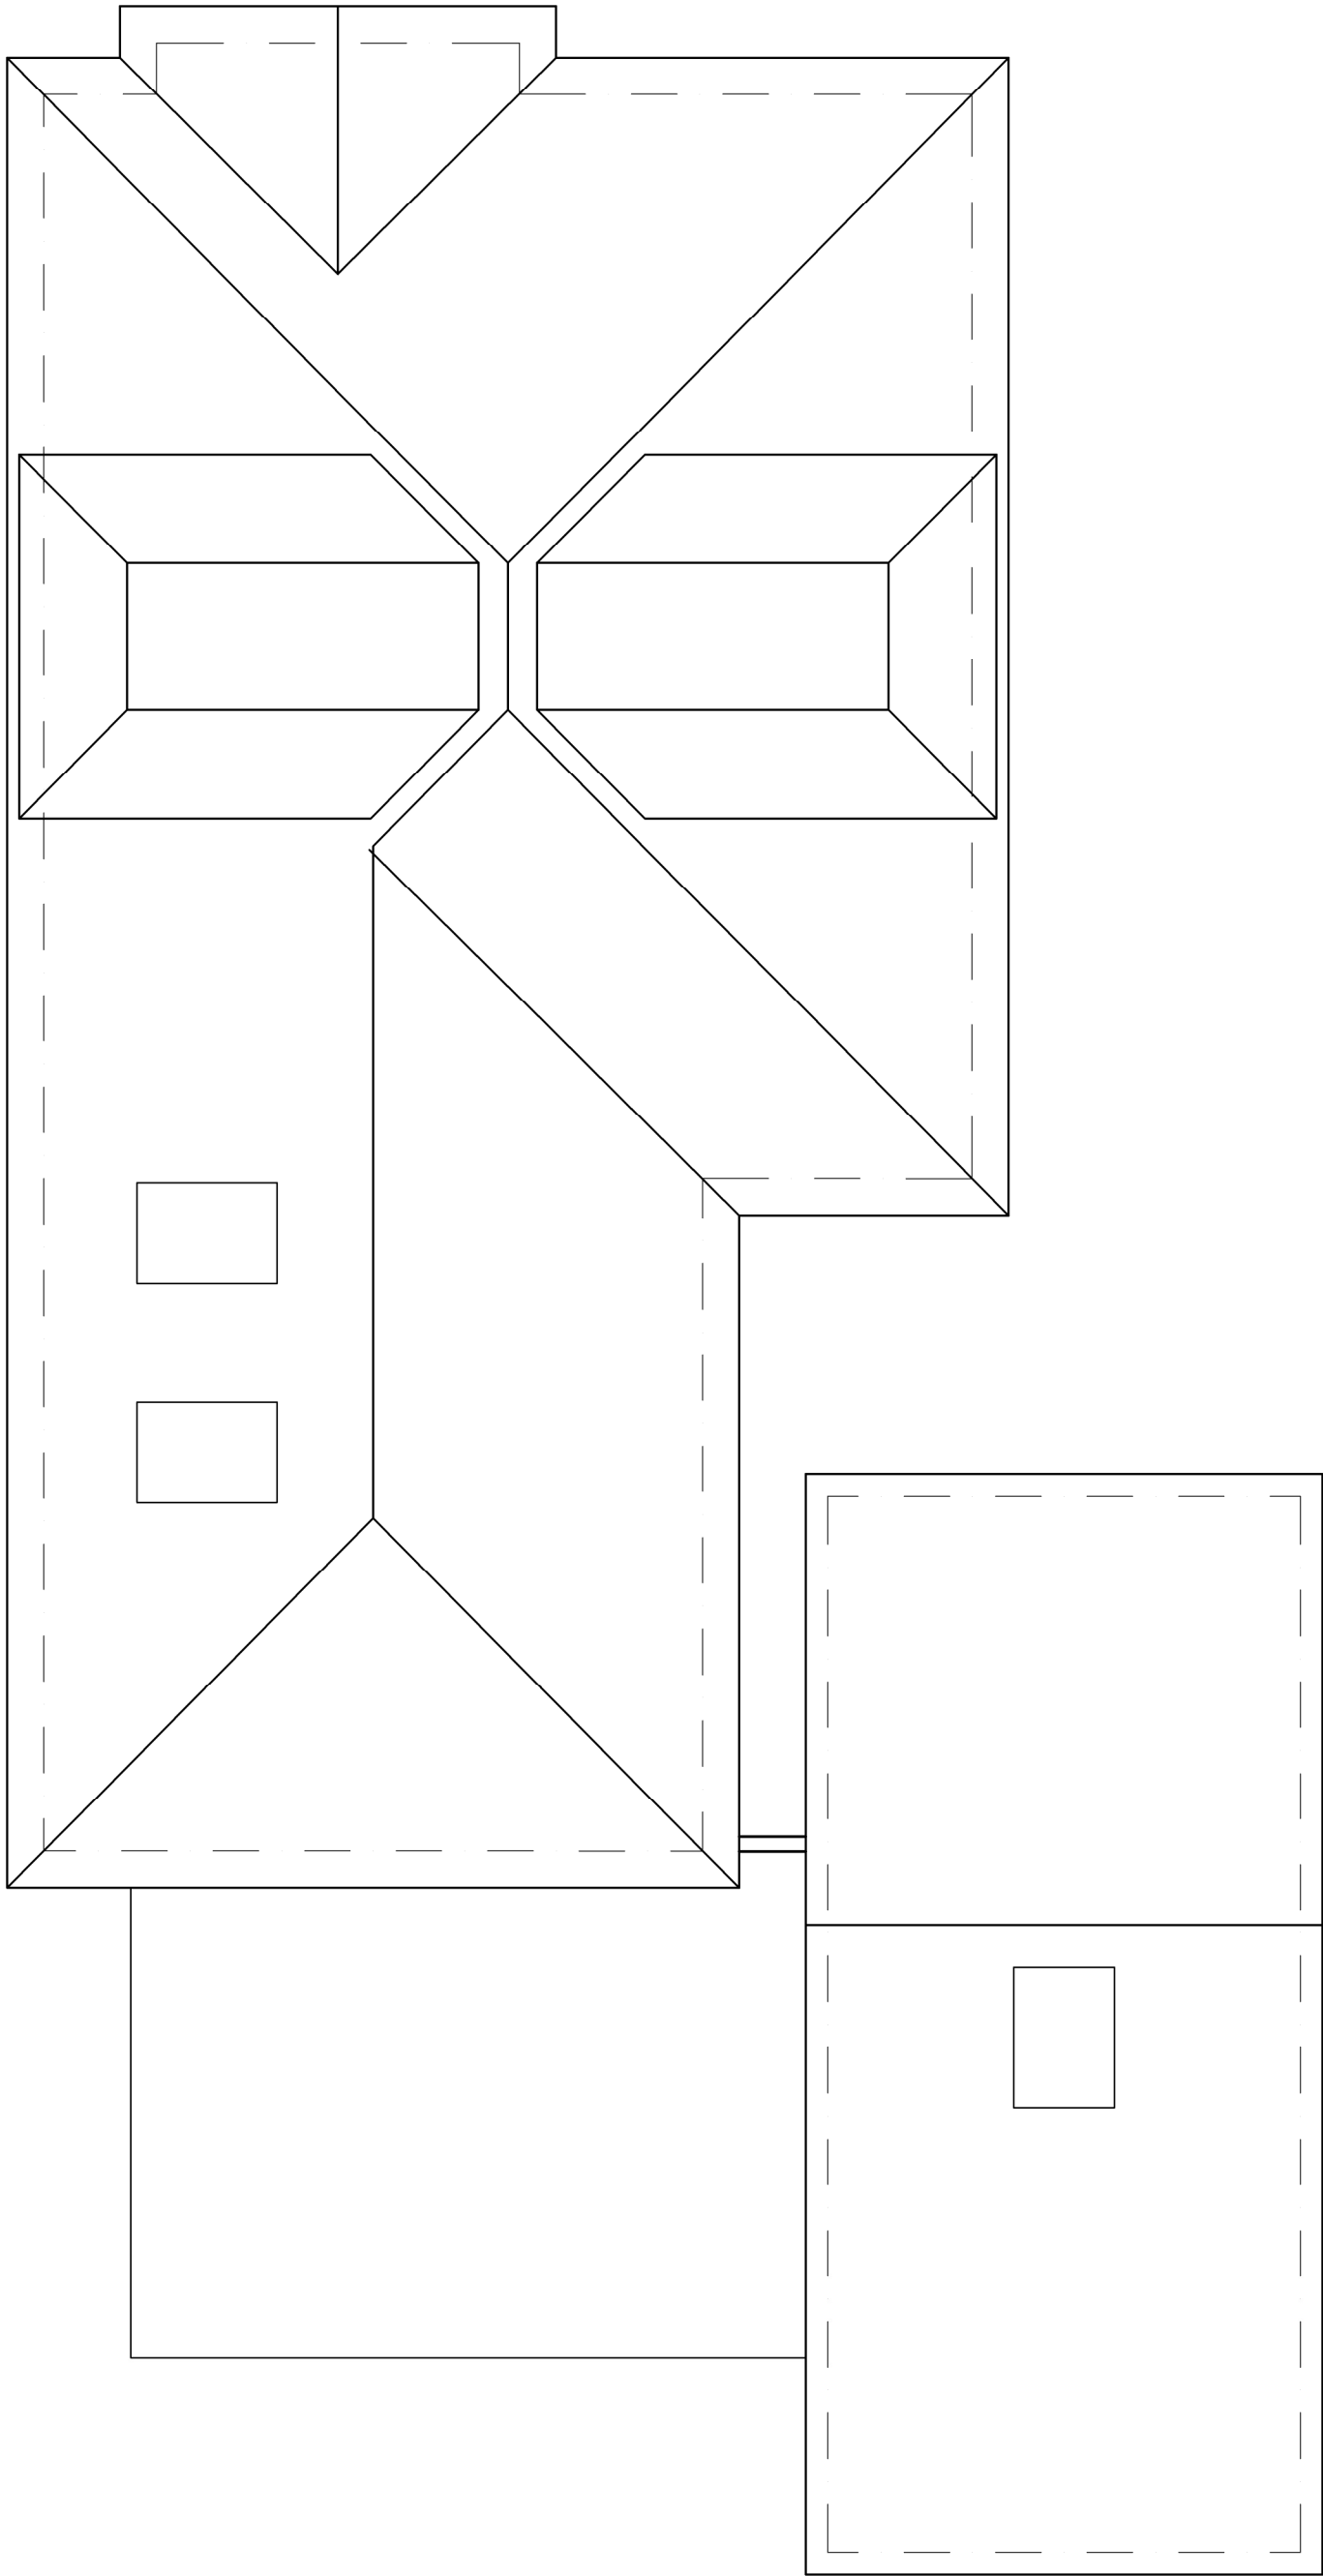

Client
Mr and Mrs Gear
Project
35 Wood Ride
Haywards Heath,
RH16 4NL
Drawing
Existing Roof Plan

PLANNING

Drawing Number	Date
065-001-202 Rev A	October 2024
Scale	Paper Size
1:50	A3
Drawn JT	Checked JT

E-mail info@jtalimited.co.uk
Telephone 07966 870 019
Web www.jtalimited.co.uk

All dimensions to be verified on site.
Unauthorised reproduction of information herein is strictly forbidden. Copyright 2022
Jonathan Talley Architects Limited is the trading name of Jonathan Talley Architects Limited, a limited company registered
in England and Wales with registered number 13707071 whose registered office is at 16 Corndon Avenue, Haywards
Heath, RH16 4LP

0m 1m 2m 3m 4m 5m



A	10.12.24	Planning Issue
Rev	Date/By	Revision Note