


0m 1m 2m 3m 4m 5m

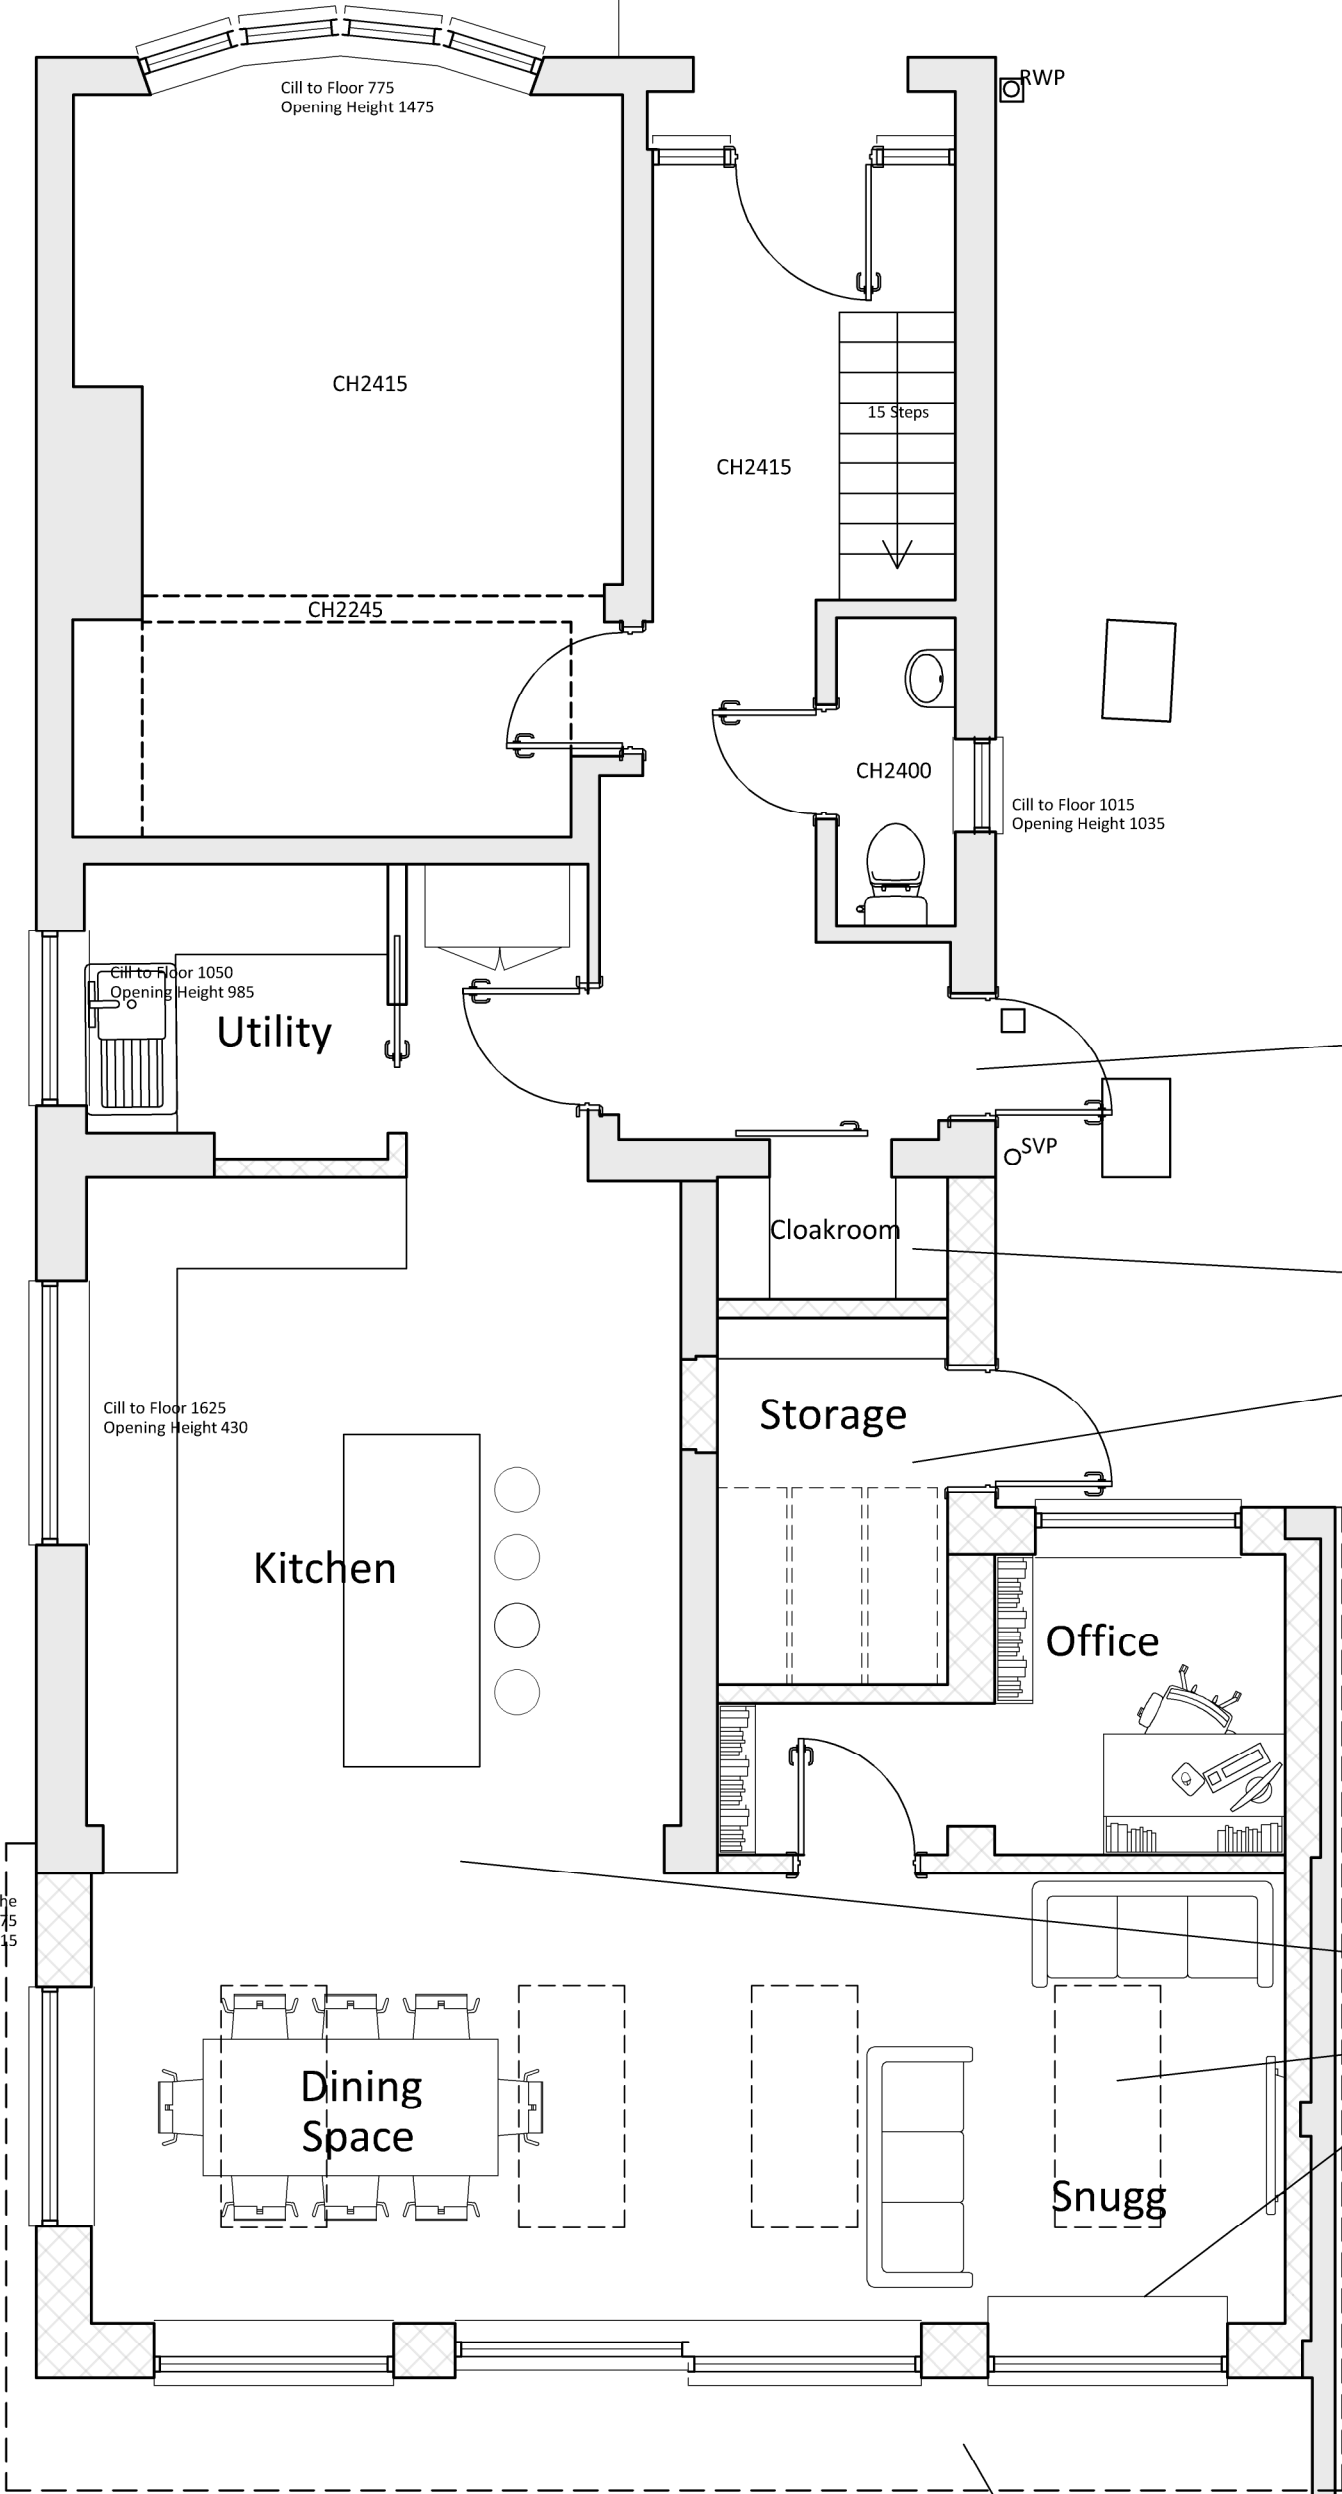

New external door

Integrated seating in cloakroom

Storage for bikes in an upright position

C	24.01.25	Minor Alterations
JT		
B	10.12.24	Minor Alterations
JT		
A	10.12.24	Planning Issue
JT		

Rev Date/By Revision Note

Widened opening into extension

Integrated rooflights

Integrated window seat with projecting cill internally

Existing landscaping altered to allow for access

Projecting roof overhang including integrated gutter



Client
Mr and Mrs Gear
Project
35 Wood Ride
Haywards Heath,
RH16 4NL
Drawing
Proposed Ground Floor Plan

PLANNING

Drawing Number	Date
065-001-210 Rev C	November 2024
Scale	Paper Size
1:50	A3
Drawn JT	Checked JT

E-mail info@jtalimited.co.uk
Telephone 07966 870 019
Web www.jtalimited.co.uk



All dimensions to be verified on site.
Unauthorised reproduction of information herein is strictly forbidden. Copyright 2022
Jonathan Talley Architects Limited is the trading name of Jonathan Talley Architects Limited, a limited company registered in England and Wales with registered number 13707071 whose registered office is at 16 Corbett Avenue, Haywards Heath, RH17 5JF