


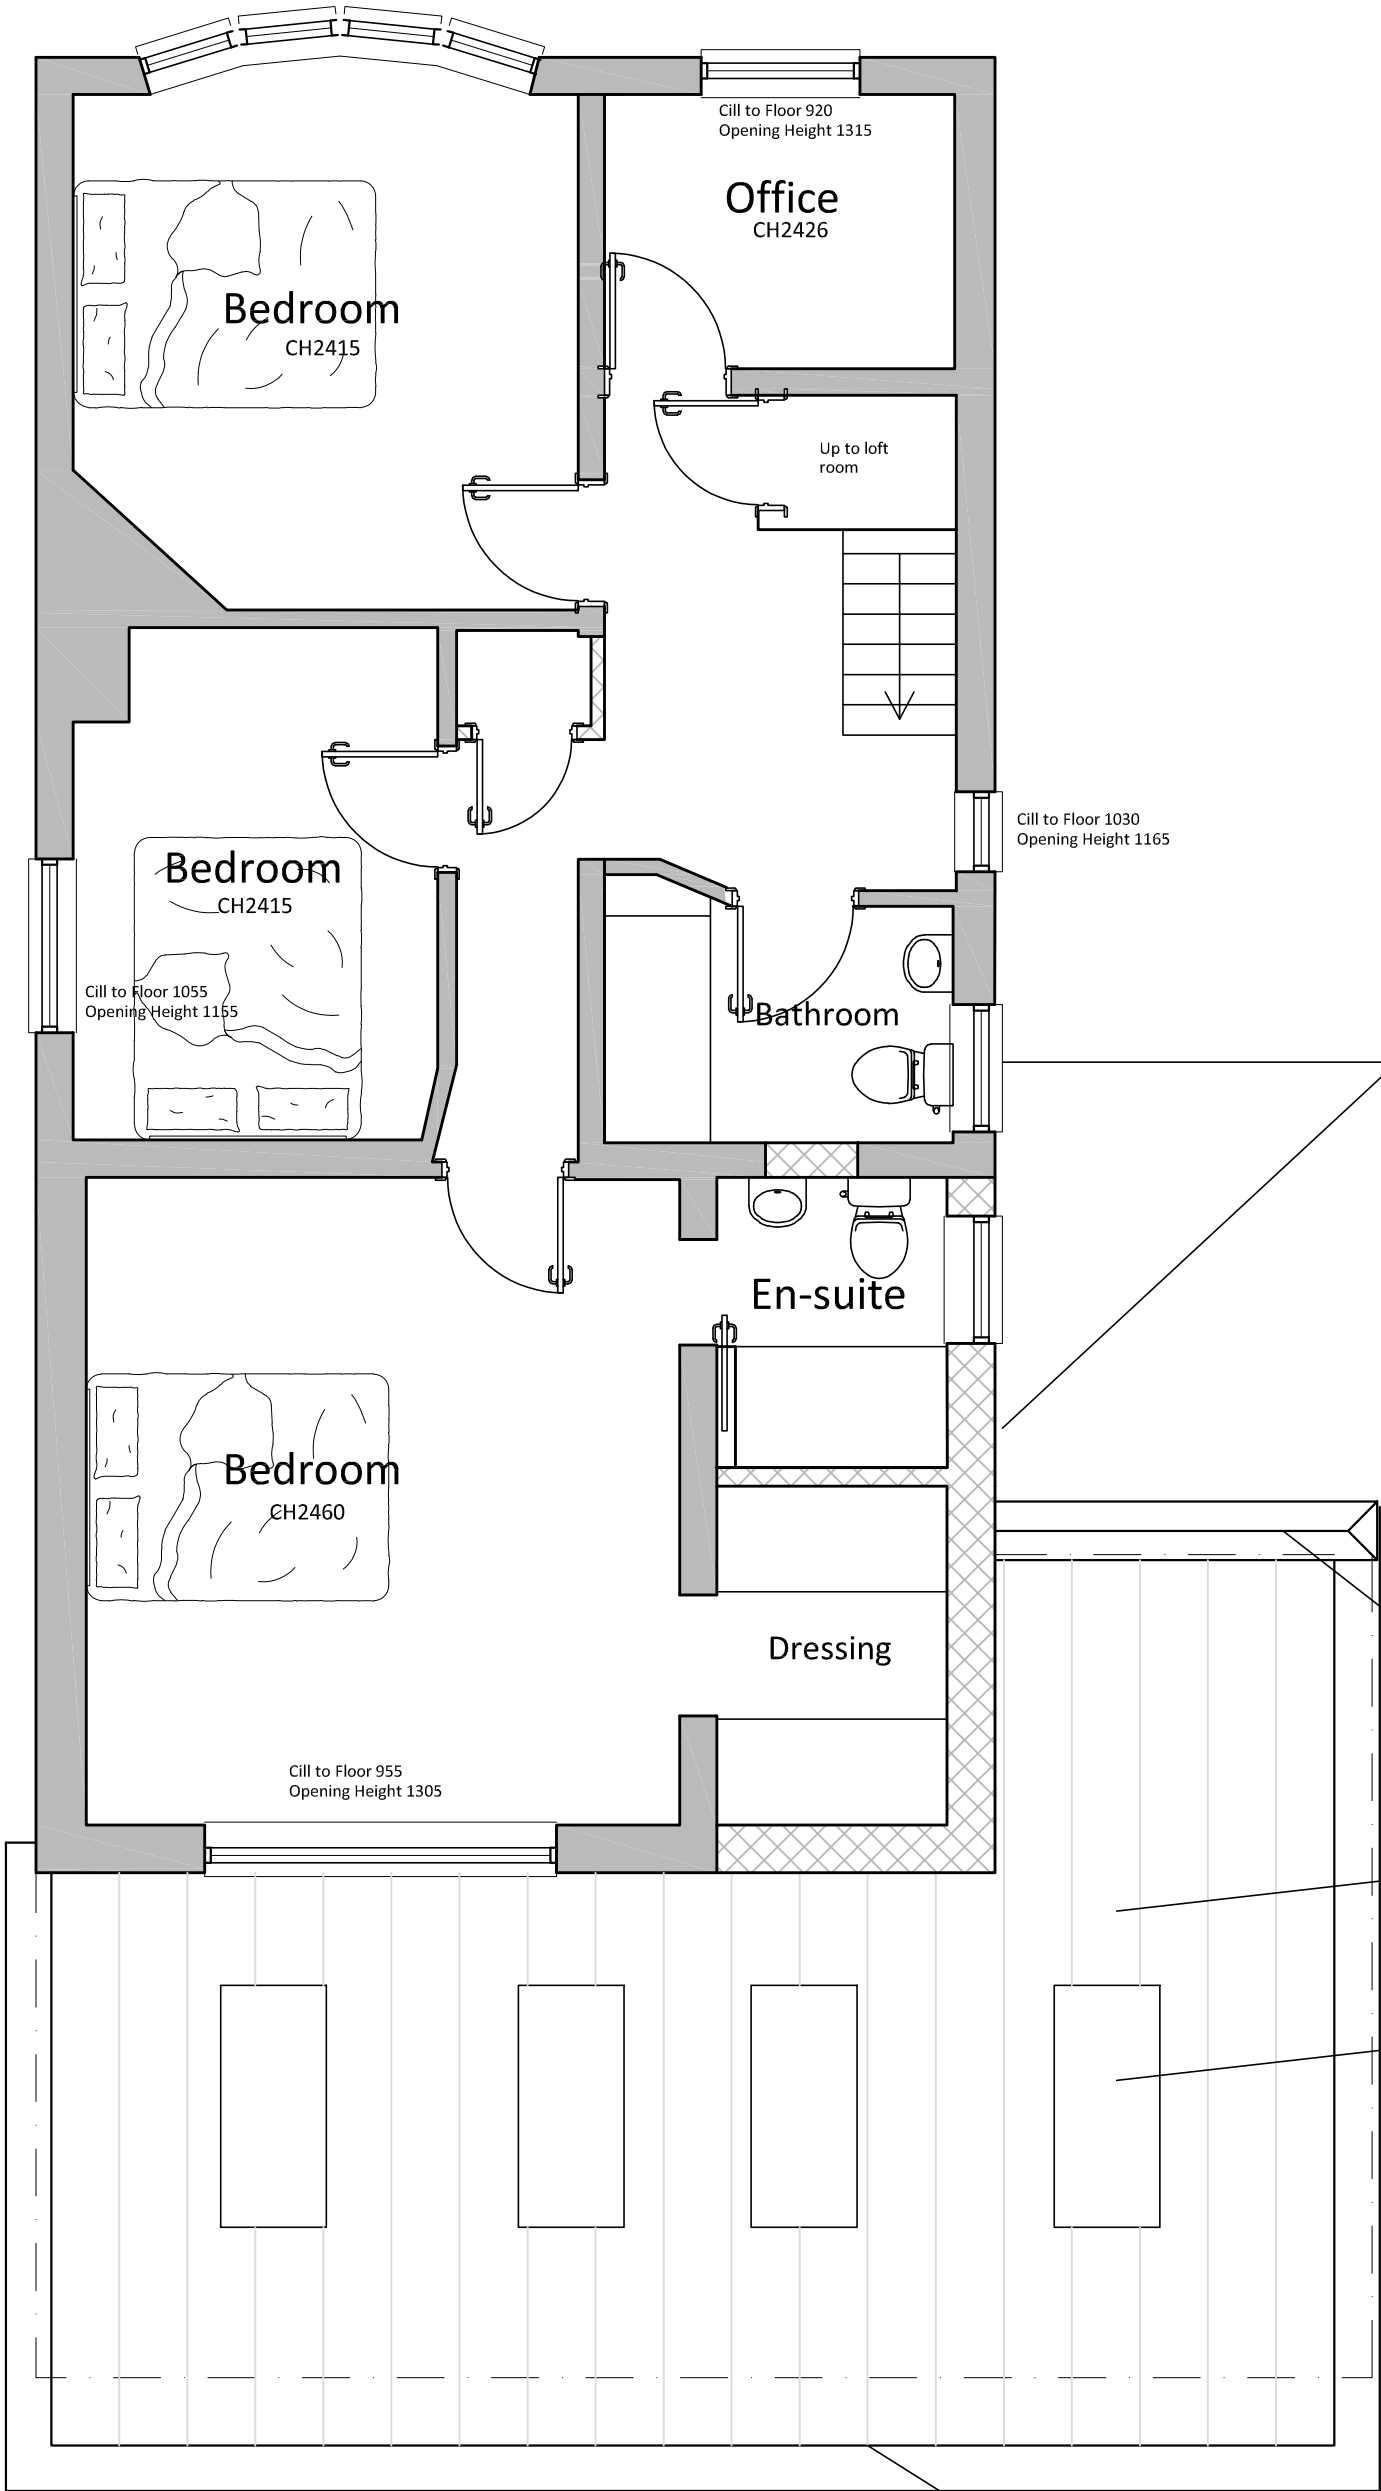

New obscure windows

Raised wall with stone coping above

Sheet metal standing seam roof

Integrated rooflights

Projecting roof overhang including integrated gutter

B	10.12.24	Minor Alterations
JT		
A	10.12.24	Planning Issue
JT		

Rev	Date/By	Revision Note
-----	---------	---------------



Client
Mr and Mrs Gear
Project
35 Wood Ride
Haywards Heath,
RH16 4NL
Drawing
Proposed First Floor Plan

PLANNING

Drawing Number	Date
065-001-211 Rev B	November 2024
Scale	Paper Size
1:50	A3
Drawn JT	Checked JT

E-mail info@jtalimited.co.uk
Telephone 07956 870 019
Web www.jtalimited.co.uk

