


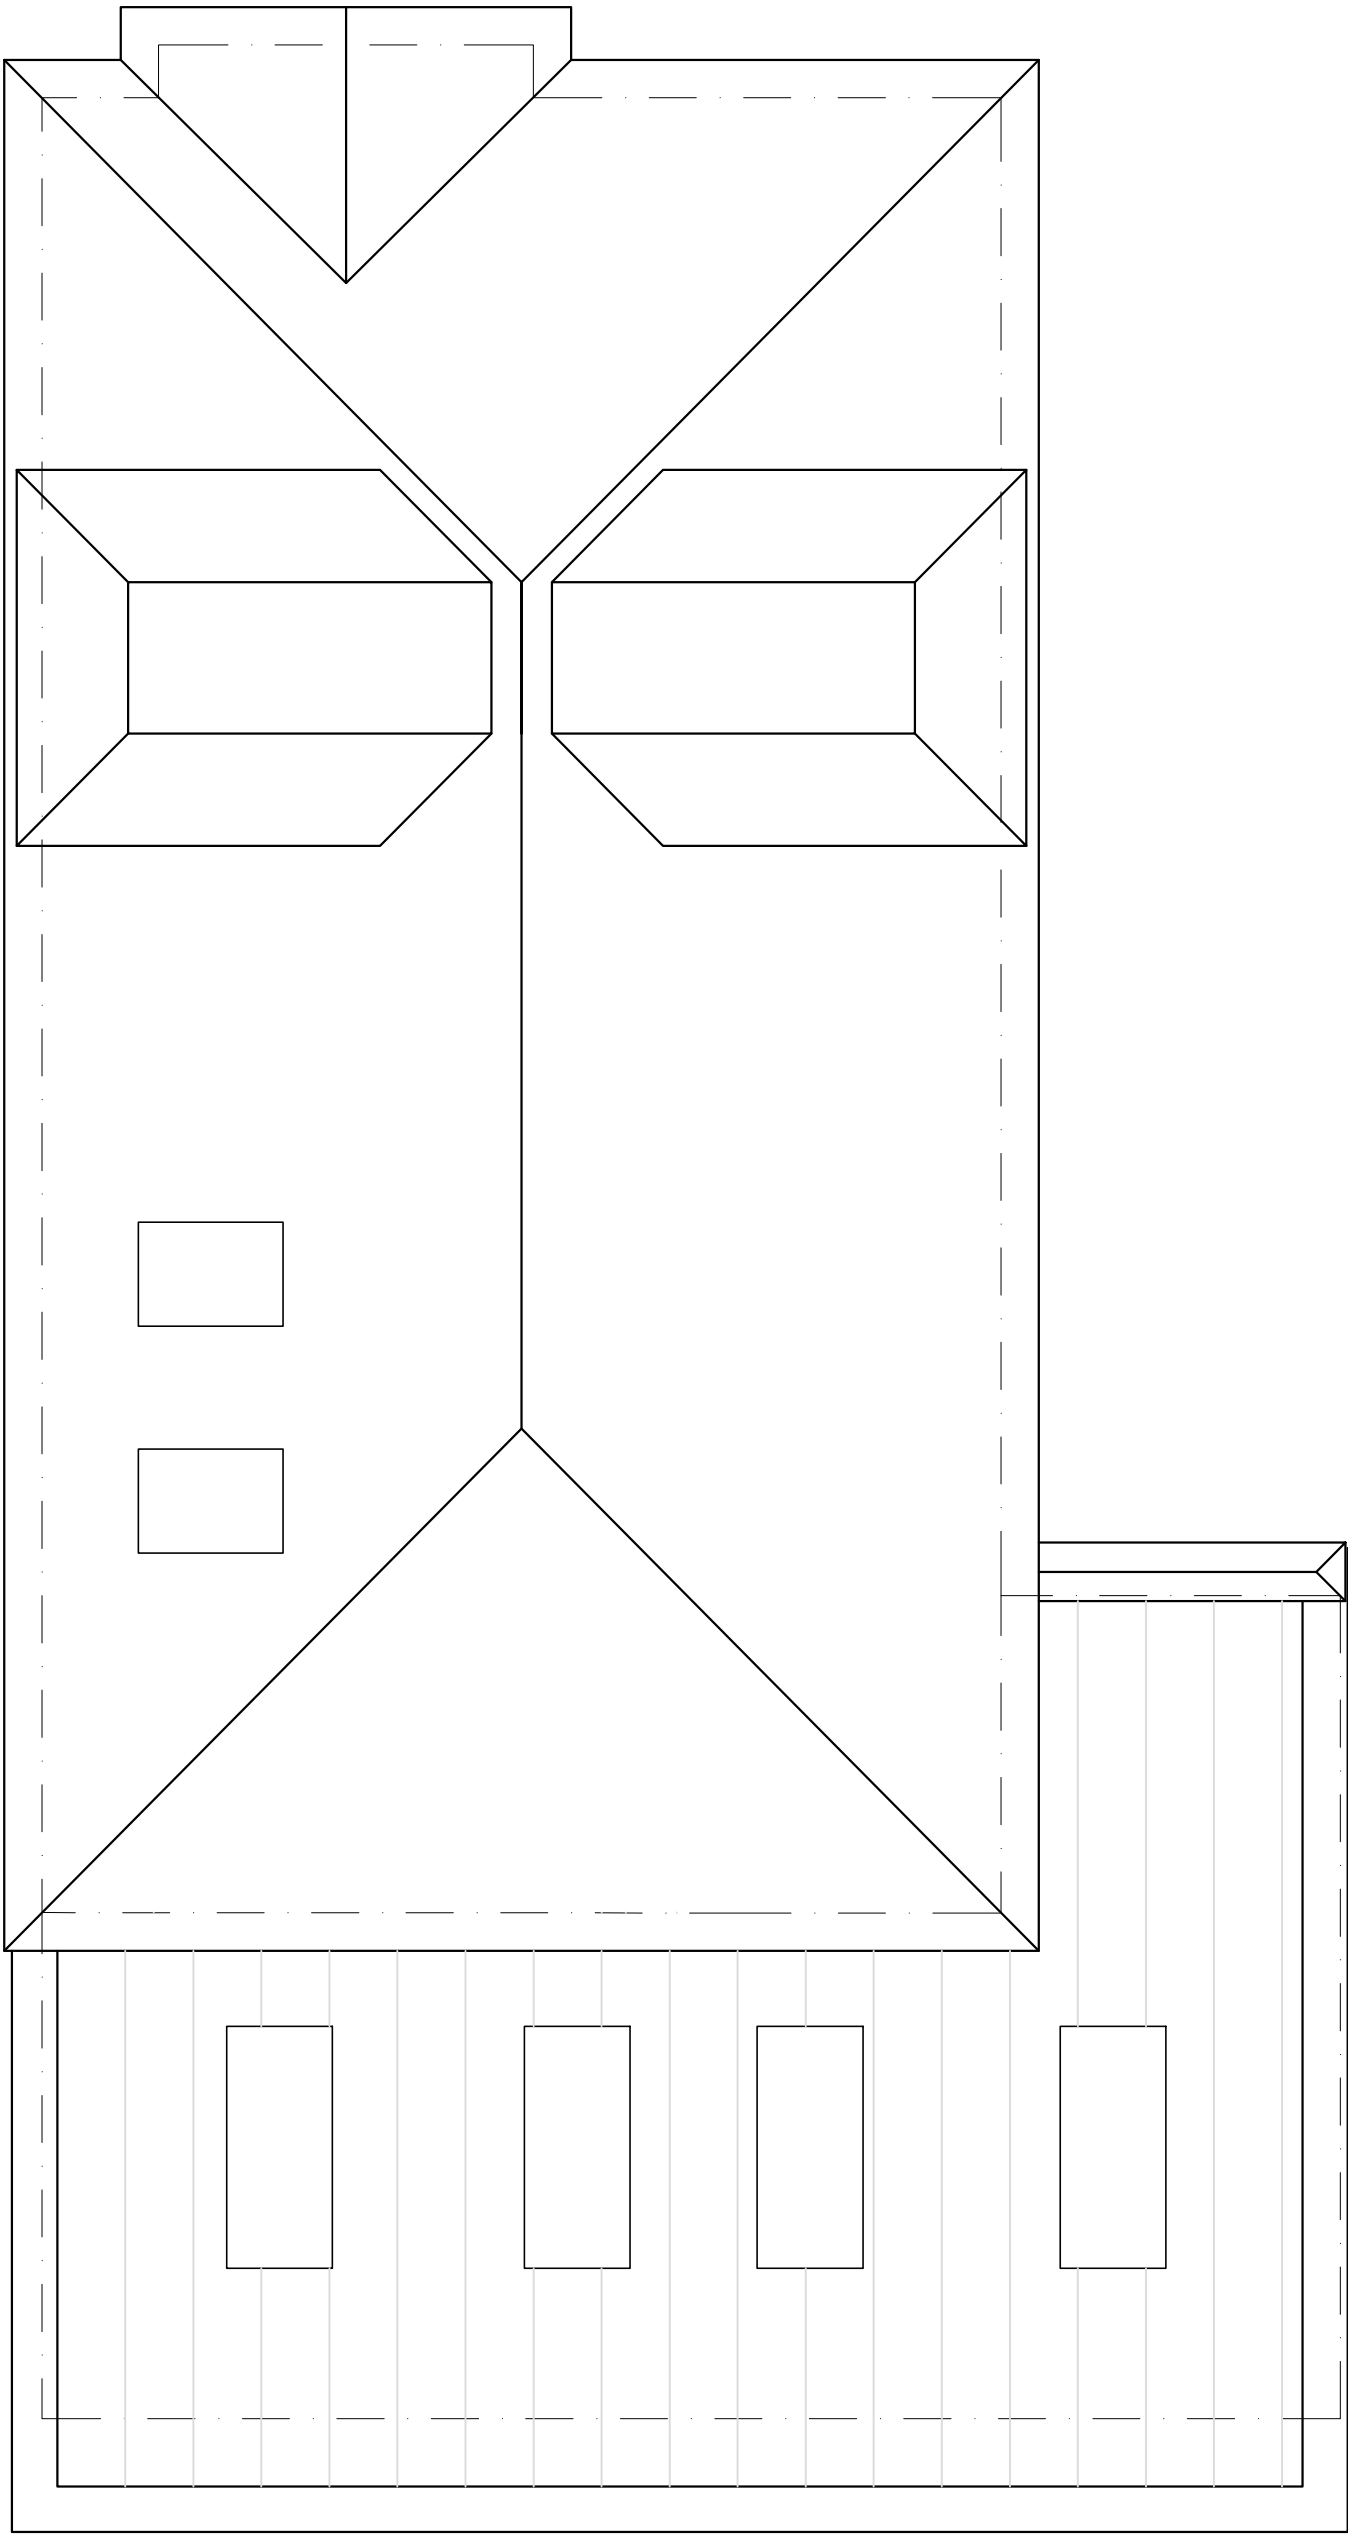

B	10.12.24	Minor Alterations
JT		
A	10.12.24	Planning Issue
JT		

Rev	Date/By	Revision Note
-----	---------	---------------



Client
Mr and Mrs Gear
Project
35 Wood Rise
Haywards Heath,
RH16 4NL
Drawing
Proposed Roof Plan

PLANNING

Drawing Number	Date
065-001-212 Rev B	November 2024
Scale	Paper Size
1:50	A3
Drawn JT	Checked JT

E-mail info@jtalimited.co.uk
Telephone 07956 870 019
Web www.jtalimited.co.uk

0m 1m 2m 3m 4m 5m



NORTH POINT

All dimensions to be verified on site.
Unauthorised reproduction of information herein is strictly prohibited. Copyright 2022
Jonathan Talley Architects Limited is the trading name of Jonathan Talley Architects Limited, a limited company registered
in England and Wales with registered number 13707071 whose registered office is at 16 Corbion Avenue, Haywards
Heath, RH16 4NL