


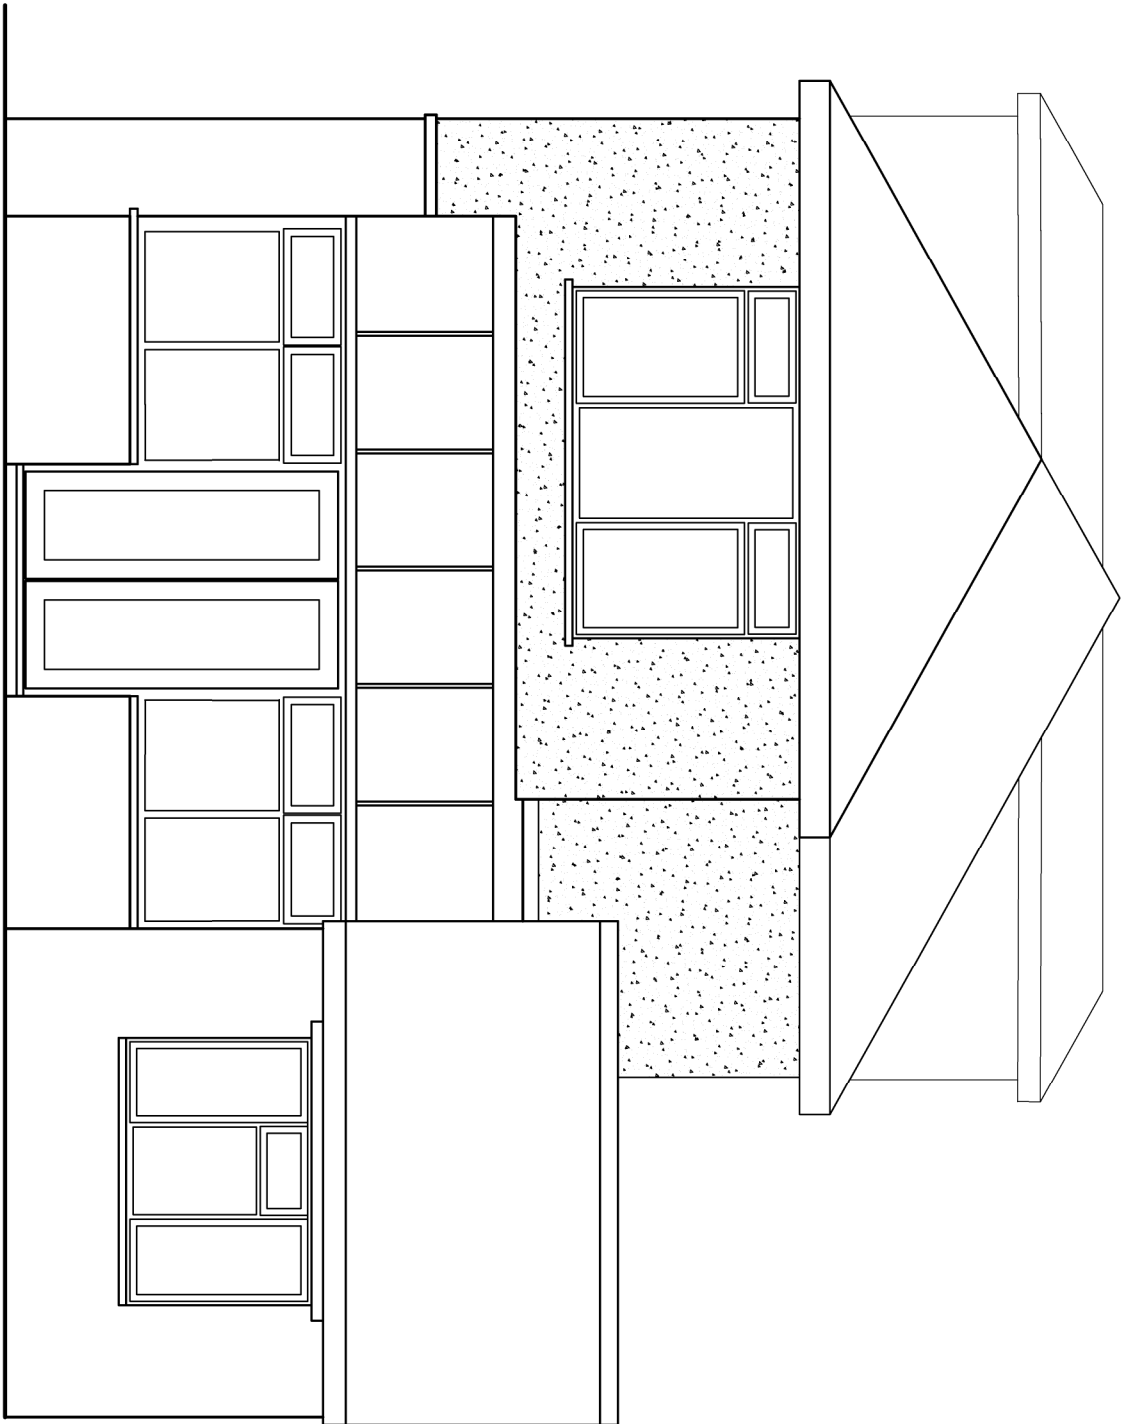

PLANNING

Drawing Number	Date
0065-001-300 Rev -	December 2024
Scale	Paper Size
1:50	A3
Drawn JT	Checked JT

E-mail info@italimited.co.uk
Telephone 07956 870 019
Web www.jtalimited.co.uk

Client: Mr and Mrs Geear
Project: 335 Wood Ride
Haywards Heath,
RH16 4NL
Drawing:
Existing Rear Elevation



Rev	Date/By	Revision Note
		in England and Wales with registered number 1370071 whose registered office is at 16 Condon Avenue, Haywards Heath, RH11 5LF