


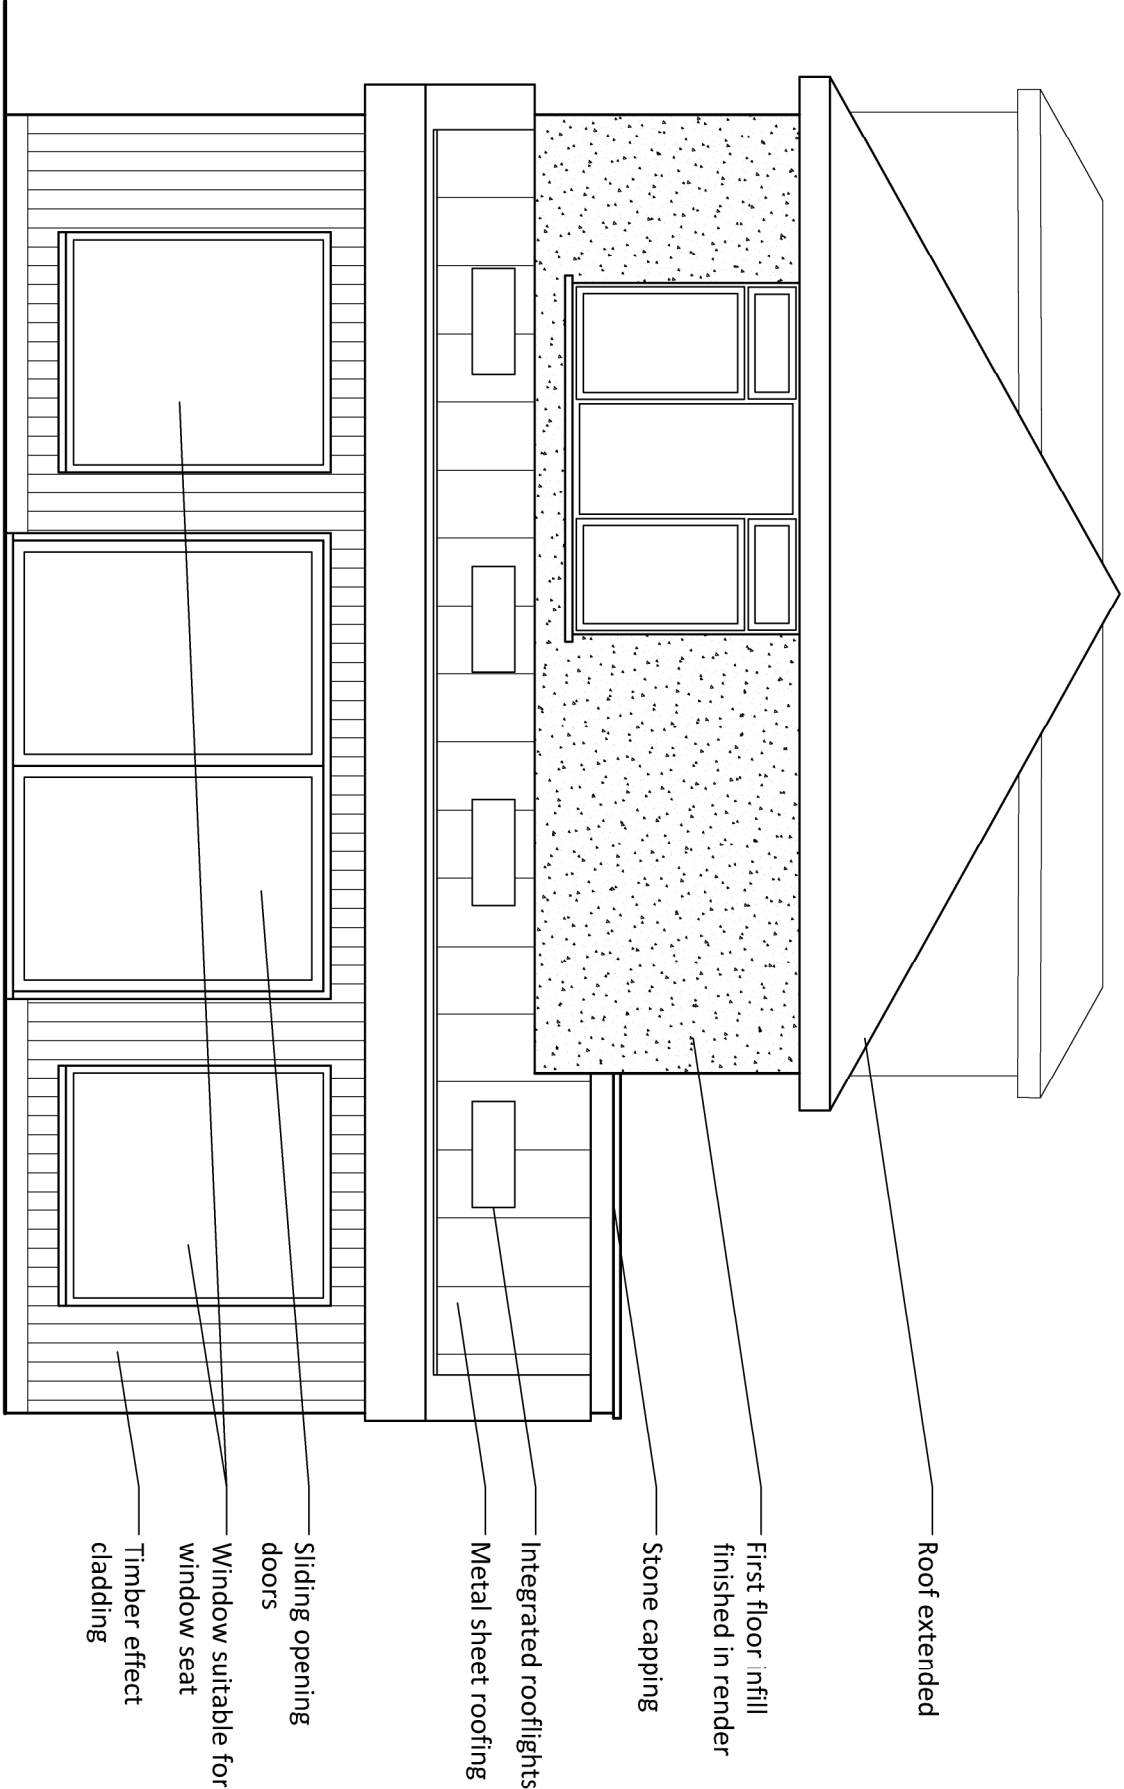

Rev	Date/By	Revision Note
B	28.01.25 JT	Minor Alterations
A	10.12.24 JT	Minor Alterations

Client

Mr and Mrs Geear

Project

35 Wood Ride
Haywards Heath,
RH16 4NL

Drawing

Proposed Rear Elevation

JTA

Jonathan Talley Architects Limited

Drawing Number

065-001-310 Rev B

Date

December 2024

Scale

1:50

Paper Size

A3

Drawn

JT

Checked

JT

E-mail

info@jtalimited.co.uk

Telephone

07956 870 079

Web

www.jtalimited.co.uk

PLANNING

Unauthorised reproduction of information herein is a legal offence. Copyright 2024

Jonathan Talley Architects Limited is a limited liability company registered in England and Wales with registered number 1370271. Jonathan Talley Architects Limited is a company registered in England and Wales.