

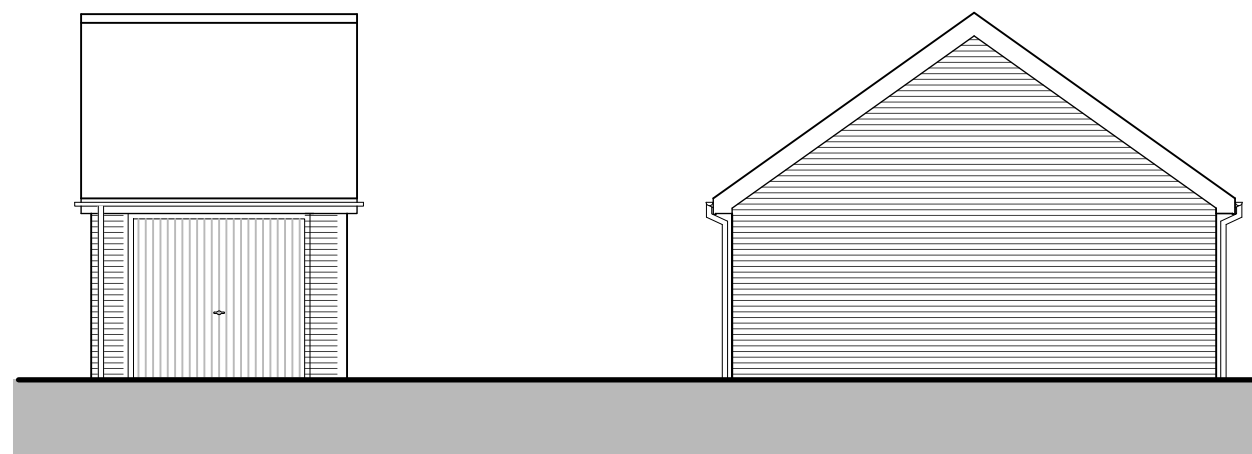


Refer to the site layout for specific location


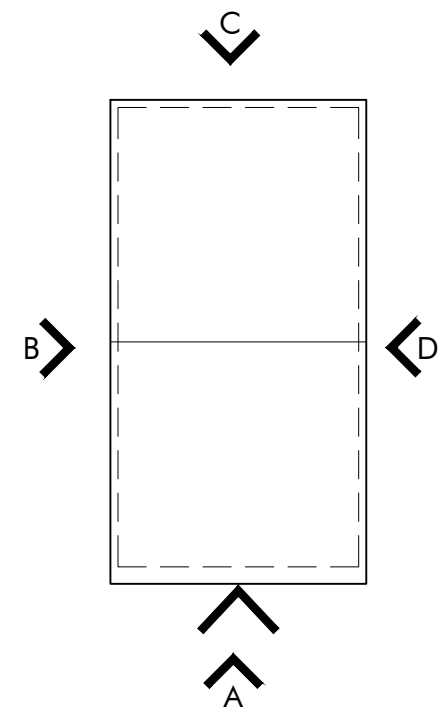


PLOTS - 4, 15, 16, 17, 22, 23, 24, 29, 30, 31, 39, 46,
47, 48, 49, 52, 57

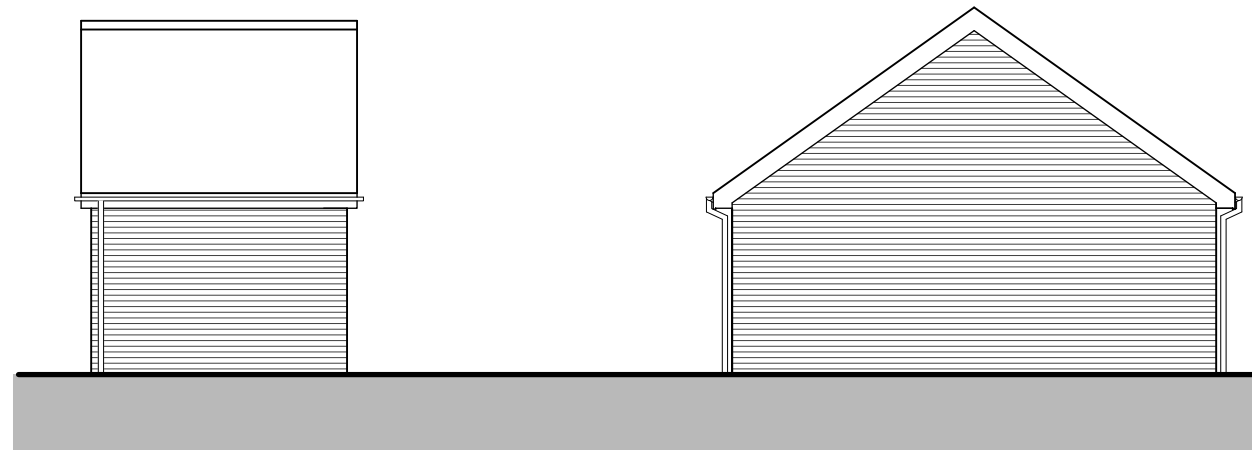


SIDE ELEVATION D


Refer to the site layout for specific location

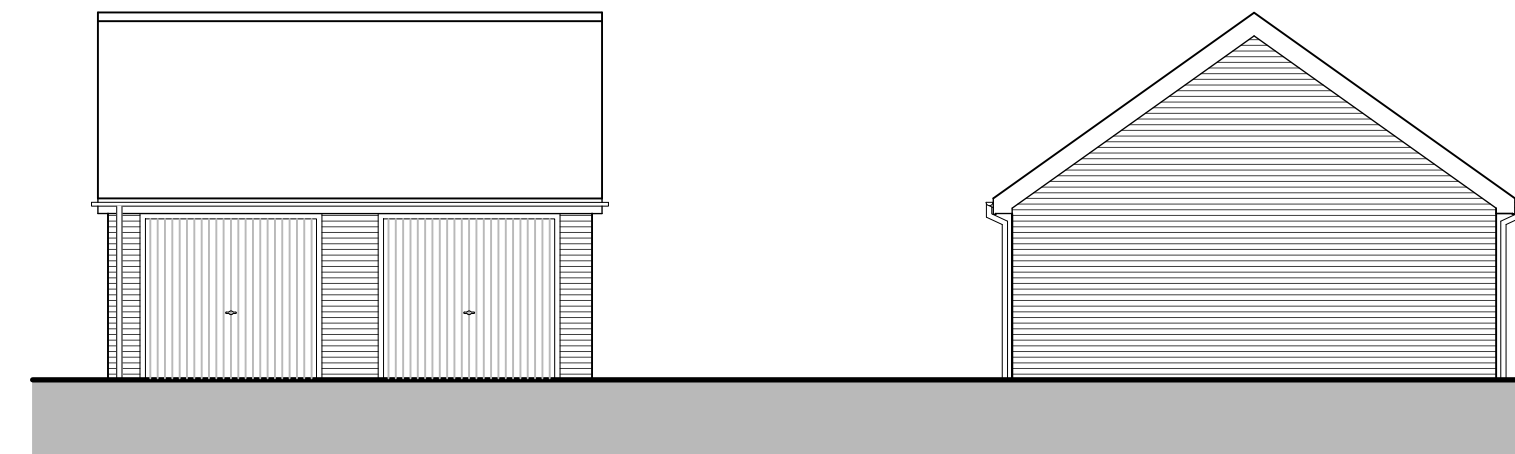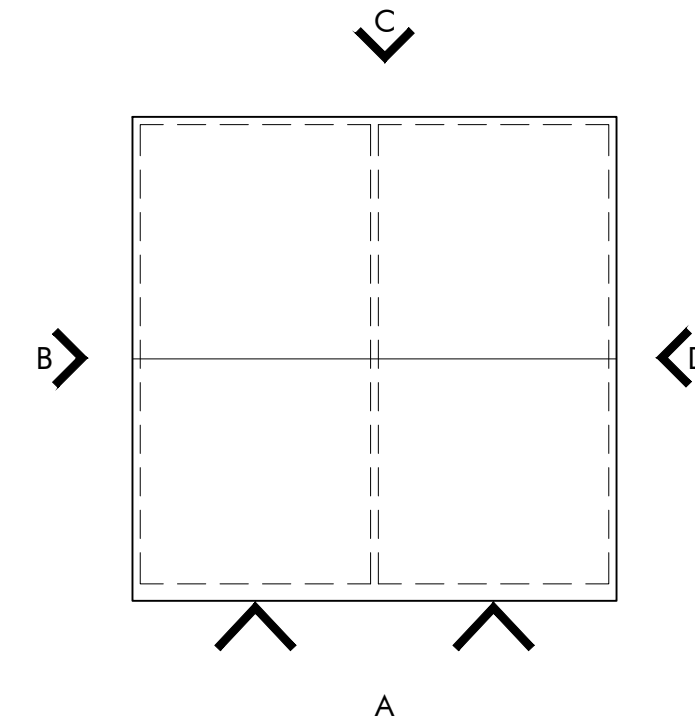


PLOTS - 3, 5, 9-10, 18-19, 20-21, 37, 38, 40-41

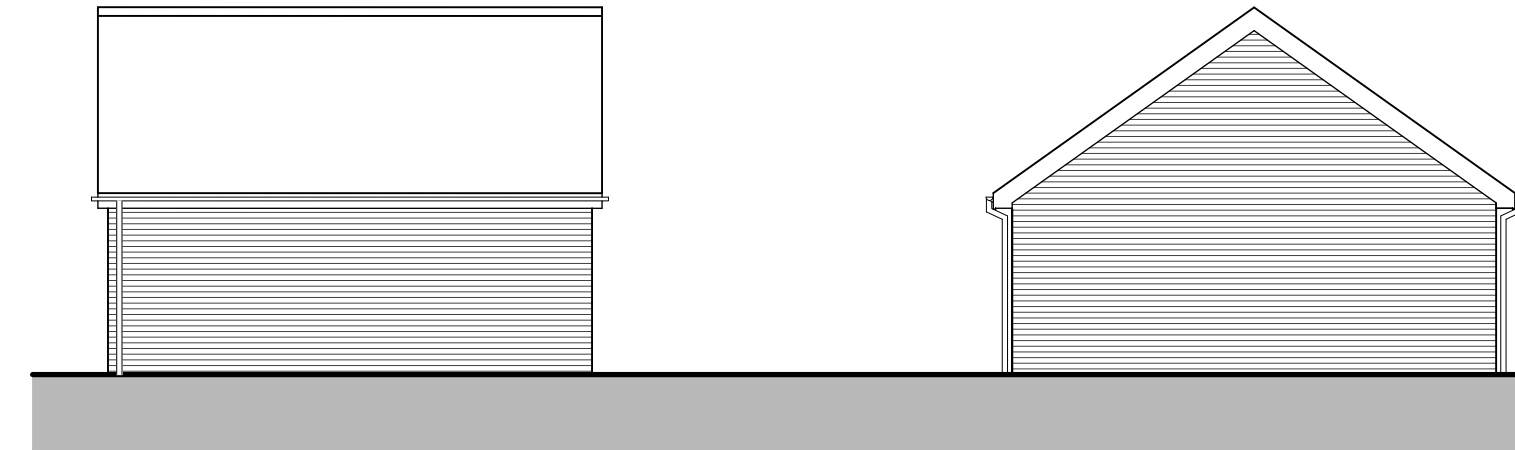

SIDE ELEVATION D


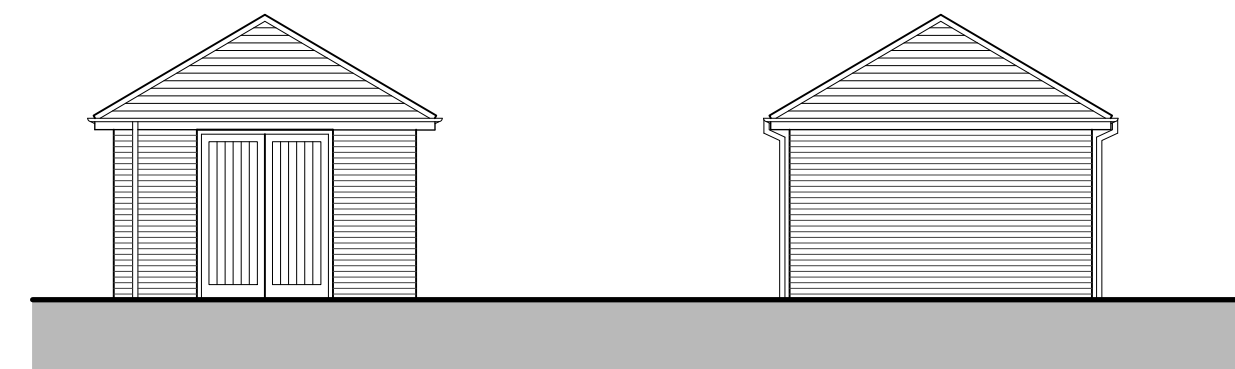


SIDE ELEVATION B

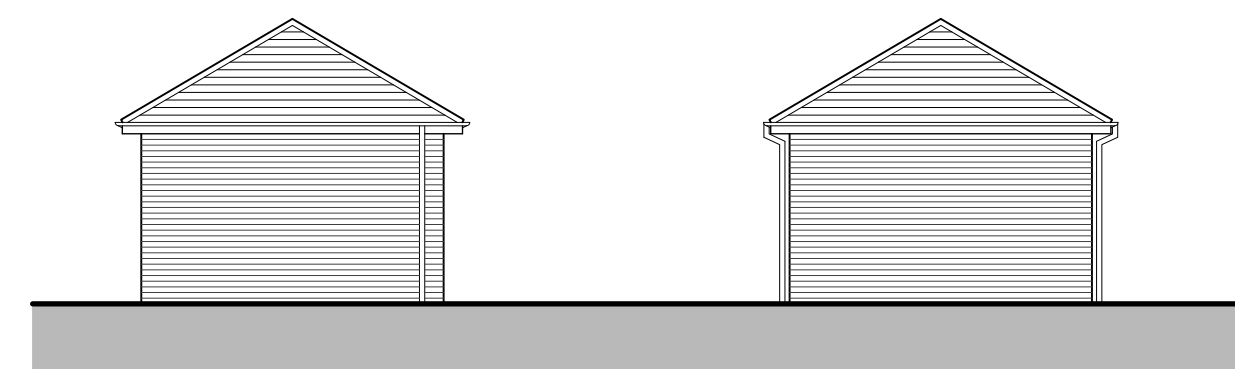


REAR ELEVATION D

Refer to the site layout for specific location

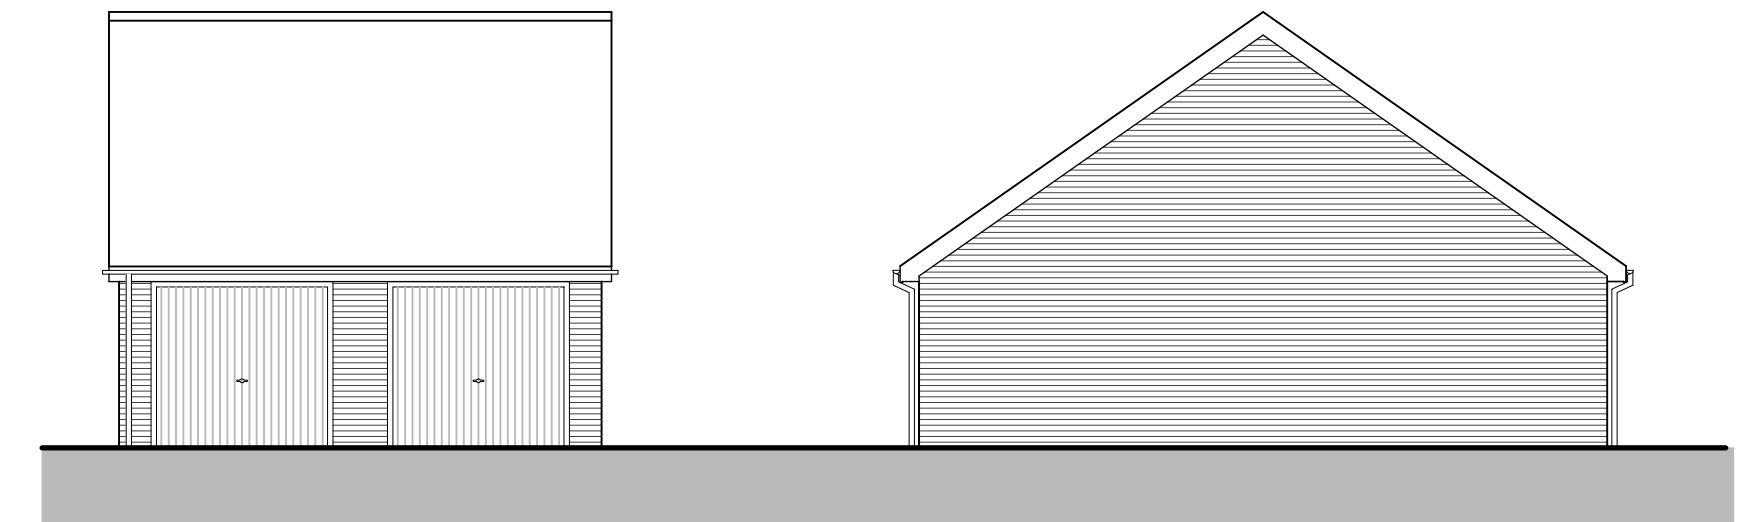
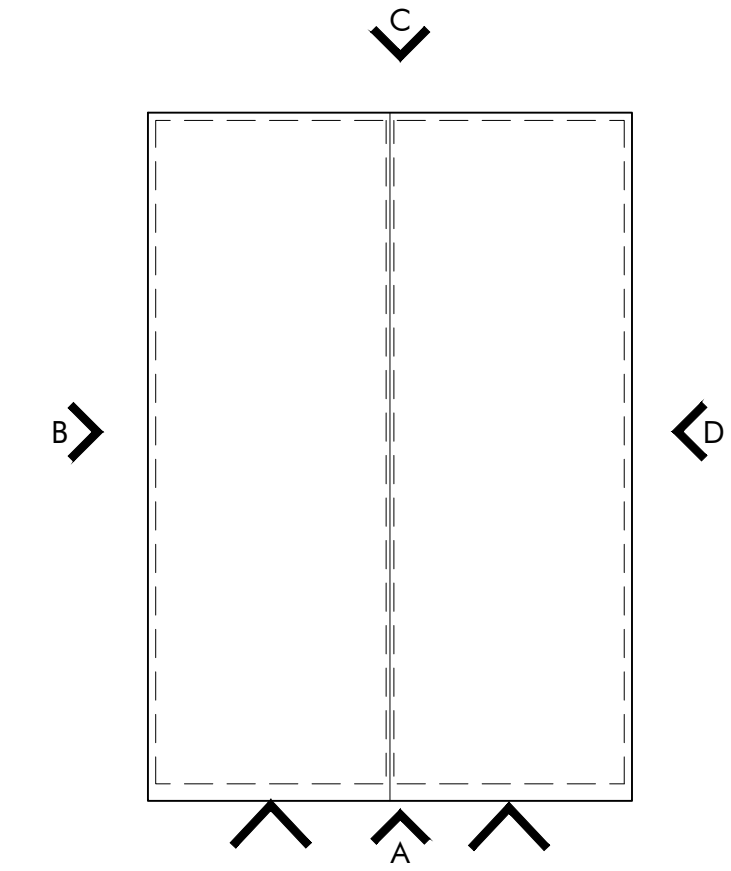


PLOTS - 1-2

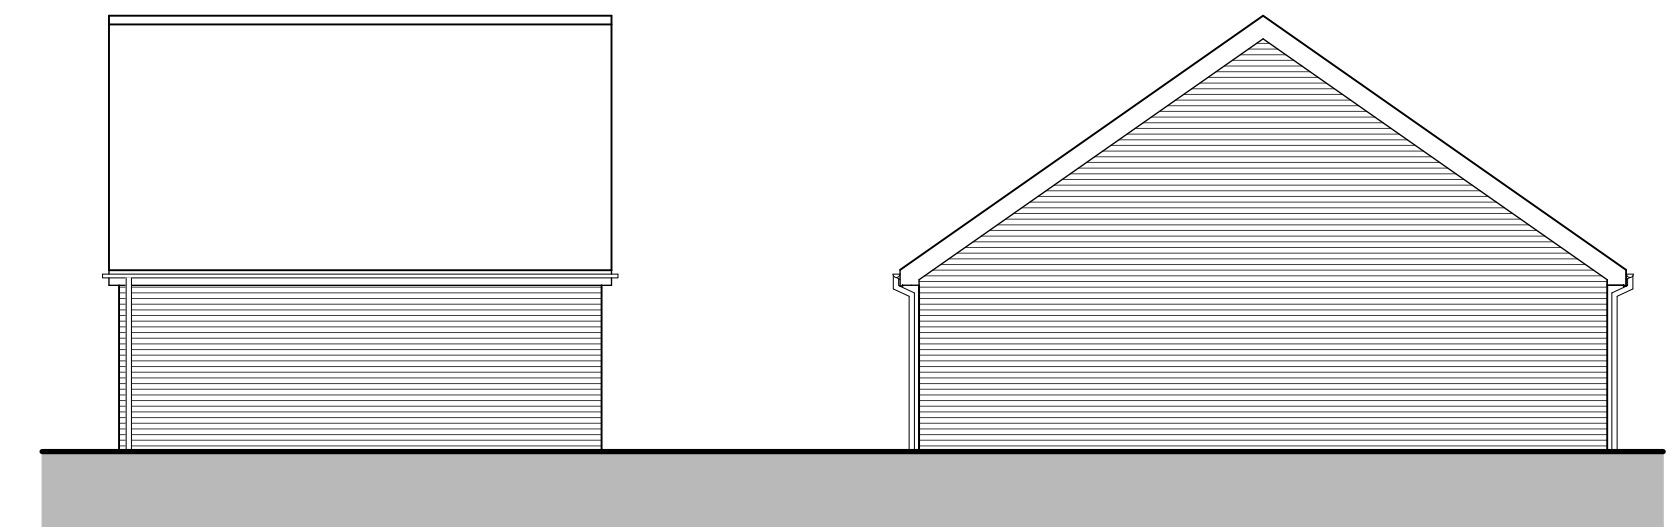


SIDE ELEVATION D


REFERENCES

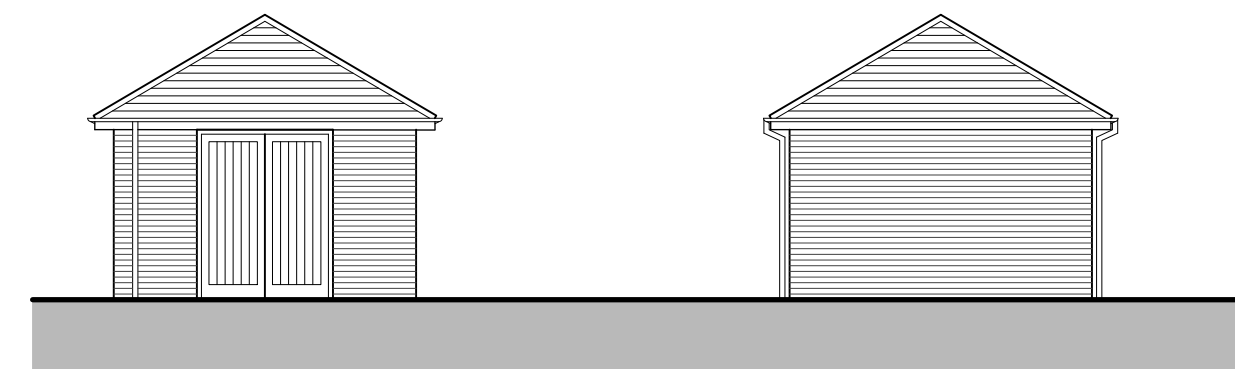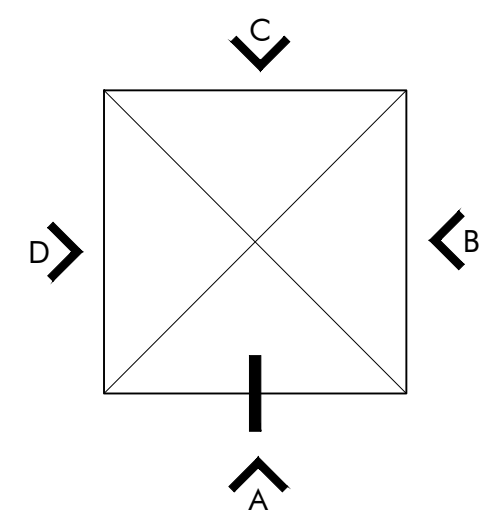

SIDE ELEVATION B

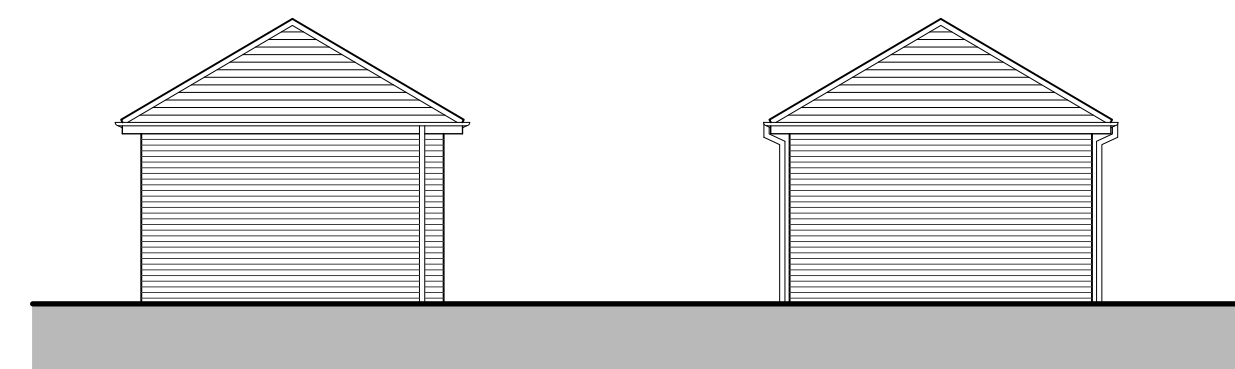

REAR ELEVATION D

 

Client: CREST NICHOLSON SOUTH

Project:

SCAMPS HILL, LINDFIELD

Drawing Title:

**GARAGES AND SUB STATION
PLANS AND ELEVATIONS**

Scale:	Revision	Drawn	Check	Date
1:100 @ A1	A	DT	JH	28.04.26

Project No'	Class	Dwg No'	Status	Rev
-------------	-------	---------	--------	-----

3461	A	3300	PL	A
------	---	------	----	---

CLASS: C - COLOURED, A - BLACK & WHITE
STATUS: SK - SKETCH, PR - PRELIMINARY, PL - PLANNING, WD - WORKING DRAWING