



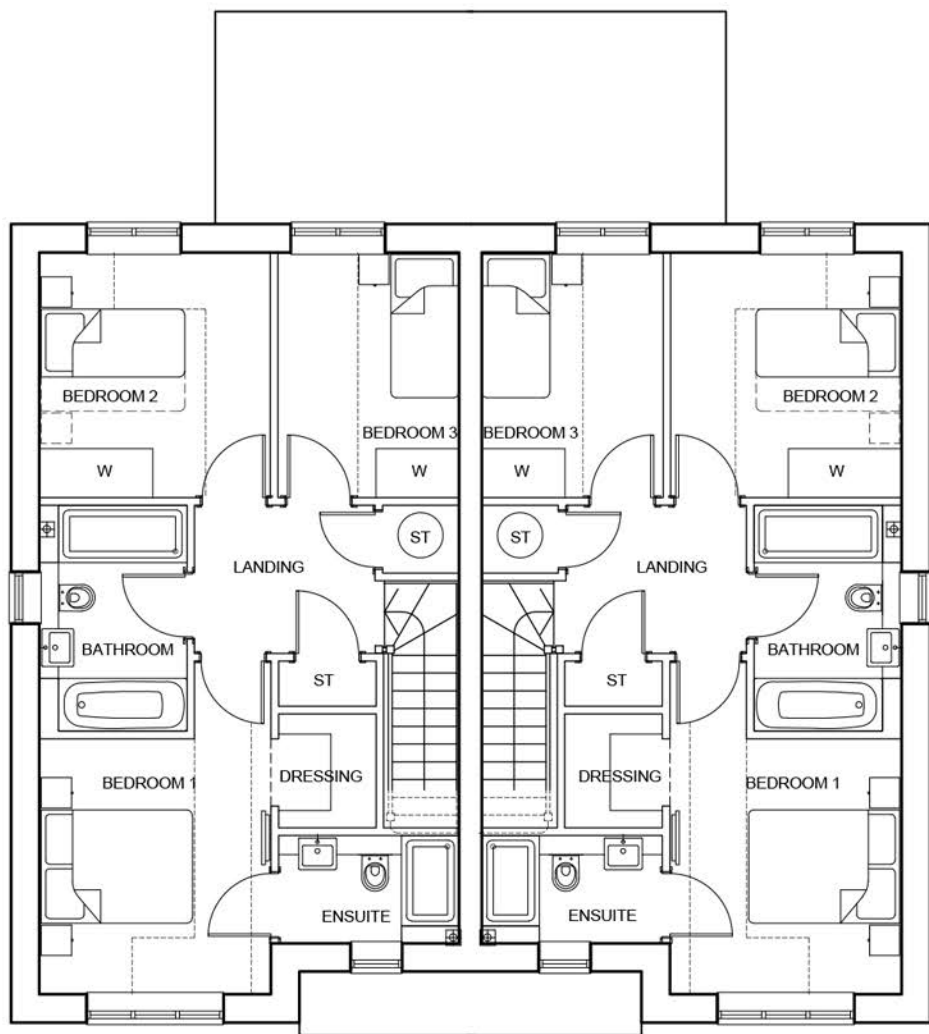

FIRST FLOOR PLAN

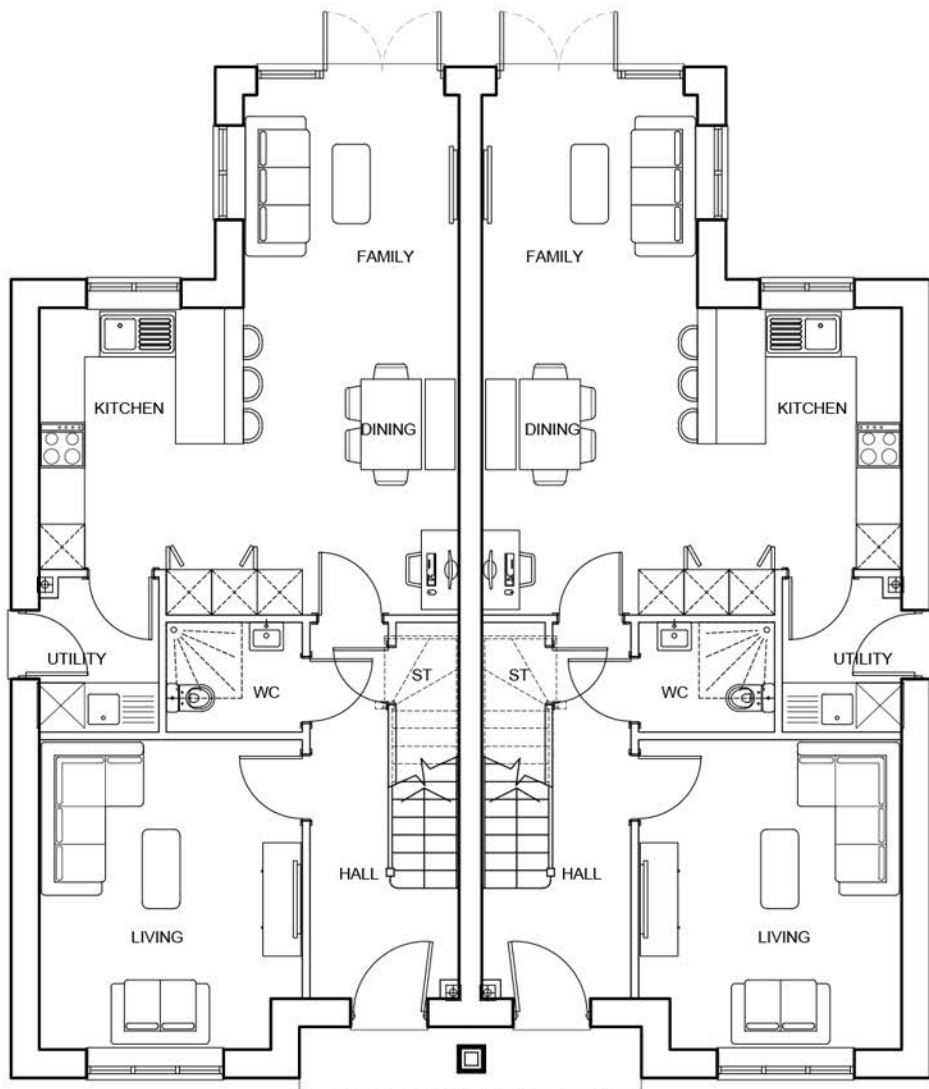

GROUND FLOOR PLAN



FRONT ELEVATION 1:50



SIDE ELEVATION B



REAR ELEVATION C




SIDE ELEVATION D

FROME		
GIA: 113.64m ² / 1223ft ²		
TYPE	Plot Nos Thus	Plot Nos Handed
FROME	7, 8, 50, 51	-



Omega Architects The Front Barn, 124 Manor Road North, Thames Ditton, KT7 0BH T: 01372 470 313 W: www.omega-architects.co.uk					
Client: CREST NICHOLSON SOUTH					
Project: SCAMPS HILL, UNDFIELD					
Drawing Title: FROME Plans & Elevations					
Scale: 1:100 @ A1	Revision A	Drawn ZT	Check JH	Date 28.04.26	
Project No: 3416	Class C	Dwg No: 3015	Status PL	Rev A	

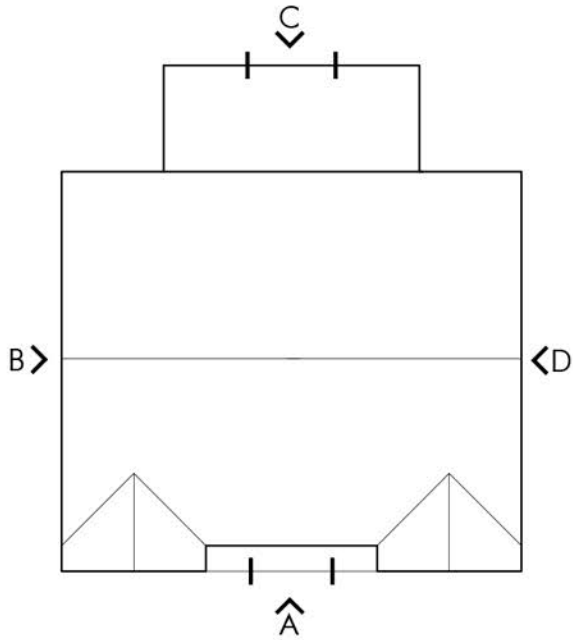

ROOF PLAN - SCALE 1:200

