



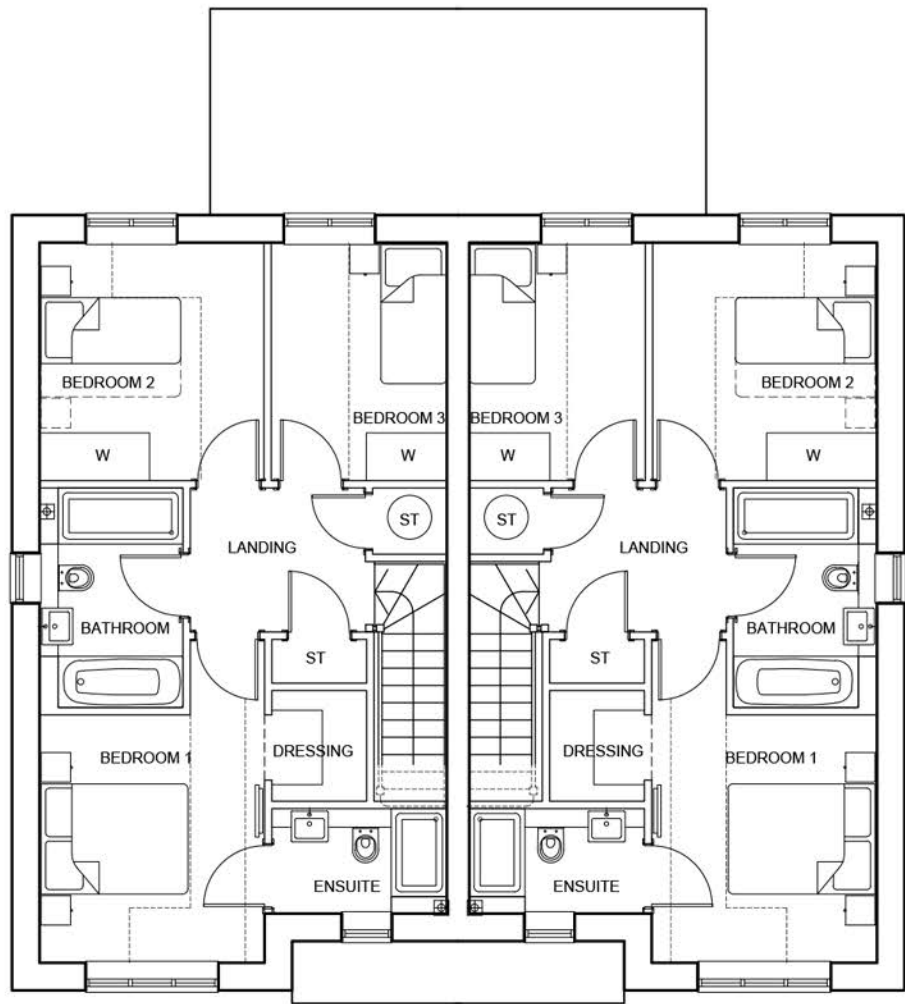

FIRST FLOOR PLAN

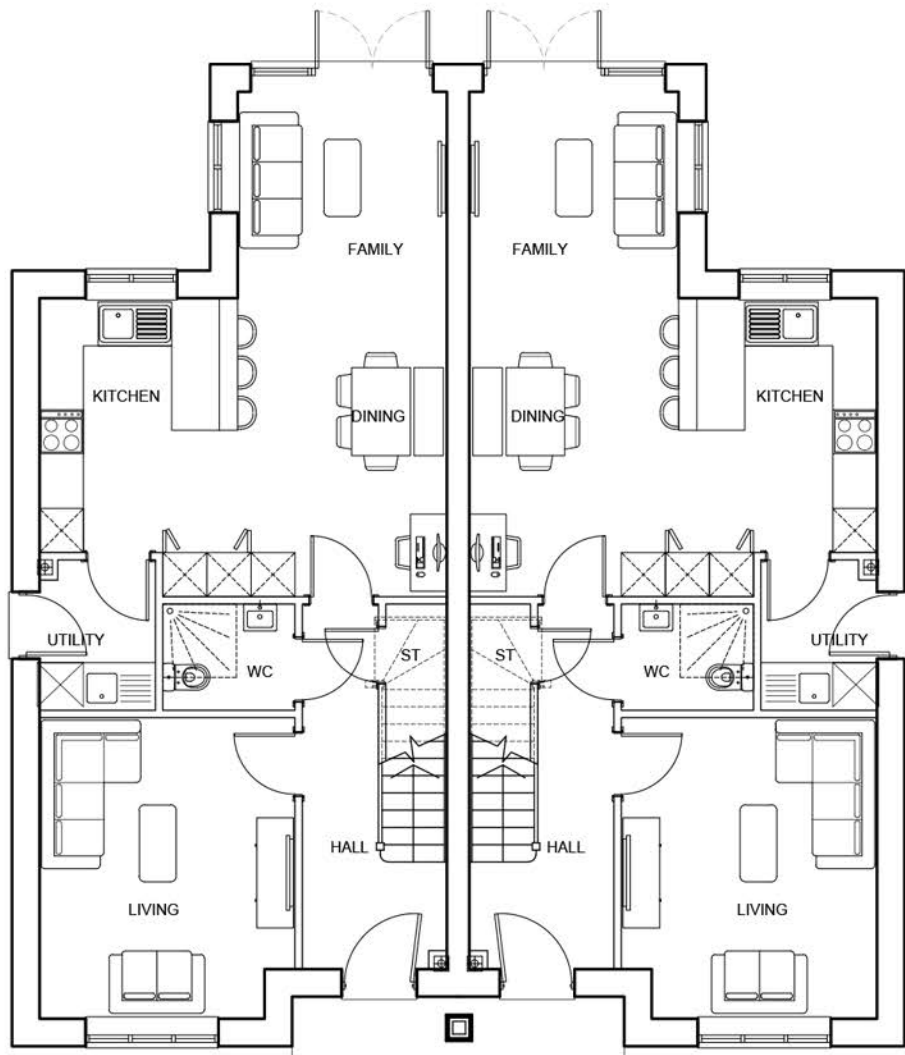

GROUND FLOOR PLAN



FRONT ELEVATION 1:50



SIDE ELEVATION B



REAR ELEVATION C




SIDE ELEVATION D

FROME		
GIA: 113.64m ² / 1223ft ²		
TYPE	Plot Nos Thus	Plot Nos Handd
FROME	11, 12, 13, 14, 19, 20	-



Omega Architects The Front Barn, 124 Manor Road North, Thames Ditton, KT7 0BH T: 01372 470 313 W: www.omega-architects.co.uk				
Client: CREST NICHOLSON SOUTH				
Project: SCAMPS HILL, LINDFIELD				
Drawing Title: FROME Plans & Elevations				
Scale: 1:100 @ A1	Revision: A	Drawn: ZT	Check: JH	Date: 28.04.26
Project No: 3416	Class: C	Dwg No: 3016	Status: PL	Rev: A

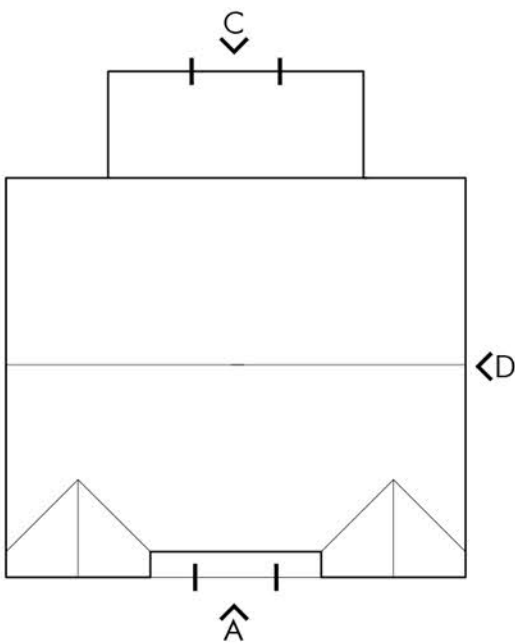

ROOF PLAN - SCALE 1:200