



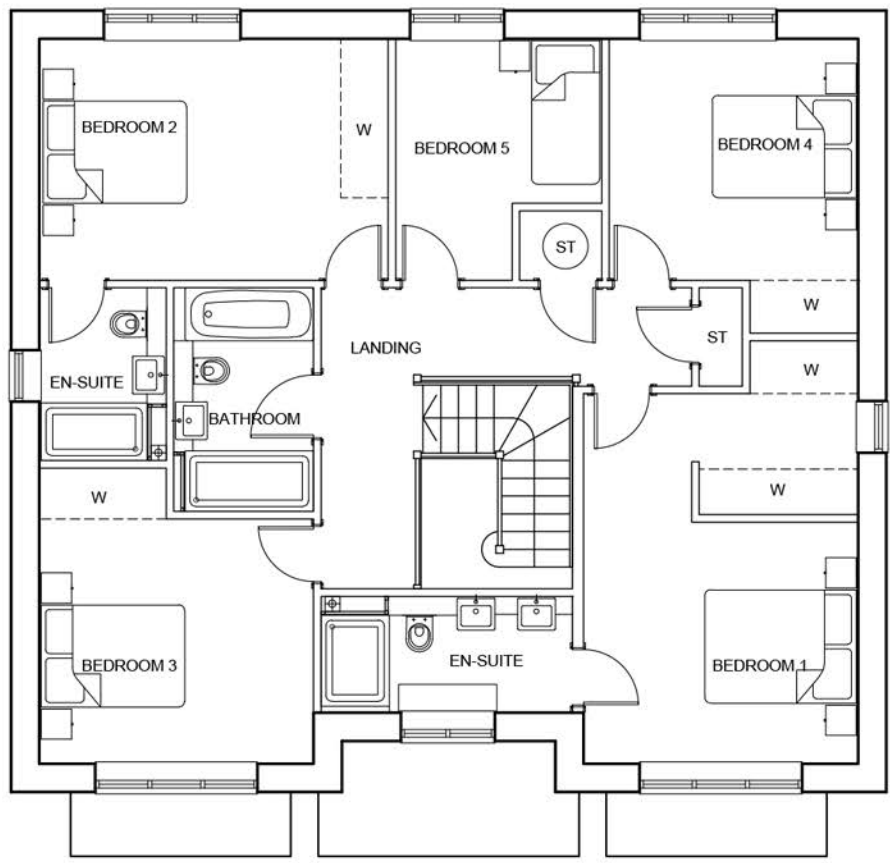

FIRST FLOOR PLAN



FRONT ELEVATION 1:50

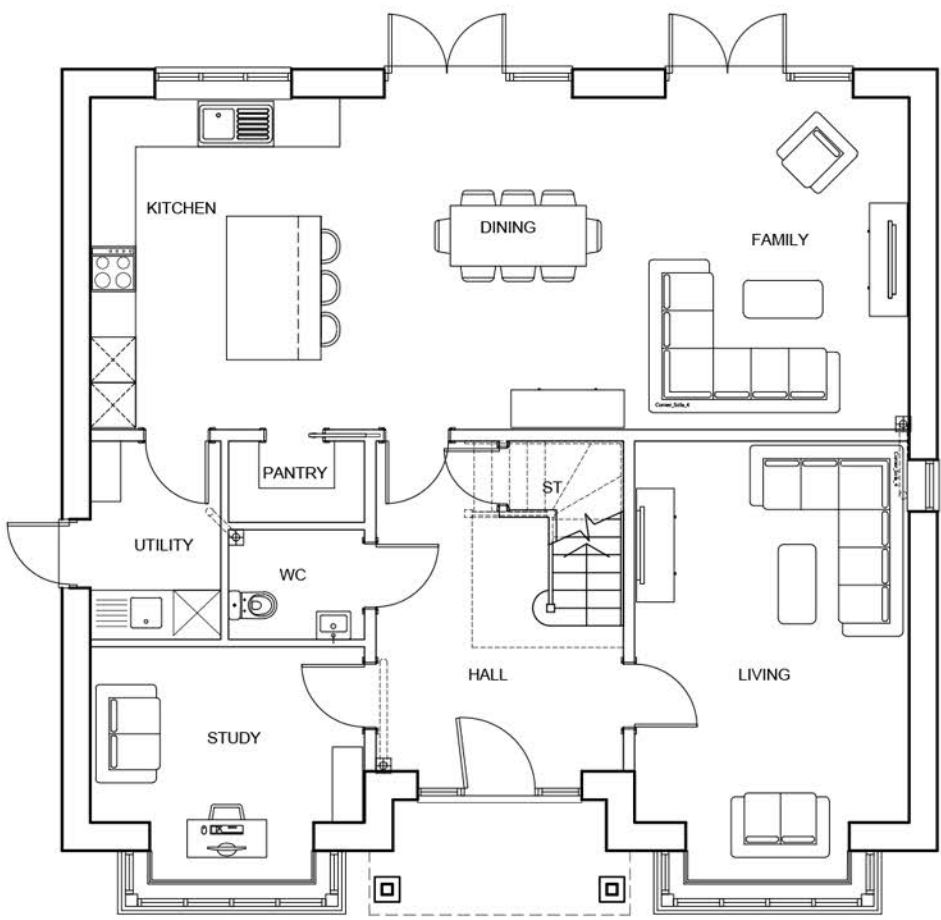

GROUND FLOOR PLAN




SIDE ELEVATION B



REAR ELEVATION C




SIDE ELEVATION D

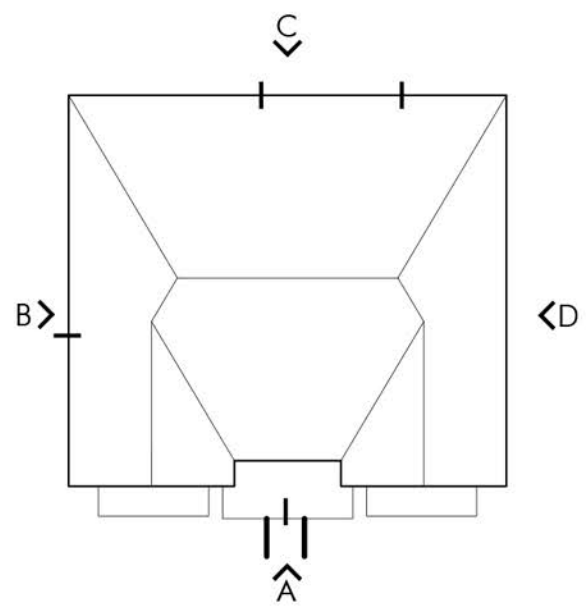

ROOF PLAN - SCALE 1:200



WOODSTOCK		
GIA: 206.25m ² / 2220H ²		
TYPE	Plot Nos Thus	Plot Nos Handed
WOODSTOCK	38	-

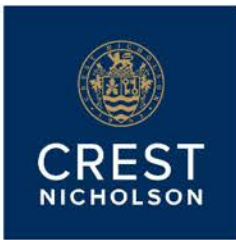

Omega Architects The Front Barn, 124 Manor Road North, Thames Ditton, KT7 0BH T: 01372 470 313 W: www.omega-architects.co.uk					
Client: CREST NICHOLSON SOUTH					
Project: SCAMPS HILL, LINDFIELD					
Drawing Title: WOODSTOCK Plans & Elevations					
Scale: 1:100 @ A1	Revision A	Drawn ZT	Check JH	Date 28.04.26	
Project No: 3416	Class C	Dwg No: 3055	Status PL	Rev A	