



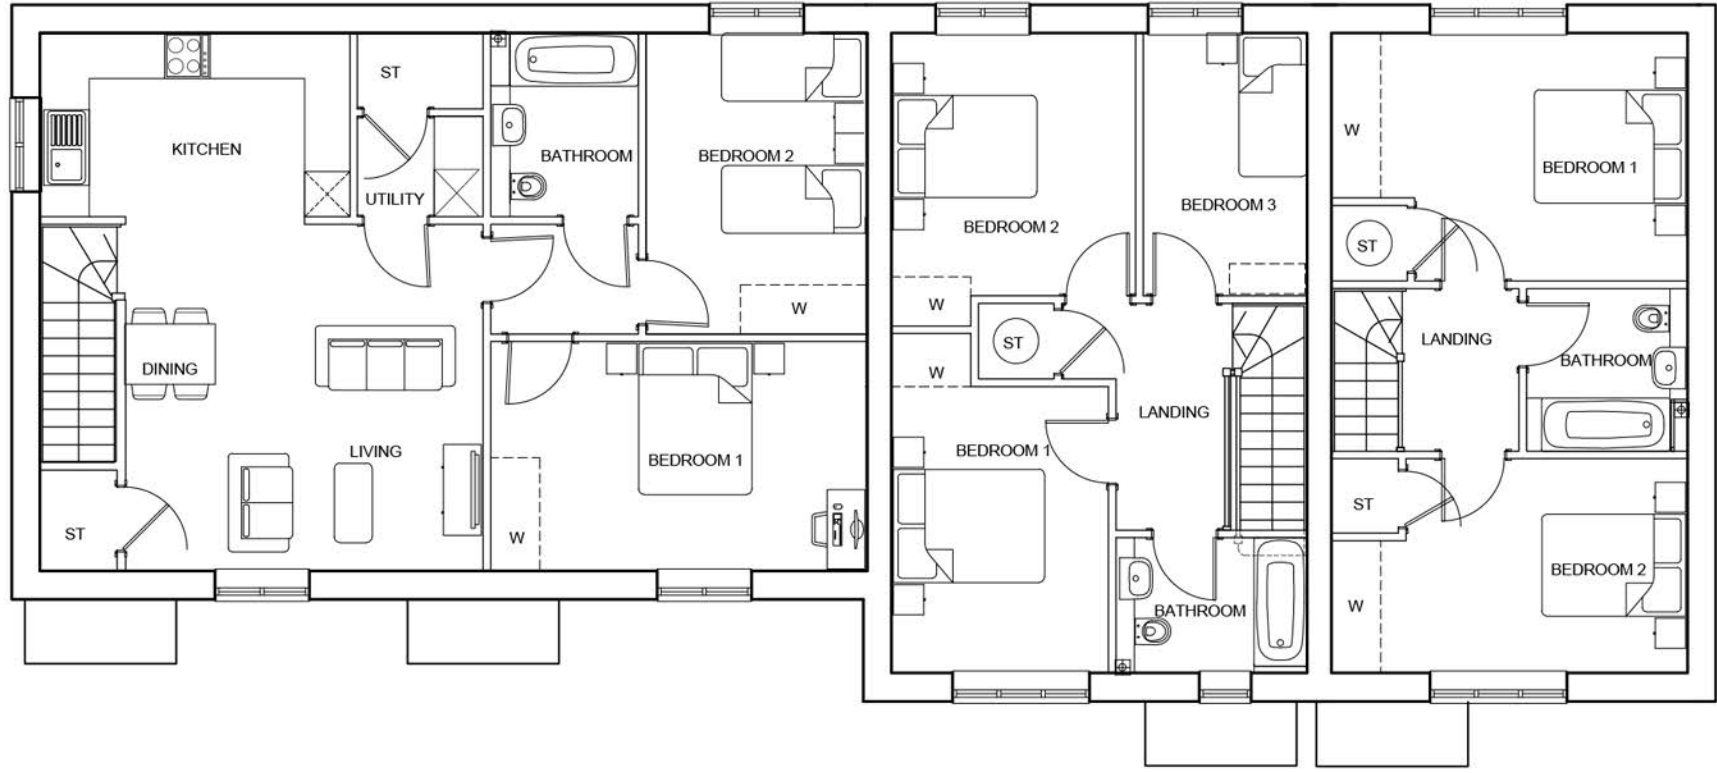

FIRST FLOOR PLAN

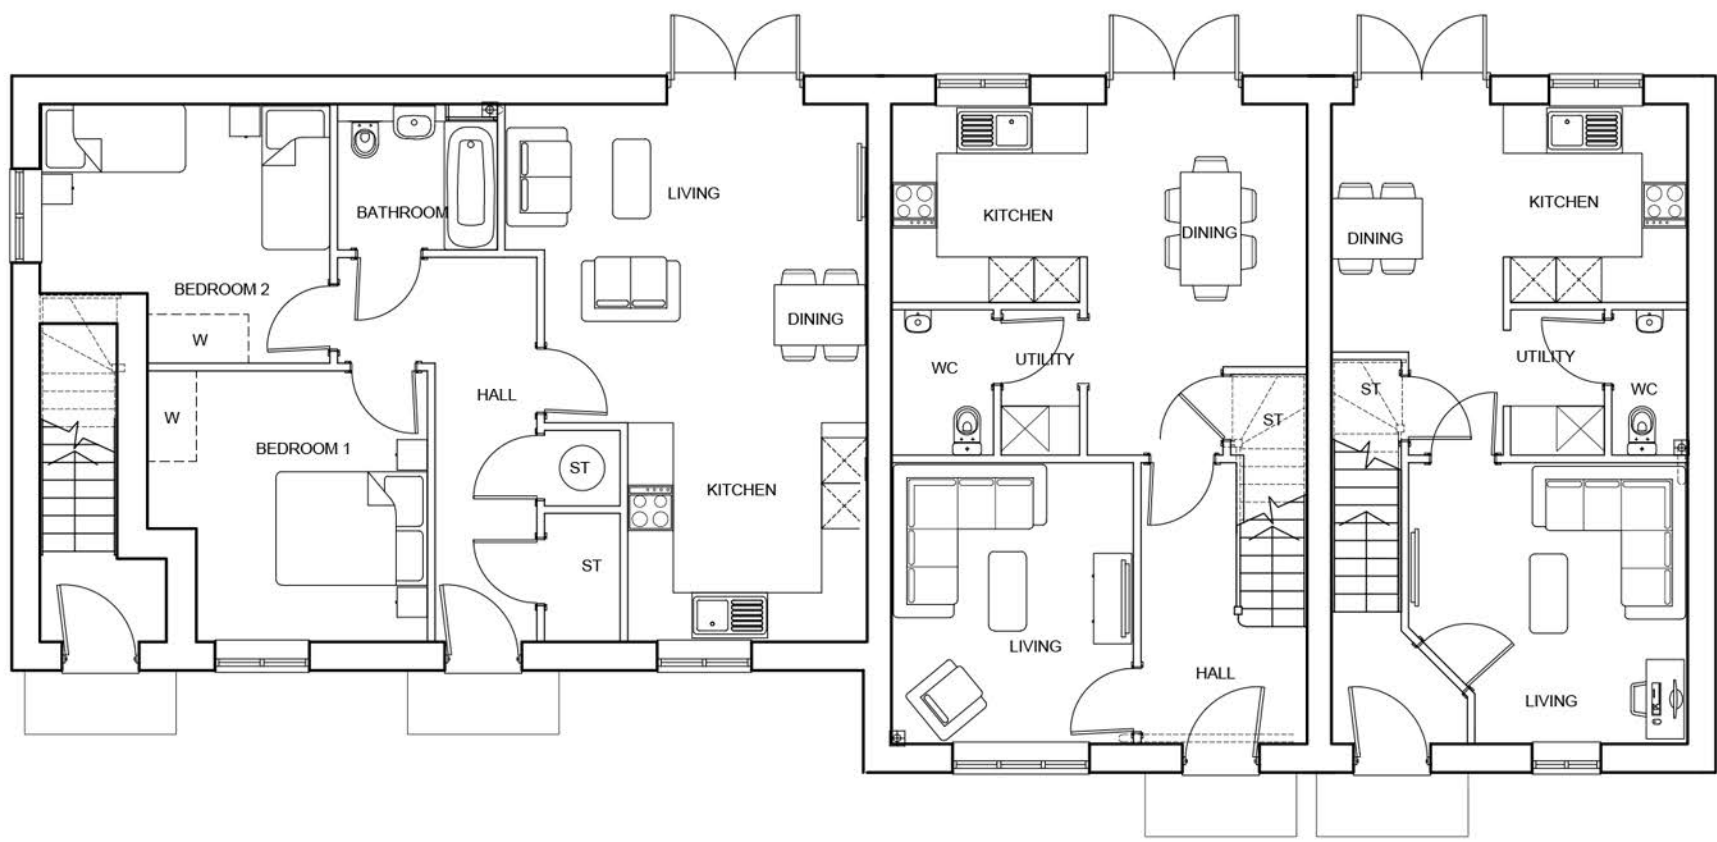

GROUND FLOOR PLAN




FRONT ELEVATION 1:50





SIDE ELEVATION B



REAR ELEVATION C

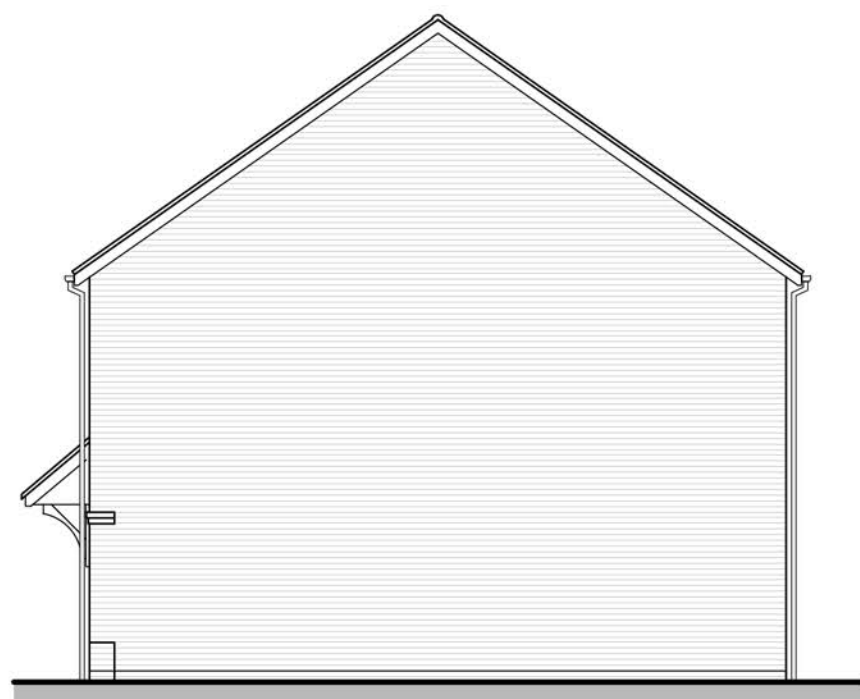

SIDE ELEVATION D

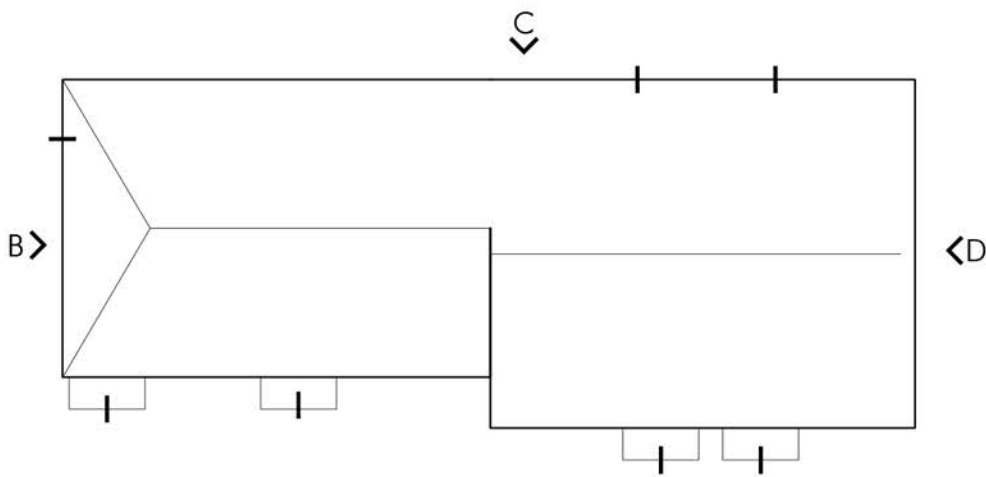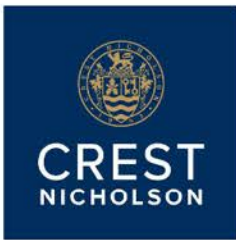

ROOF PLAN - SCALE 1:200



2BM-AFF-1
GIA: 70.32m ² / 757ft ²
2BM-AFF-2
GIA: 82.85m ² / 892ft ²

TYPE	Plot Nos Thus	Plot Nos Handed
2BM-AFF-1	86	-
2BM-AFF-2	87	-
2BH-AFF	84	-
3BH-AFF	85	-

2BH-AFF
GIA: 79.70m ² / 858ft ²
3BH-AFF
GIA: 93.04m ² / 1001ft ²



The Front Barn, 124 Manor Road North, Thames Ditton, KT7 0BH
T: 01372 470 313 W: www.omega-architects.co.uk

Client:
CREST NICHOLSON SOUTH

Project:
SCAMPS HILL, LINDFIELD

Drawing Title:
2BM-AFF-1+2BM-AFF-2+2BH-AFF+3BH-AFF
Plans & Elevations

Scale:	Revision	Drawn	Check	Date
1:100 @ A1	A	ZT	JH	28.04.26

Project No	Class	Dwg No	Status	Rev
3416	C	3065	PL	A

DUPLICATE COPIES OF THIS DRAWING ARE NOT TO BE ISSUED OR REPRODUCED IN ANY FORM OR BY ANY MEANS WITHOUT THE WRITTEN CONSENT OF OMEGA ARCHITECTS. THIS DRAWING IS THE PROPERTY OF OMEGA ARCHITECTS AND IS NOT TO BE LOANED, REPRODUCED, COPIED, OR IN ANY MANNER DISCLOSED TO ANY OTHER PARTY WITHOUT THE WRITTEN CONSENT OF OMEGA ARCHITECTS. OMEGA ARCHITECTS ACCEPTS NO LIABILITY FOR ANY LOSS OR DAMAGE OF ANY KIND ARISING FROM THE USE OF THIS DRAWING.