



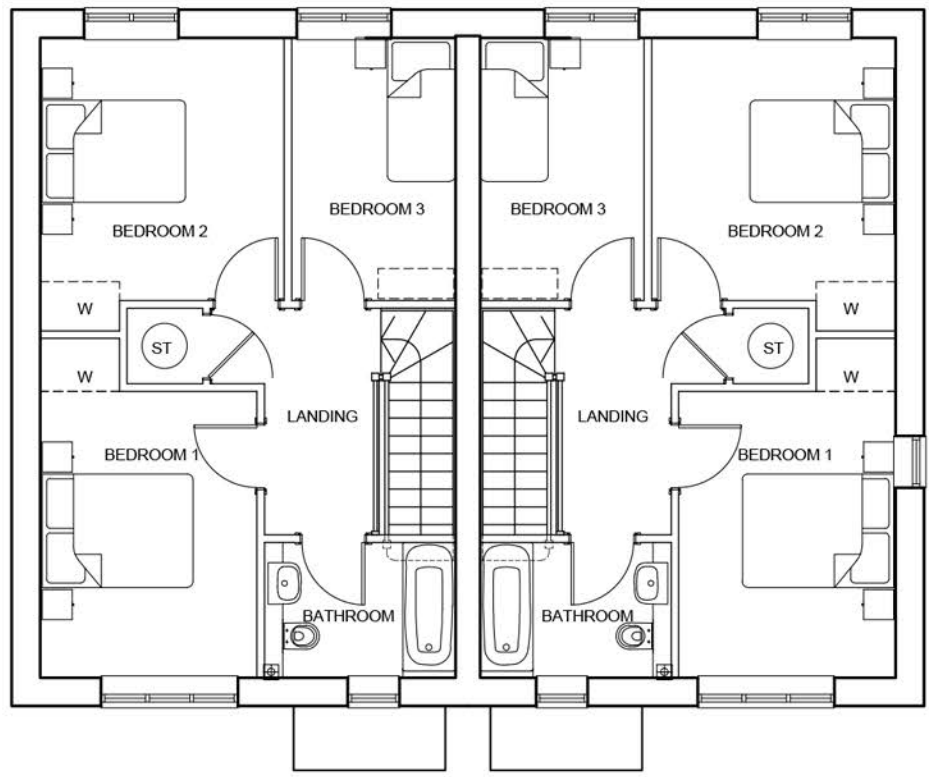


FIRST FLOOR PLAN

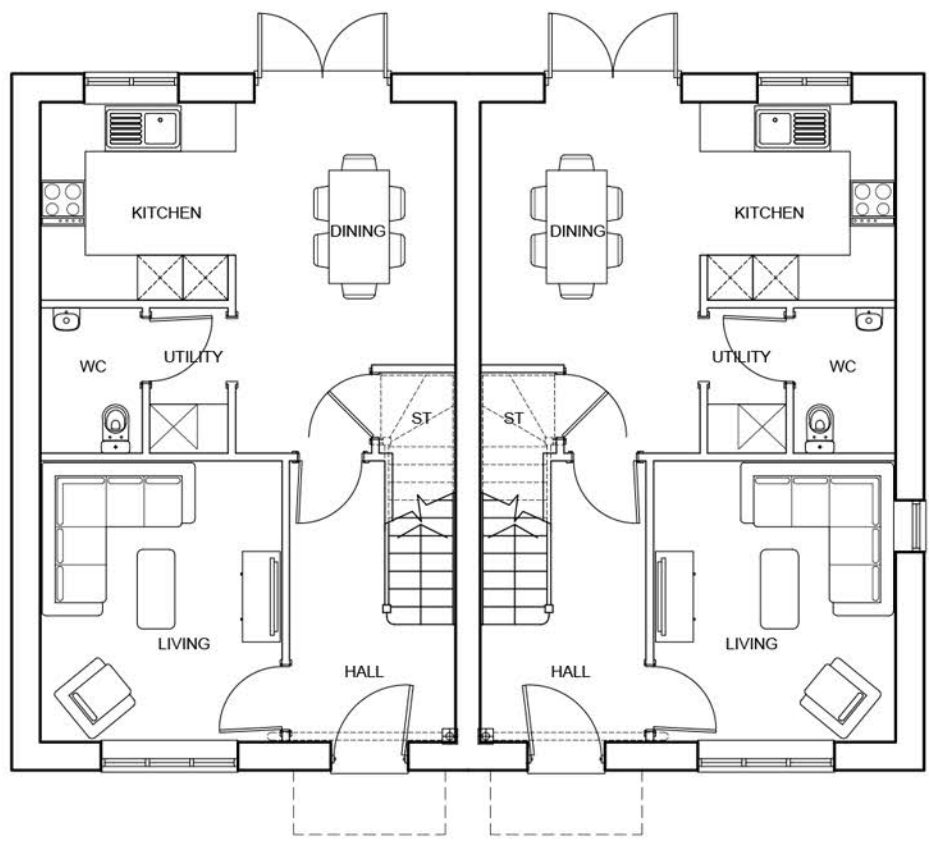

GROUND FLOOR PLAN



FRONT ELEVATION 1:50

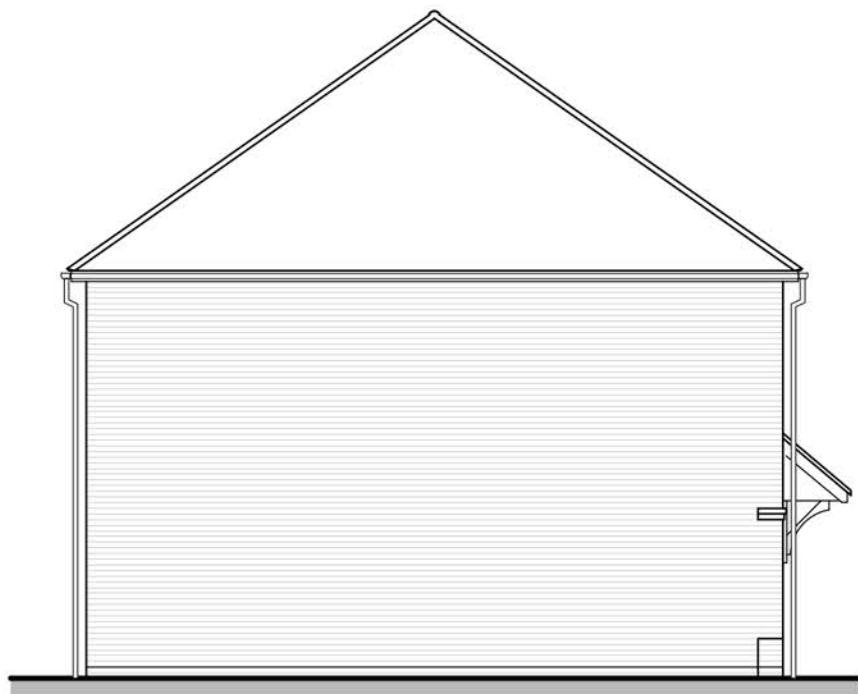


SIDE ELEVATION B



REAR ELEVATION C




SIDE ELEVATION D

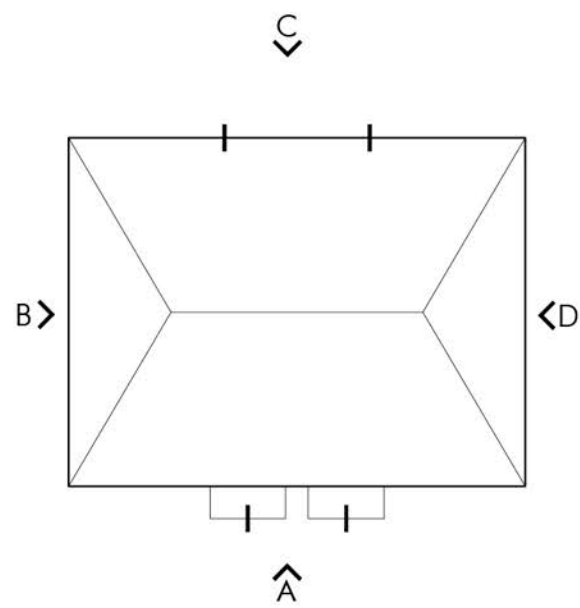

ROOF PLAN - SCALE 1:200



|                                                |               |                 |
|------------------------------------------------|---------------|-----------------|
| 3BH-AFF                                        |               |                 |
| GIA: 93.04m <sup>2</sup> / 1001ft <sup>2</sup> |               |                 |
| TYPE                                           | Plot Nos Thus | Plot Nos Handed |
| 3BH-AFF                                        | 55,56,76,77   | -               |

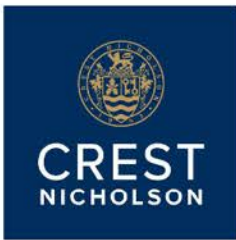

|   |          |         |        |          |  |
|---|----------|---------|--------|----------|--|
| <b>Omega Architects</b><br>The Front Barn, 124 Manor Road North, Thames Ditton, KT7 0BH<br>T: 01372 470 313 W: www.omega-architects.co.uk |          |         |        |          |  |
| Client:<br>CREST NICHOLSON SOUTH   |          |         |        |          |  |
| Project:<br>SCAMPS HILL, LINDFIELD   |          |         |        |          |  |
| Drawing Title:<br>3BH-AFF<br>Plans & Elevations                                                                                           |          |         |        |          |  |
| Scale:   | Revision | Drawn   | Check  | Date     |  |
| 1:100 @ A1   | A        | ZT      | JH     | 28.04.26 |  |
| Project No:   | Class    | Dwg No: | Status | Rev      |  |
| 3416   | C        | 3070    | PL     | A        |  |