
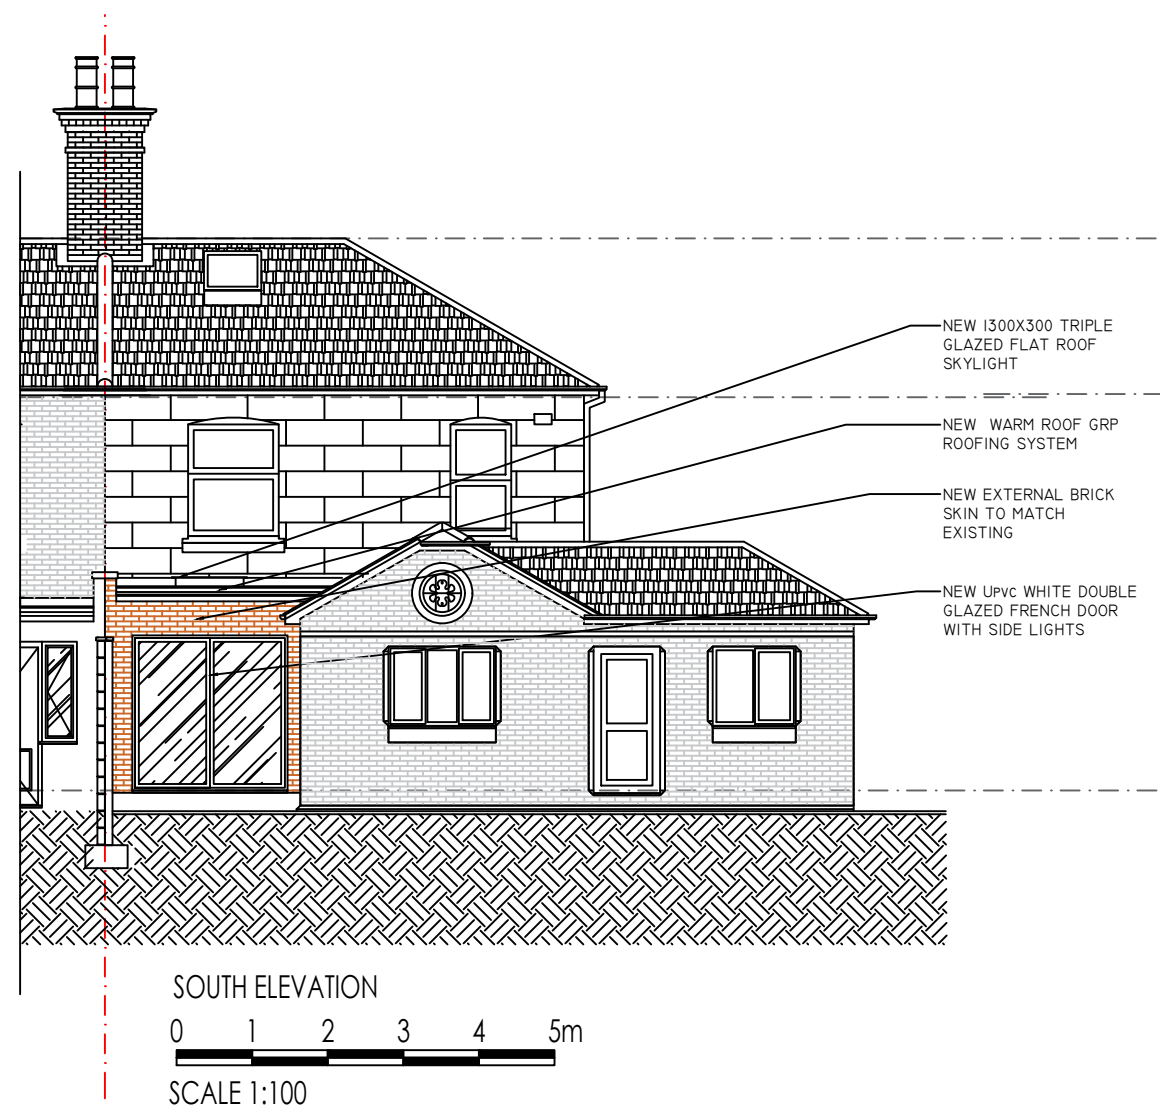
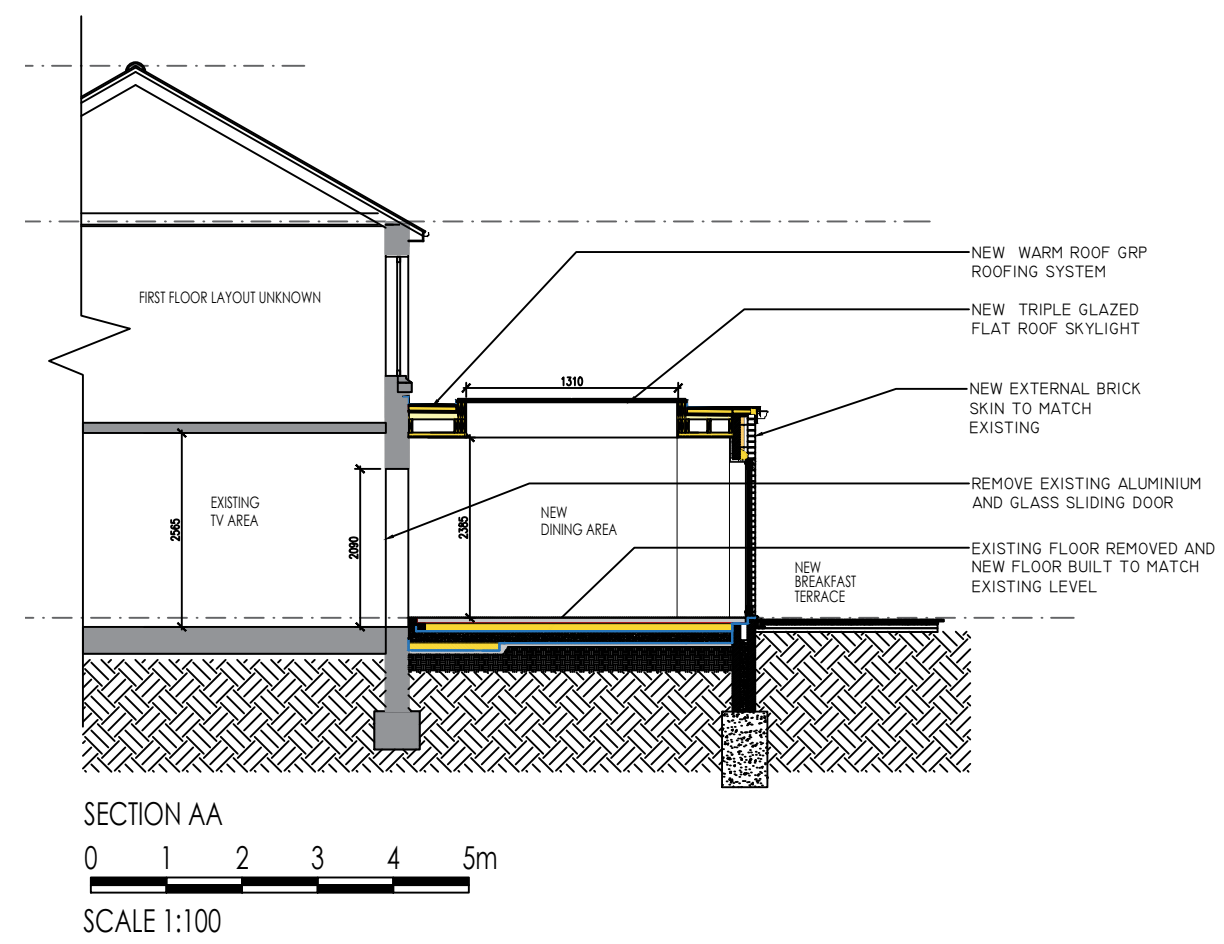


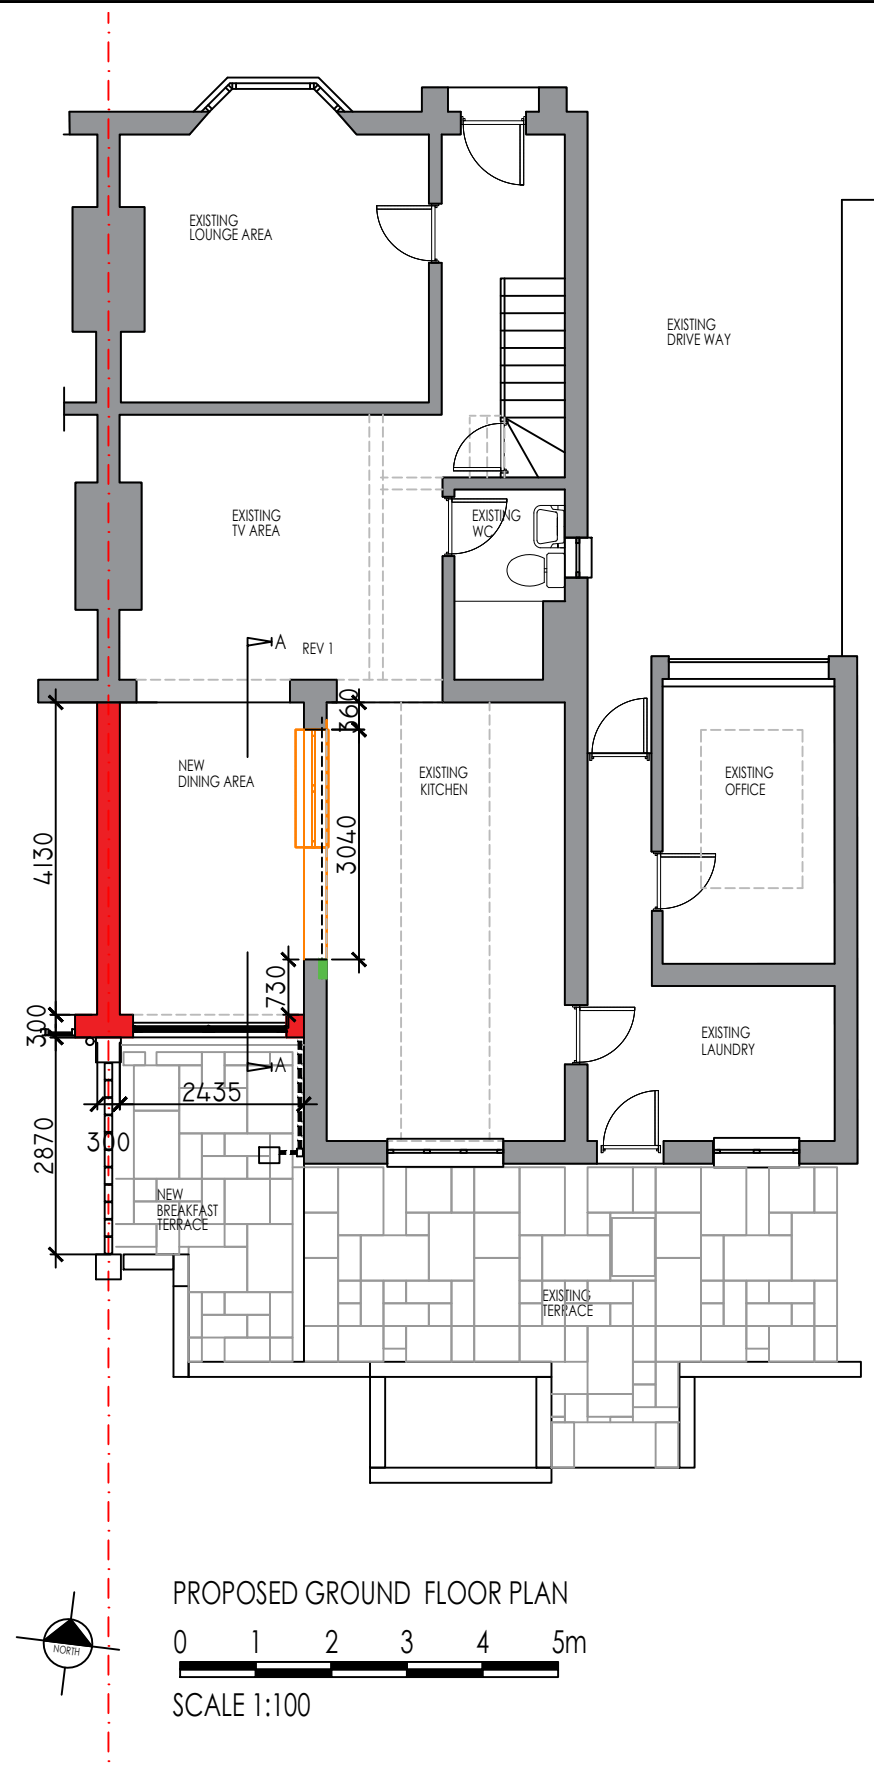

THIS DRAWING IS COPYRIGHT AND MUST NOT BE REISSUED, LOANED OR COPIED WITHOUT THE WRITTEN CONSENT OF PAUL WILLIAMS.

ALL DIMENSIONS MUST BE CHECKED ON SITE BEFORE PROCEEDING AND ANY DISCREPANCIES NOTIFIED IMMEDIATELY.

ALL SETTING OUT ON SITE IS THE RESPONSIBILITY OF THE CONTRACTOR

Notes:

Rev:	Date:	Amendment:
------	-------	------------

DESIGNER
Paul Williams
BSc Hons Building Surveying

42 Mill Green Road
Haywards Heath
West Sussex
RH16 1XQ

0773 245 1708
paulwilliams@reborn.com

Client:
Chris and Maryanne Lane

Project:
New Rear Extension at 125
Lower Church Road, Burgess Hill, RH15 9AA

Title:
PROPOSED EXTENSION PLAN,
SECTION AA AND SOUTH ELEVATION

Drawn by:	PRW	Date:	MAR 2025
Checked by:	-	Drg. No.:	PL 002
Scale @ A3:	1:100	Rev:	