


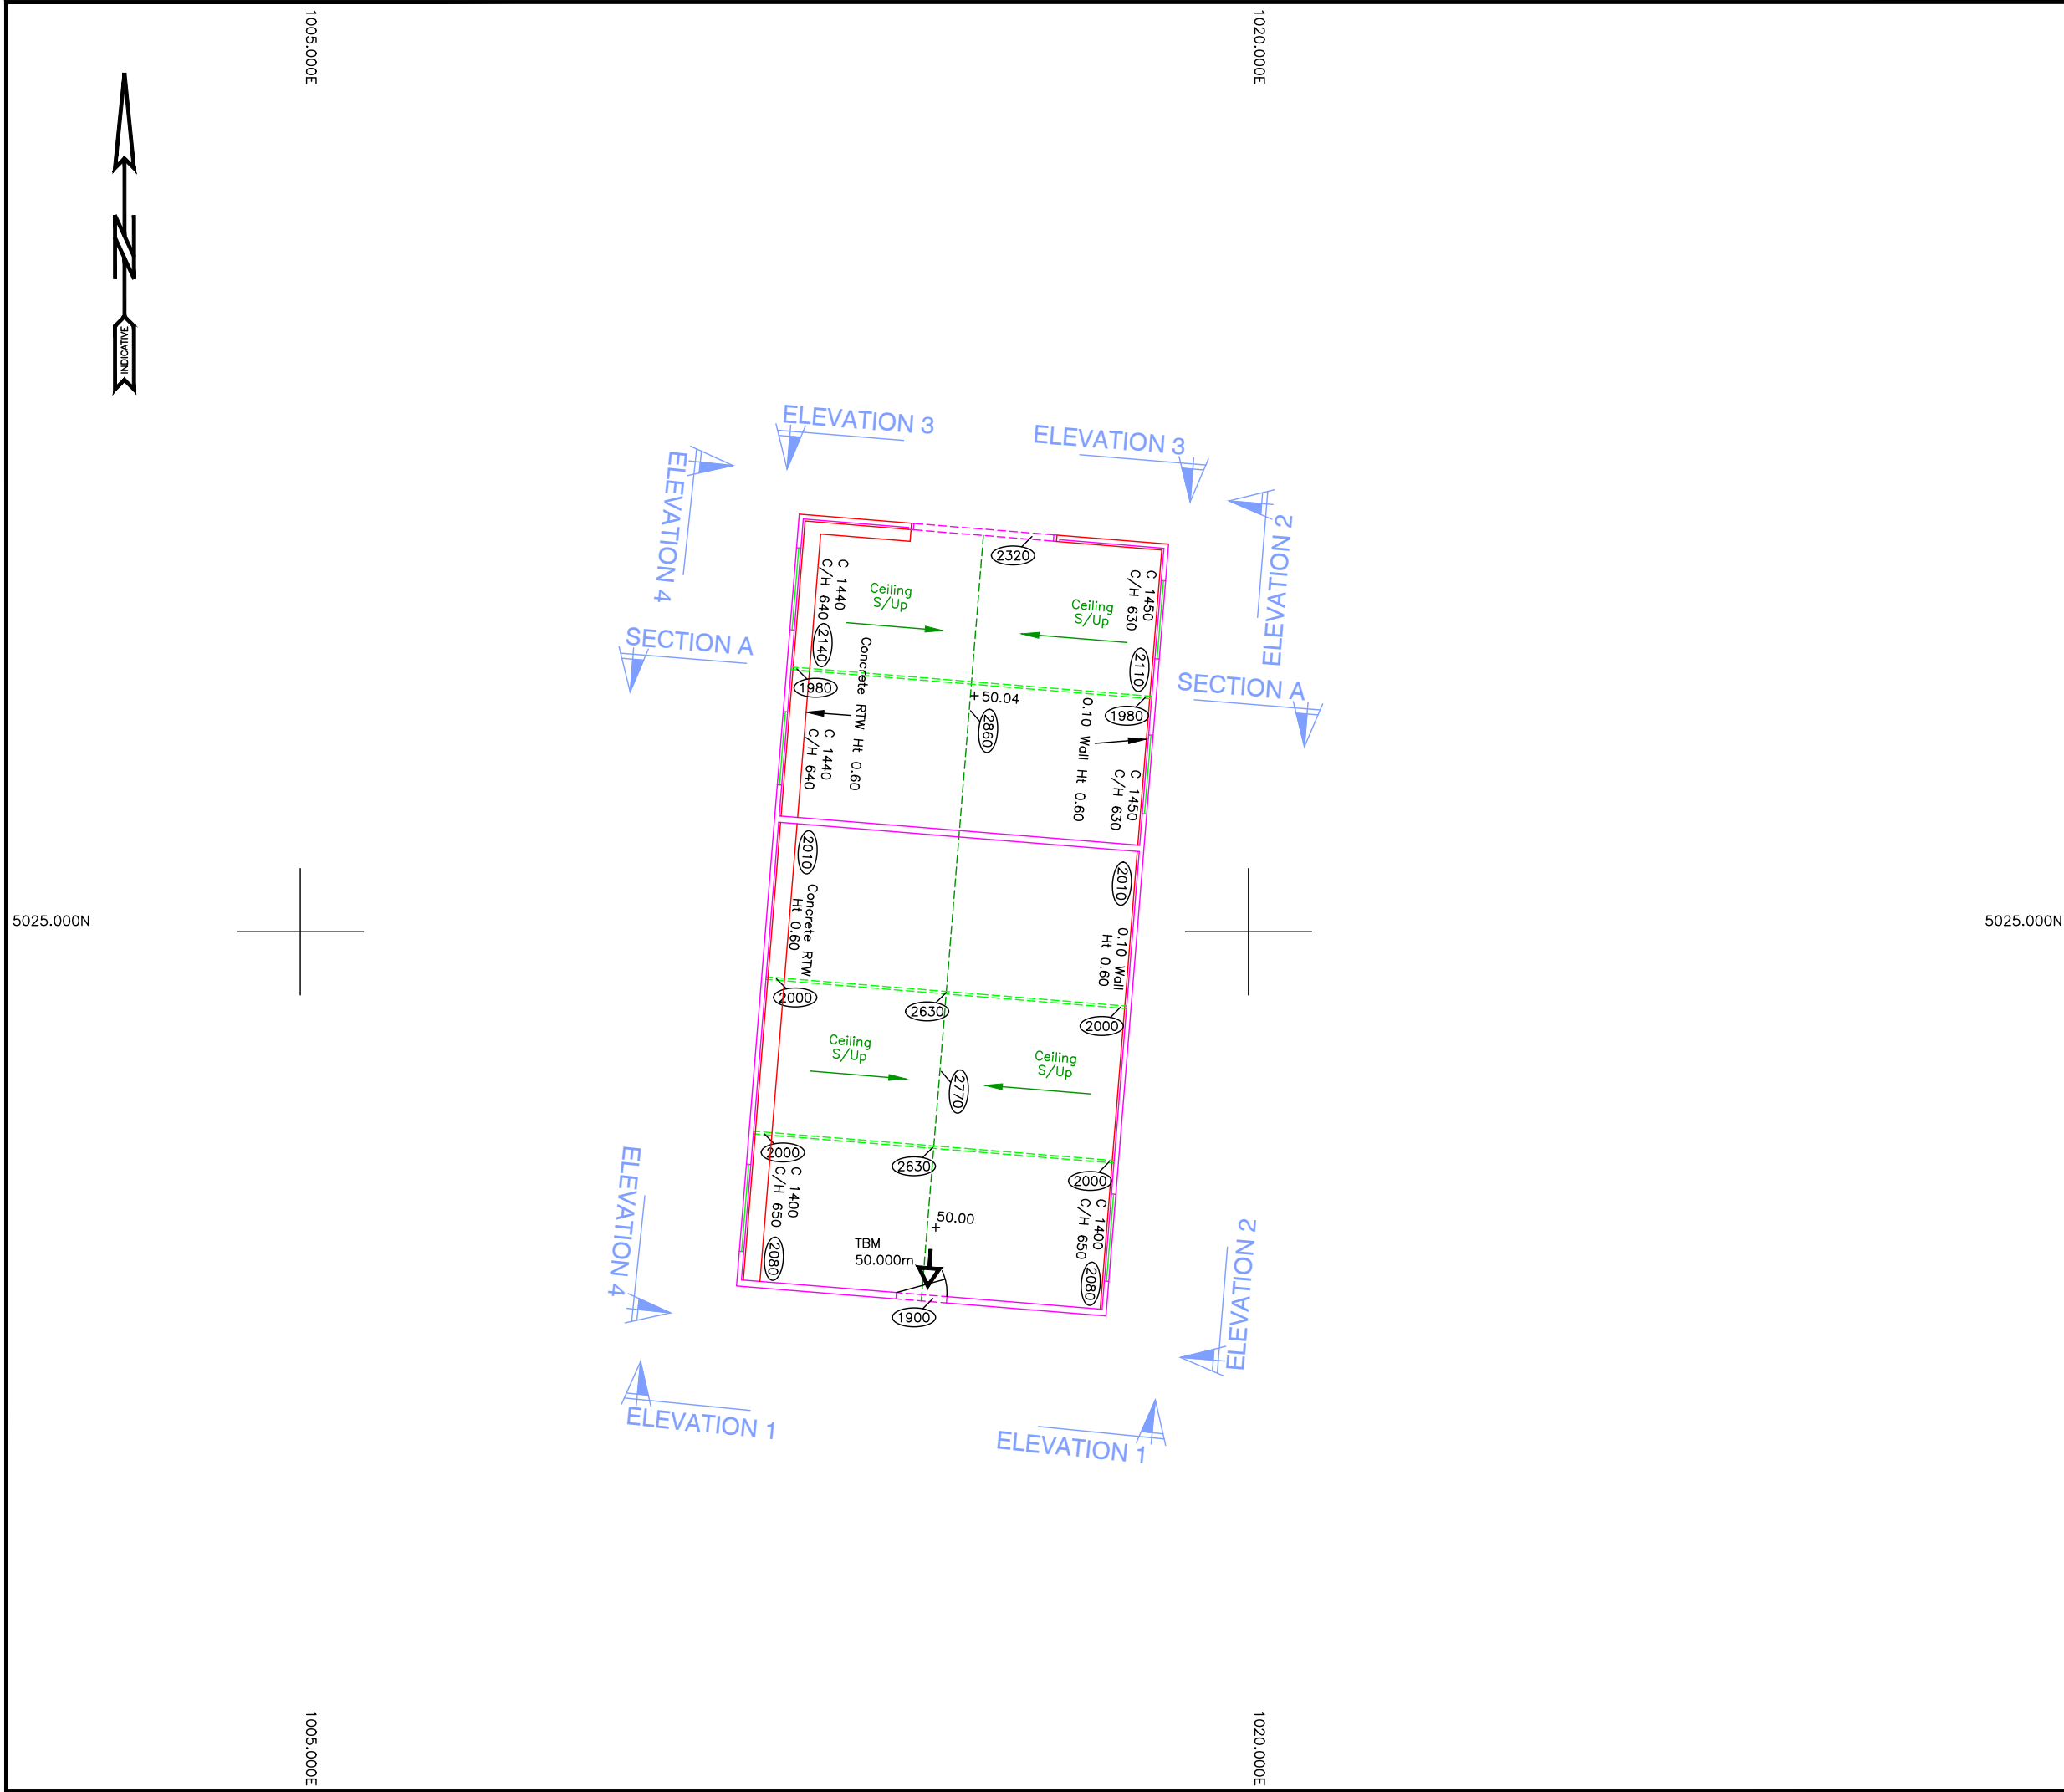

HEIGHT (mm)

FALSE BEAM

SUSPENDED CEILING

UNDERSIDE

HEIGHT (m)

FLOOR TO CILL HEIGHT

CILL TO SPRING

FLOOR TO SPRING

FLOOR TO HEAD

SPOT LEVEL(+Indicates pos.)

FLOOR LEVEL

THRESHOLD LEVEL

SOFFIT LEVEL

ROOF LEVEL

EAVES LEVEL

RIDGE LEVEL

HOT WATER TANK

(1234)

F/B

F/C

S/C

U/S

Ht

C

C/S

C/H

S

H

FL

THL

SFL

RFL

EL

RL

HWT

AIR BRICK

AIR CONDITIONING UNIT

CUPBOARD

TOP OF WALL

SLOPE UP

UP

ARROW

INSPECTION COVER (DRAINAGE)

COVER LEVEL

INVERT LEVEL

RAIN WATER OUTLET

RAIN WATER GUTTER

RAIN WATER PIPE

SOIL VENT PIPE

VENT PIPE

DISTRIBUTION BOARD

GAS METER

ELECTRIC METER

AB

ACU

Cpd

ToW

S/Up

IC

CL

IL

RWO

RWG

RWP

SVP

VP

GAS

ELEC

B

NOTES

LEVELLING

ALL LEVELS ARE BASED ON TBM, ARBITRARY VALUE 50.000m SITUATED ON FFL OF CHICKEN SHED SHOWN ON PLAN.

GRID

THE SURVEY GRID IS BASED ON ARBITRARY CO-ORDINATES AND THE NORTHPOINT IS INDICATIVE ONLY.

Aworth

SURVEY CONSULTANTS

Norfolk House, Norfolk Way, Uckfield
East Sussex, TN22 1EP
Tel: 01825 768319

The Lansdowne Building, 2 Lansdowne Road
Croydon, CR9 2ER

Email: als@aworth.co.uk
www.aworth.co.uk

RICS

Regulated by RICS

THE SURVEY ASSOCIATION

FULL MEMBER

Drawing No

6691

Sheet

2

Revision

Scale

1:100 @ A3

Surveyed

CS

Drawn

CS

Checked

AP

Date

23/08/24

Project

GROVE FARM ANNEXE GROUND FLOOR PLAN
CANSIRON LANE
ASHURST WOOD
EAST GRINSTEAD
RH19 3SG

Client

NICOLAS POPL
2 SPRINGHILL ORCHARD
WEIRWOOD
FOREST ROW
RH18 5HT